


Location Plan

Site Address: 7, Lake View, Wokingham, RG40 2EW

Date Produced: 03-Mar-2025

Scale: 1:1250 @A3

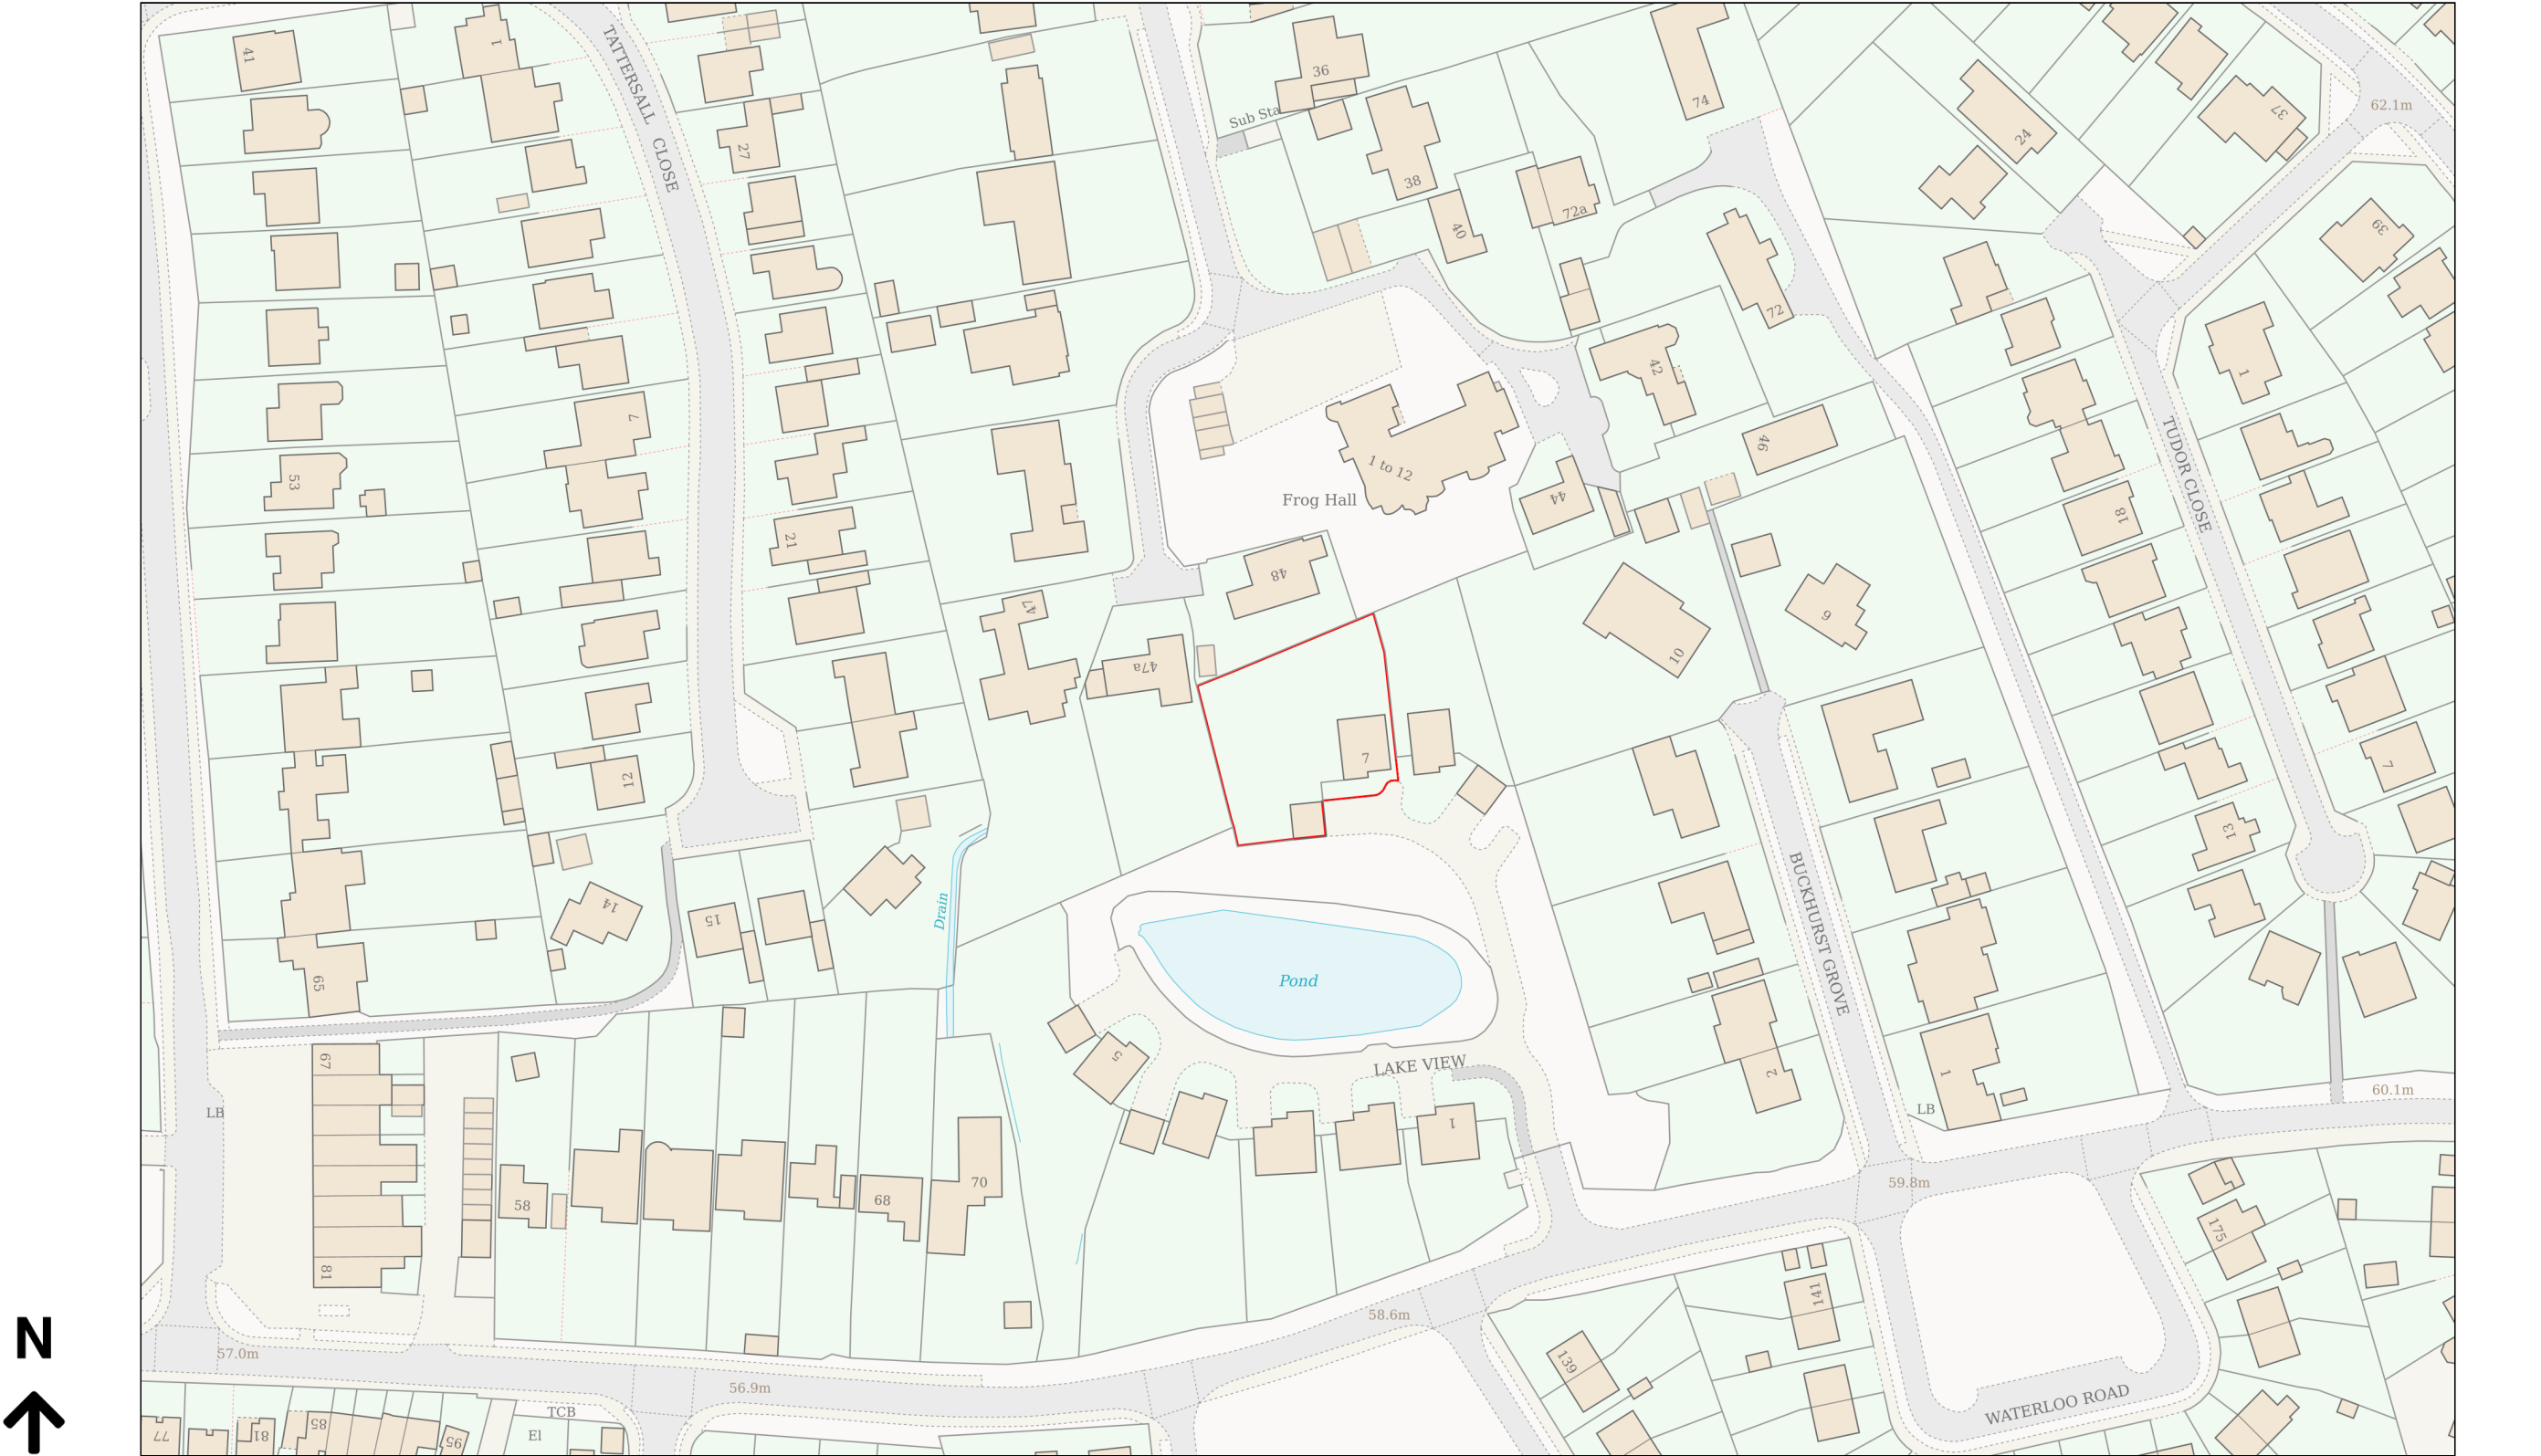

Planning Portal Reference: PP-13809576v1

