
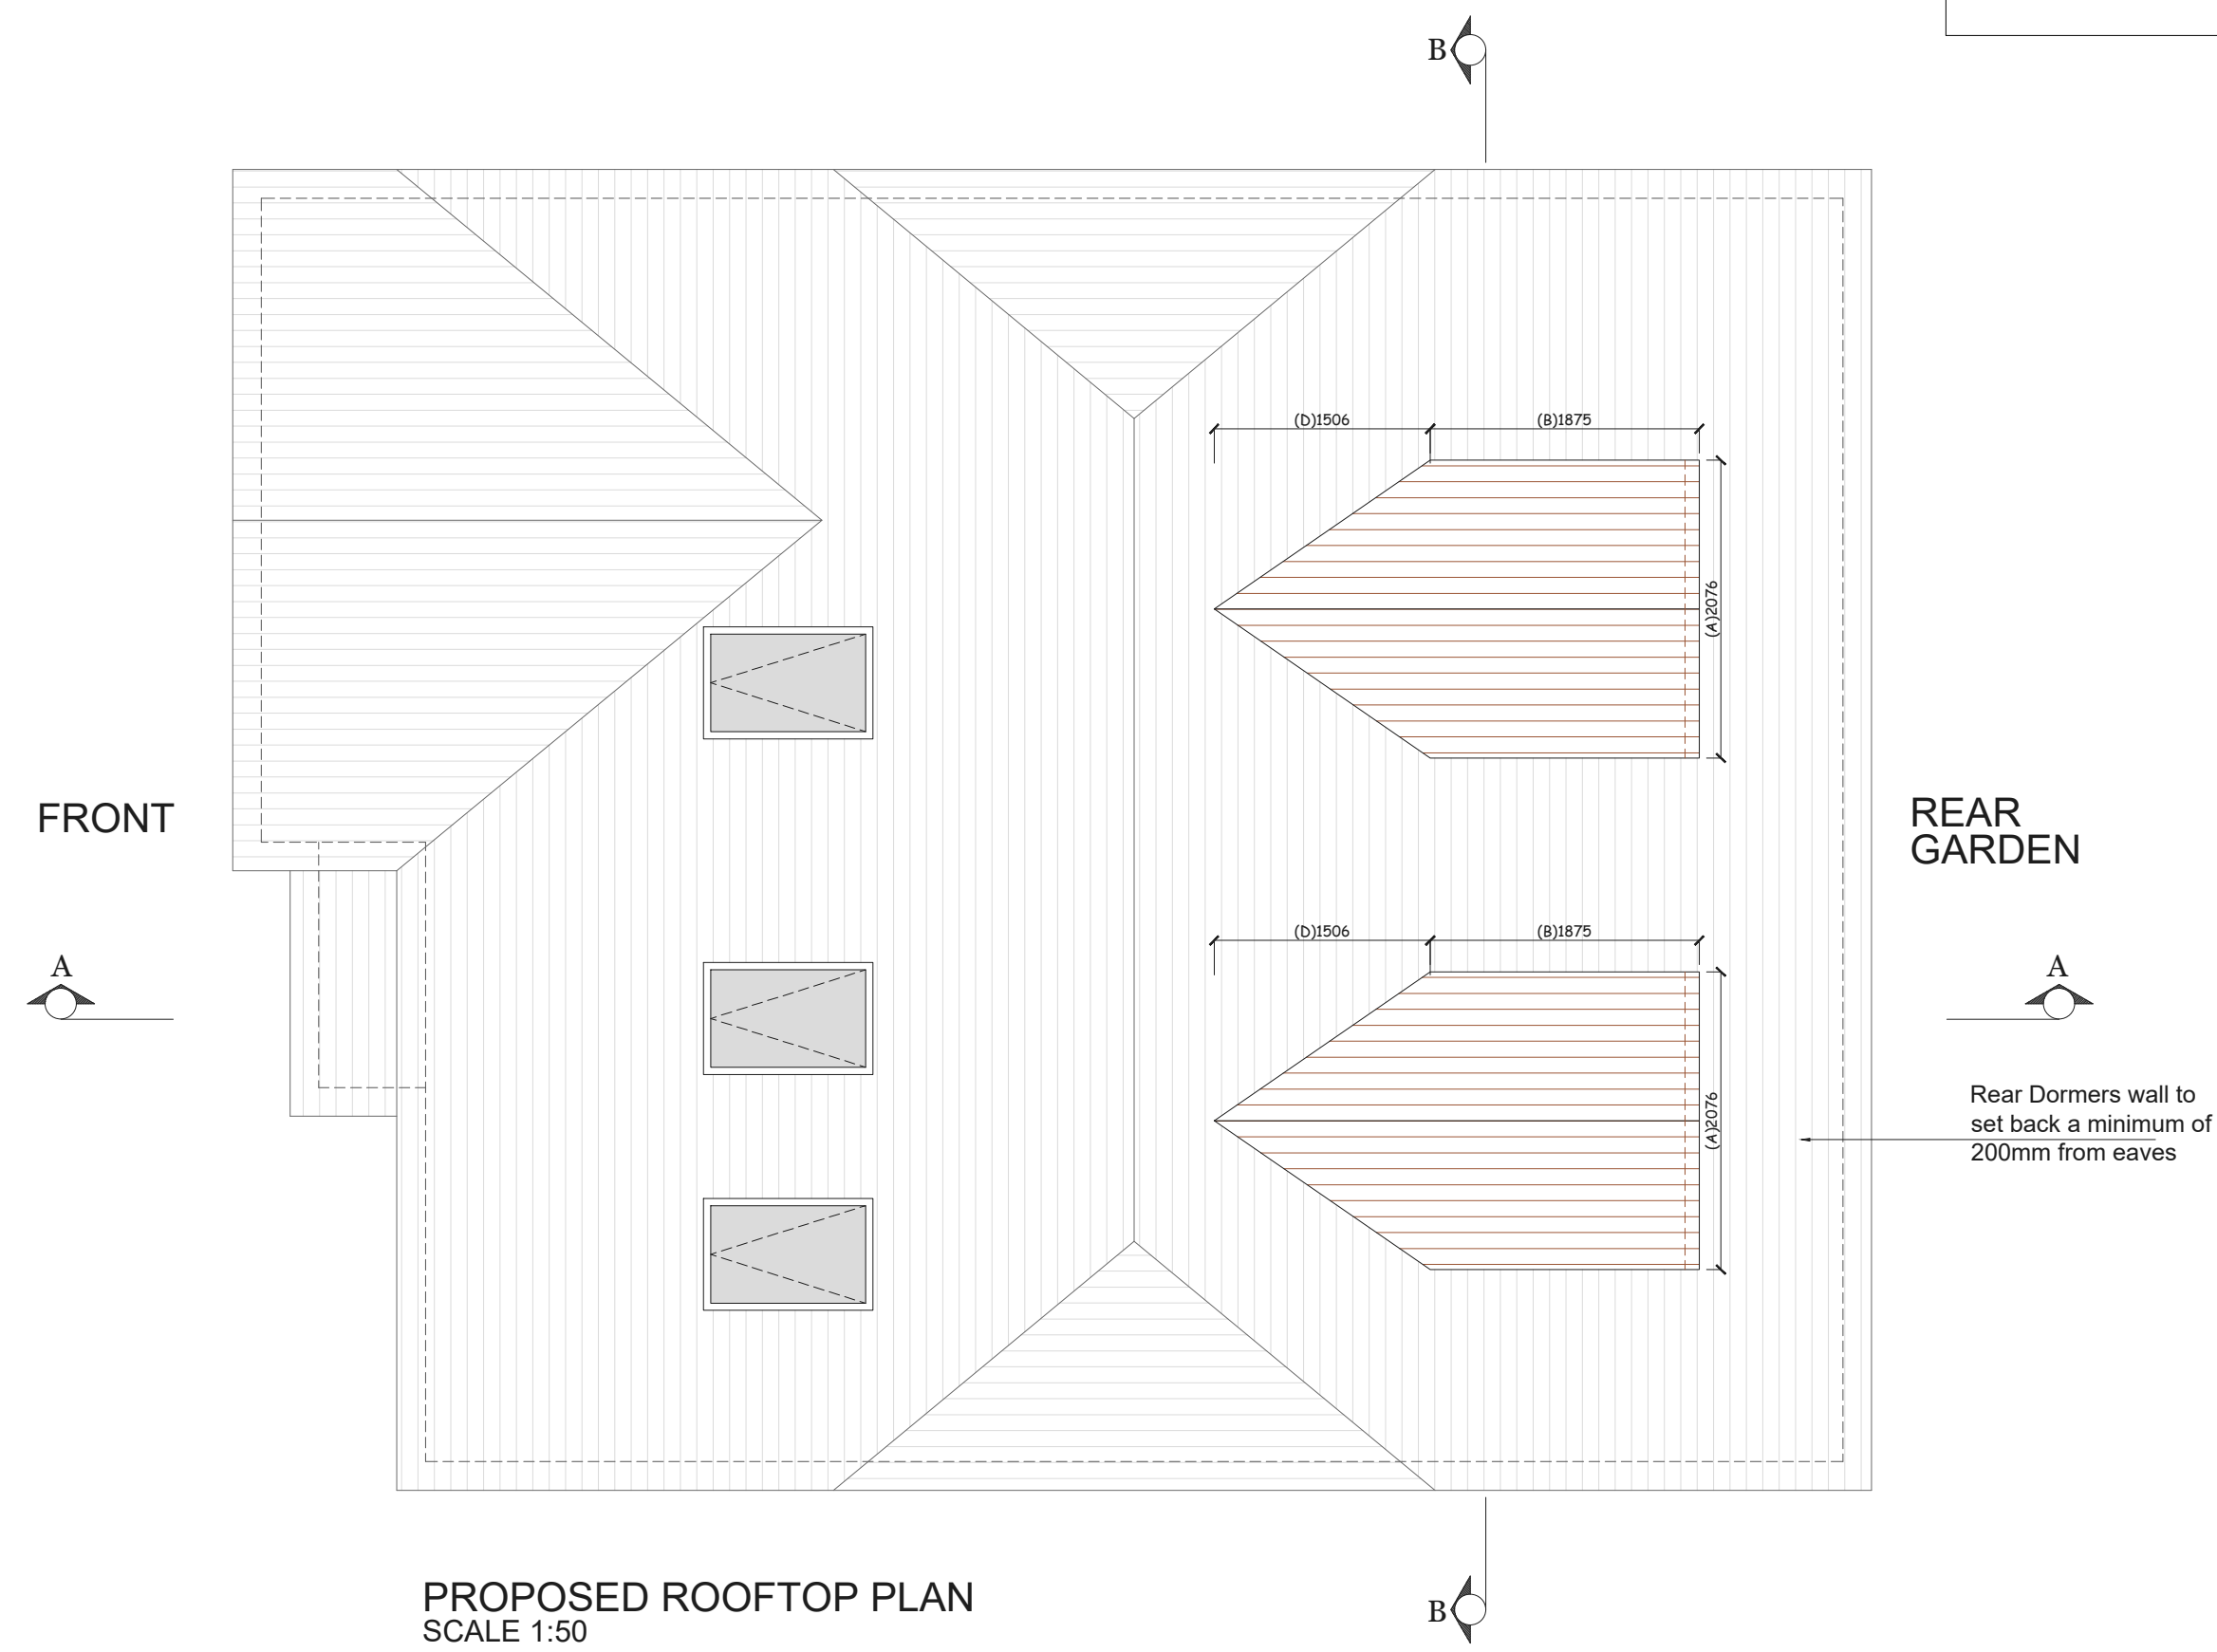


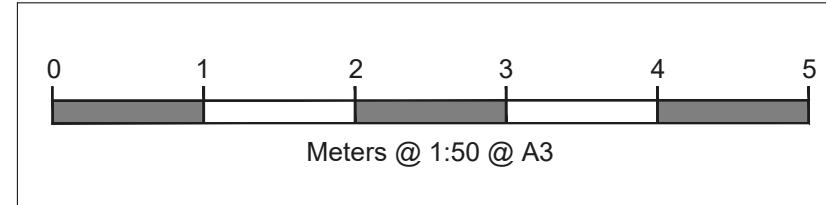

PROPOSED ROOFTOP PLAN
SCALE 1:50

NOTES

REV	DATE	NOTES

LP REF. NO.
LP4189

CLIENT
MR & MRS HITCHMAN

PROJECT
**7 LAKEVIEW,
WOKINGHAM, RG40
2EW**

DRAWING TITLE
**PROPOSED ROOFTOP
PLAN**

SCALE
1:50@A3

DATE
26-02-25

DRAWN
A-YK

DRAWING NO.
PP-09

REV.

LOFTPLAN DESIGNS LIMITED
1 Saturn House, Calleva Park
Aldermaston, Reading RG7 8HA
Telephone: (01256) 881041
Email: customerservices@loftplan.co.uk
www.loftplan.co.uk