


1:1250scale Bar
This Drawing has been produced for printing onto A3 size paper,

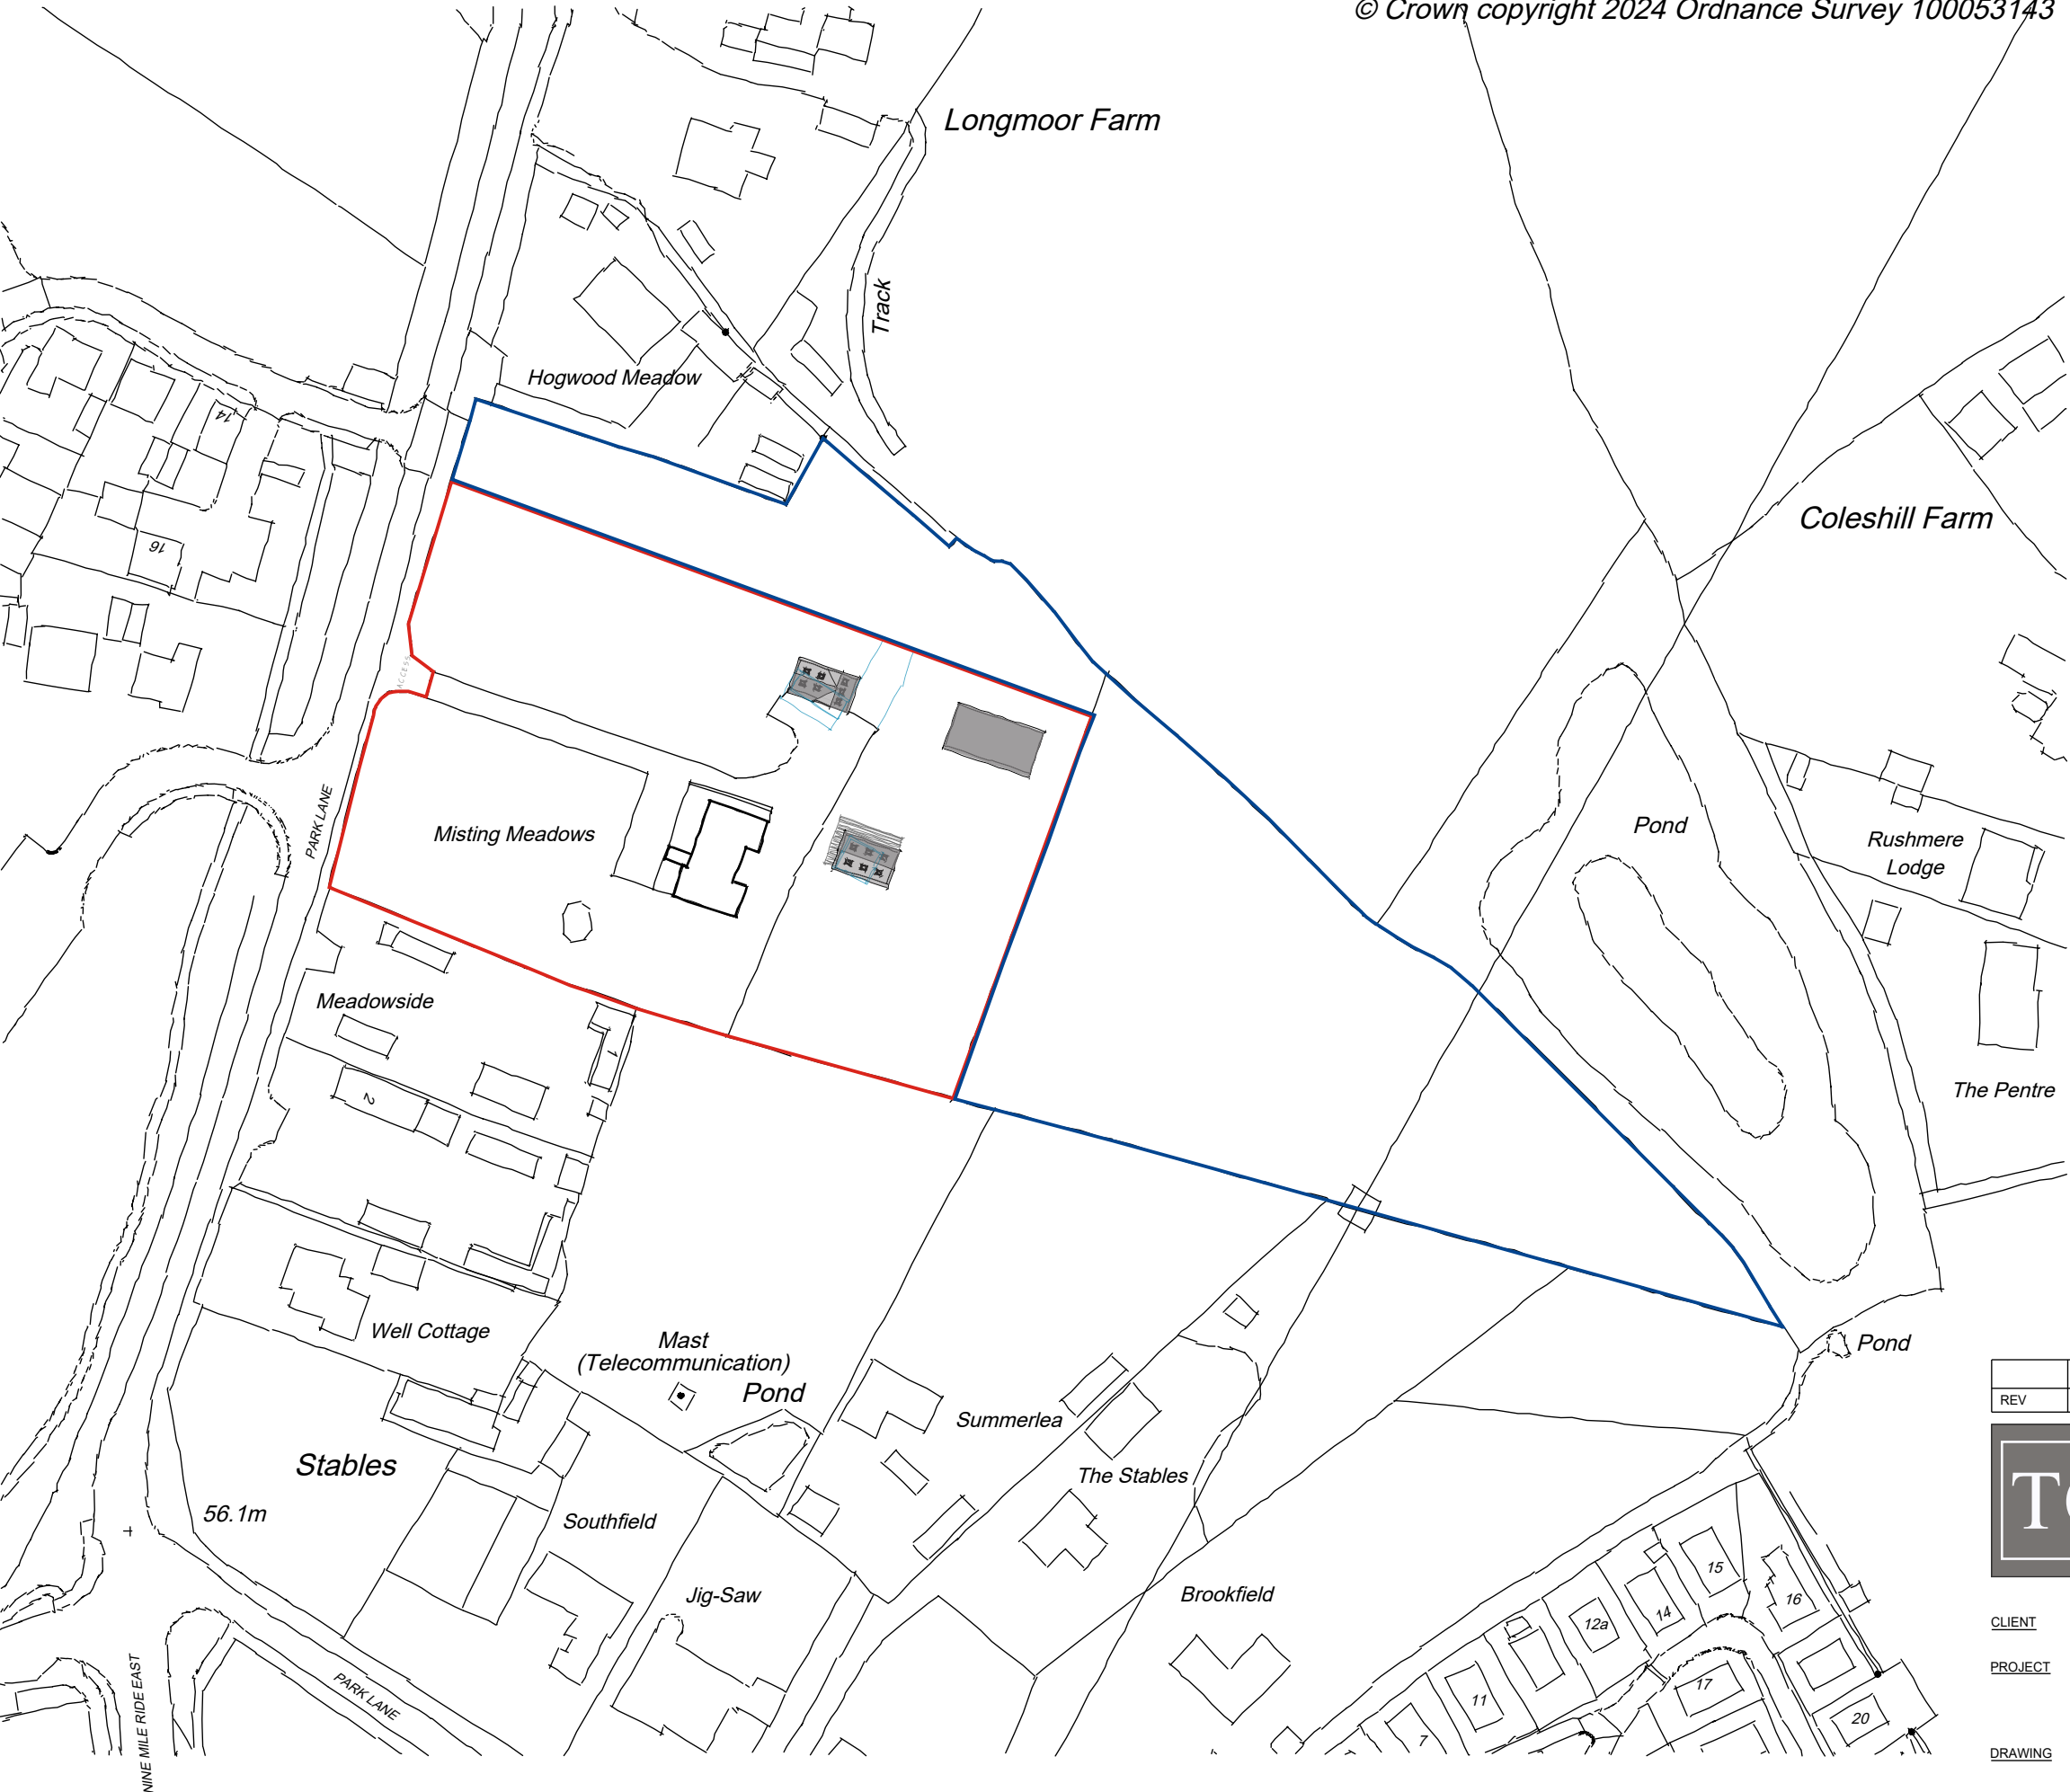

REV	COMMENTS	DATE

TCB

TC Biggin Architecture
ARCHITECTURE & PLANNING
www.tcbarchitecture.co.uk • info@tcbarchitecture.co.uk • 07889 218936

CLIENT Mr P Maan
PROJECT Misting Meadows, Park Lane,
Finchampstead, RG40 4PT
DRAWING PROPOSED LOCATION PLAN

DATE May 24 DWG SCALE 1:1250 DRAWN TB DWG No. 164/204 REV B

VERIFY ALL DIMENSIONS BEFORE SETTING OUT, COMMENCING WORK OR PRODUCTION OF FABRICATION DRAWINGS. REPORT ANY DISCREPANCIES TO THE SITE SUPERVISOR IMMEDIATELY. ©

LOCATION PLAN 1:1250