


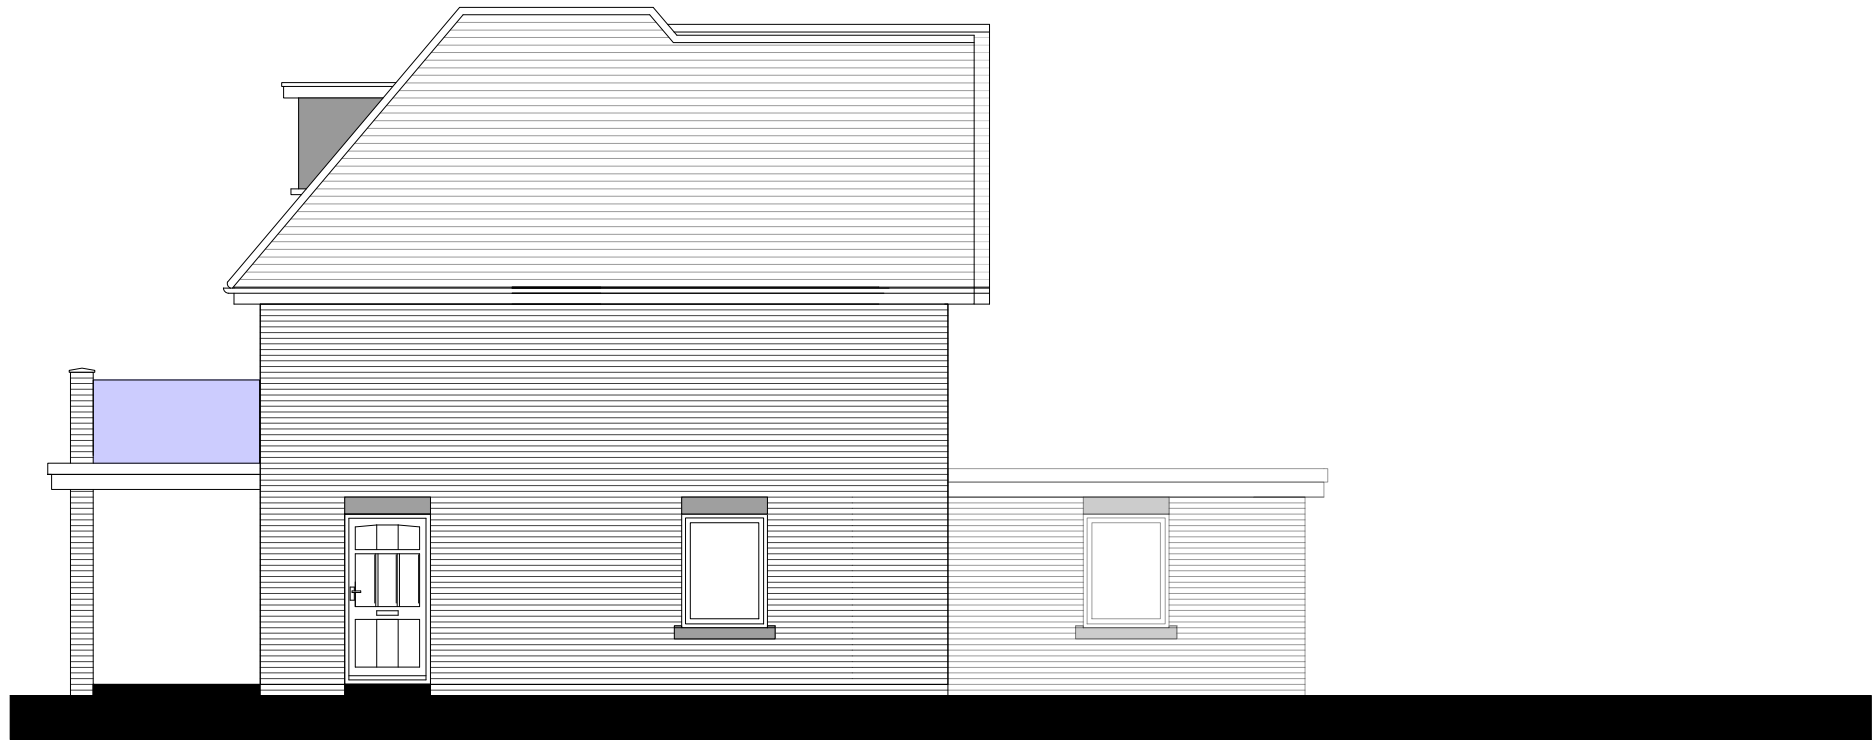

Proposed Side Elevation (North East)



Proposed Side Elevation (South West)

Revisions

Rev	Date	Description	Drawn
1	00-00-00		SH

Notes



Arcadia Designs

harmony in design

Project

11 Old Bath Road

Sonning, Reading

RG4 6SZ

Drawing title

Proposed Elevations

Client

Mr. Paul Odell

date	09/02/2024	drawn	SH
scale	1:100	Size	A3
project ref.	PL-601	revision	A
status	PLANNING		

ALL DRAWINGS TO READ IN CONJUNCTION WITH CONSTRUCTION SPECIFICATION

20mm

150mm

100mm

50mm

10mm