



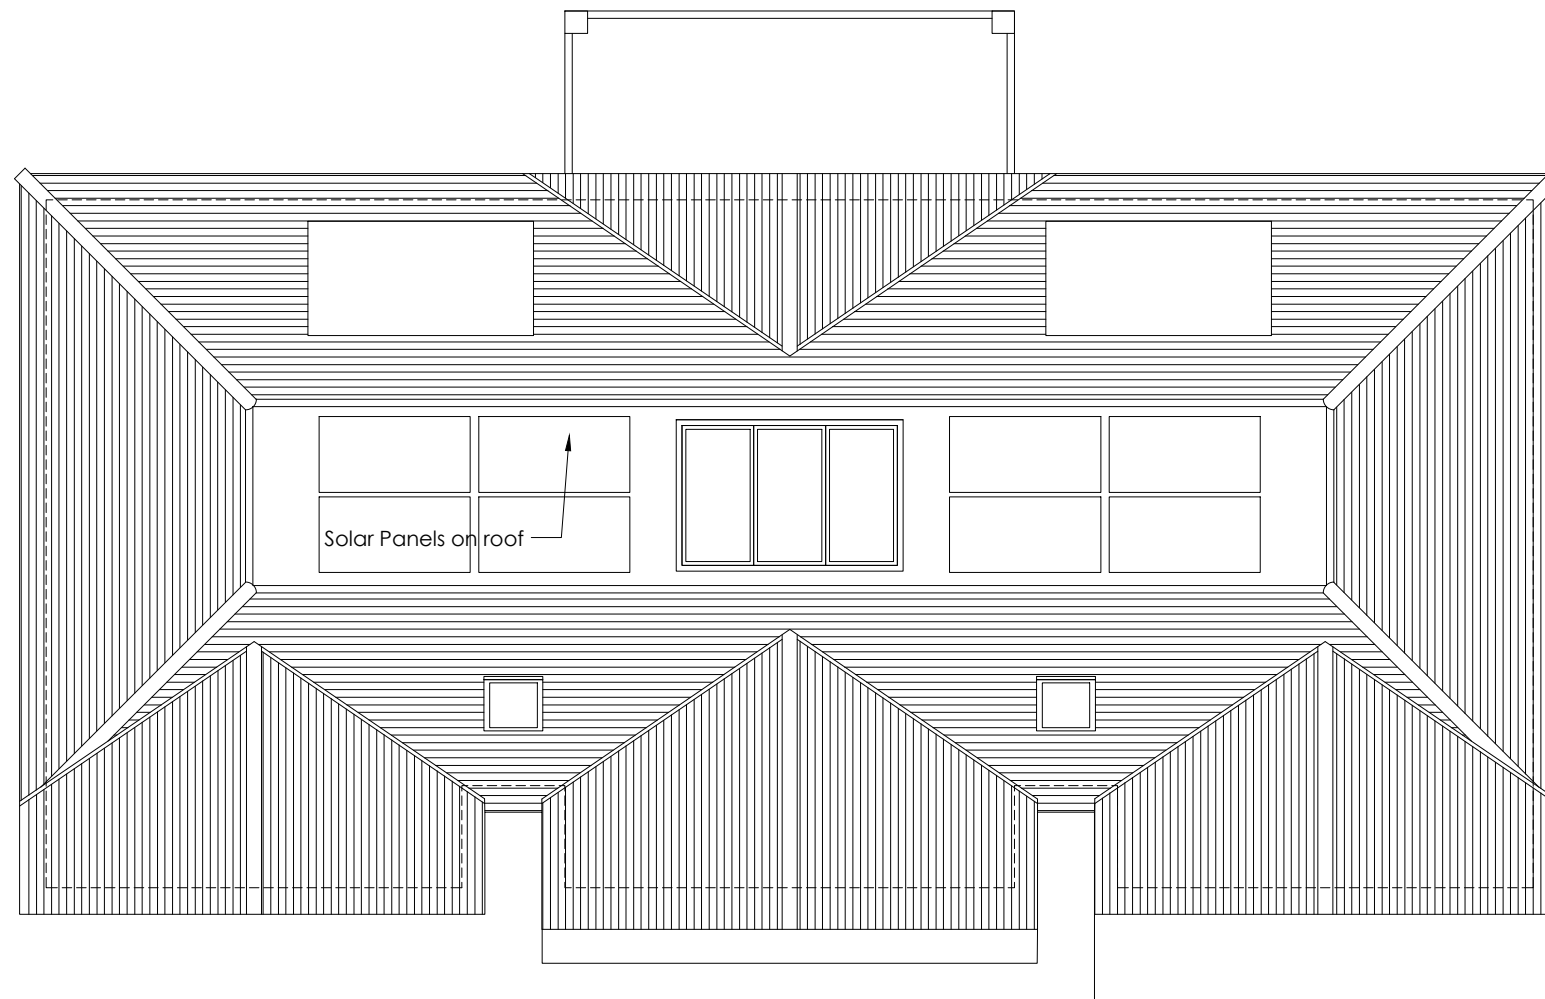

| Revisions |          |             |       |
|-----------|----------|-------------|-------|
| Rev       | Date     | Description | Drawn |
| \         | 00-00-00 | \           | SH    |

Notes

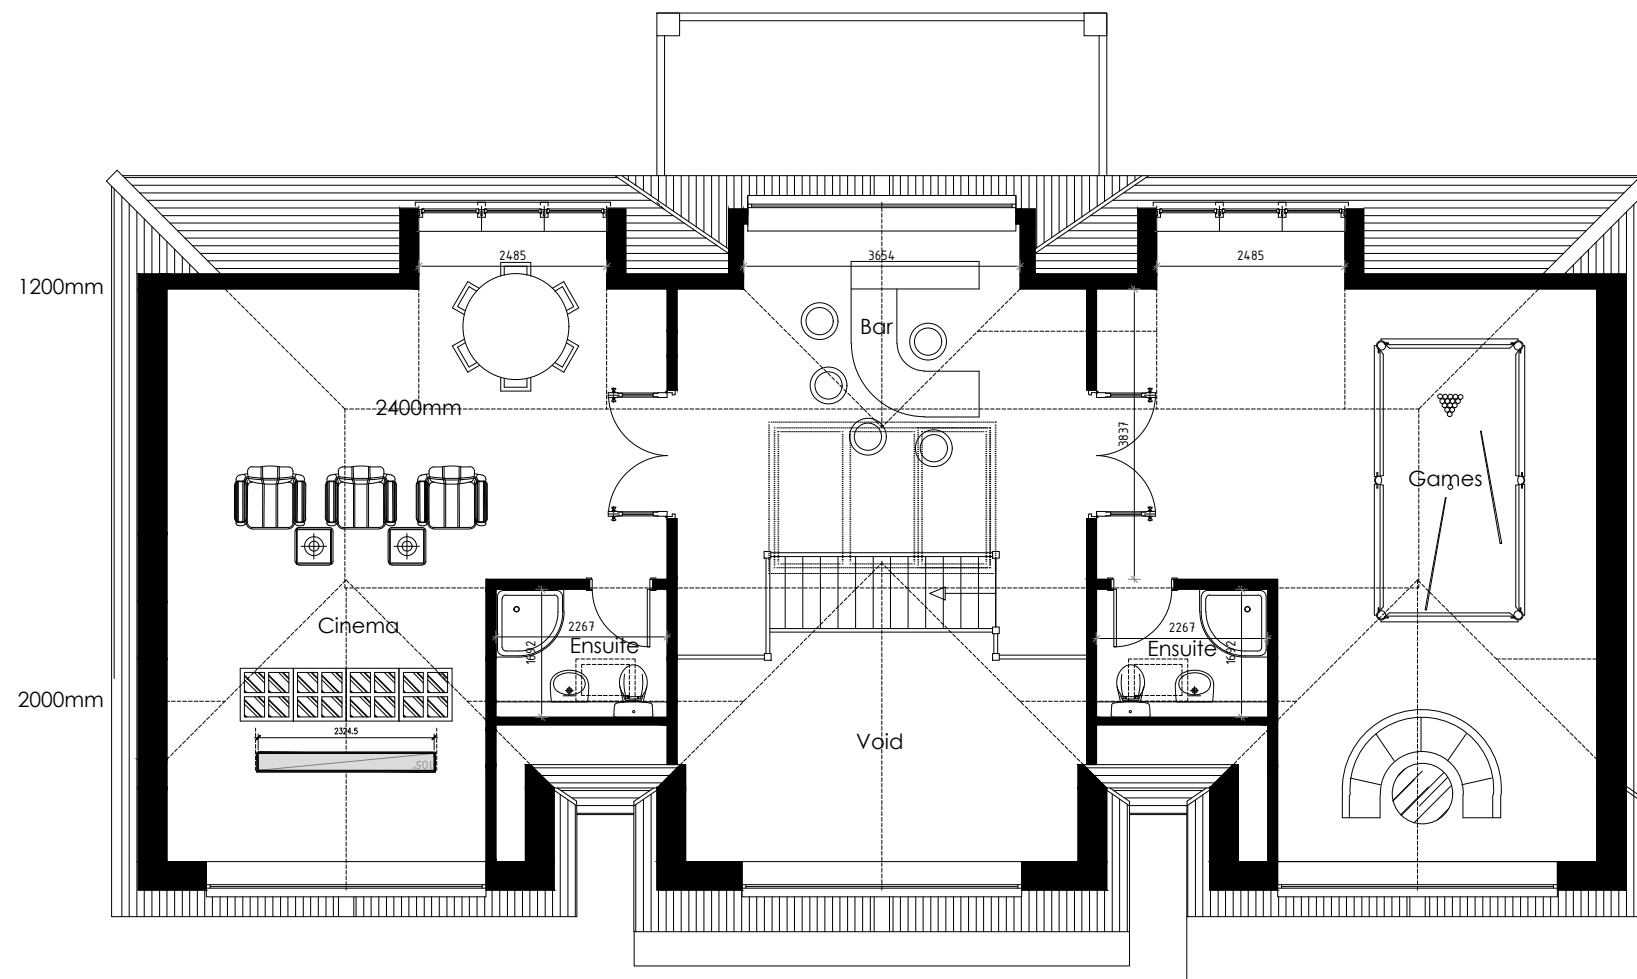

**Arcadia-Designs**  
harmony in design

Project  
**11 Old Bath Road  
Sonning, Reading  
RG4 6SZ**

Drawing title

**Proposed**

Client  
**Mr. Paul Odell**

|               |                 |          |    |
|---------------|-----------------|----------|----|
| date          | 09/02/2024      | drawn    | SH |
| scale         | 1:100           | Size     | A3 |
| project ref.  | drg no.         | revision |    |
| POBR - PL-502 |                 | \        |    |
| status        | <b>PLANNING</b> |          |    |