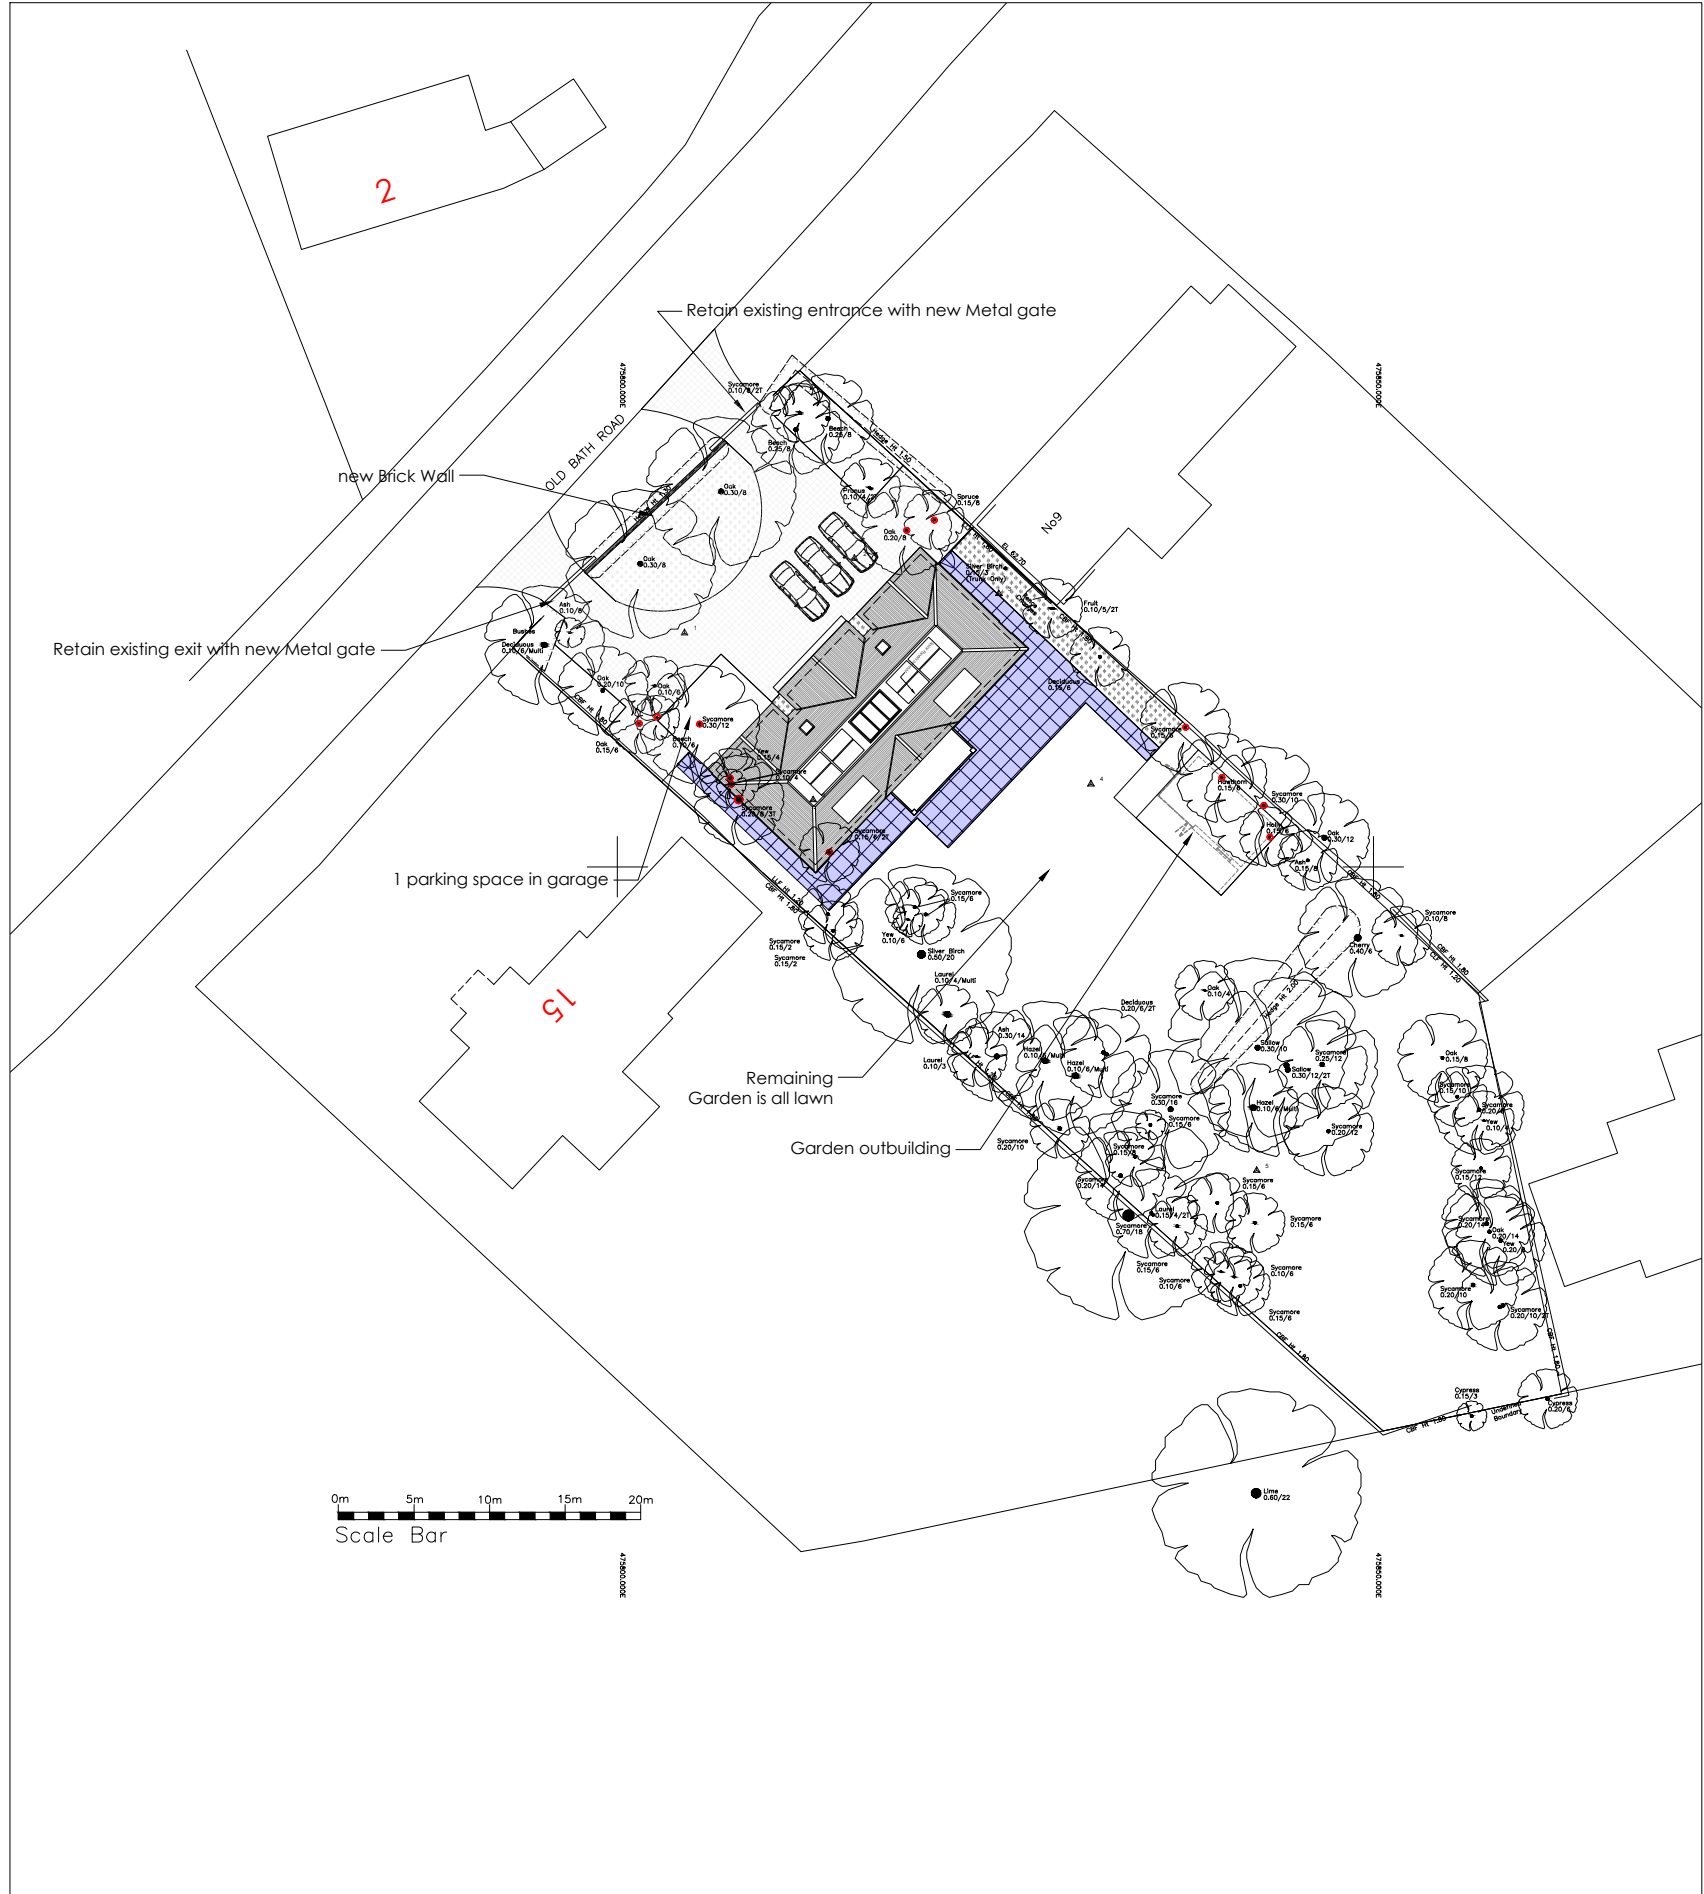




0m 5m 10m 15m 20m
Scale Bar

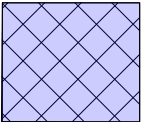
0 1 5 10 20 50m

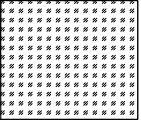
Block Plan 1:500



Location Plan 1:1250

0 10 20 50 100m

- Hard Landscaping**
-  Access Paths And Patios
Marshall's Urbex, Colour Natural
- Width as noted on drawing, 38mm thick
generally, increasing to 50mm with adopted
service margins
-  Marshall's Keyblock Vintage Impermeable
paviour, Backen Herribone Pattern @
90degrees to Kerb/ Building 60mm
thickness - Keep current subbase level

-  Soft Landscaping
- Private garden - Lawn

-  Tree to be removed

Revisions			
Rev	Date	Description	Drawn
1	00-00-00		SH

Notes	

	
Project	
11 Old Bath Road	
Sonning, Reading	
RG4 6SZ	
Drawing title	
Proposed Landscape	
Client	
Mr. Paul Odell	
date	07/02/2024
scale	1:500 & 1:1250
project ref.	POBR - PL-104
status	PLANNING