


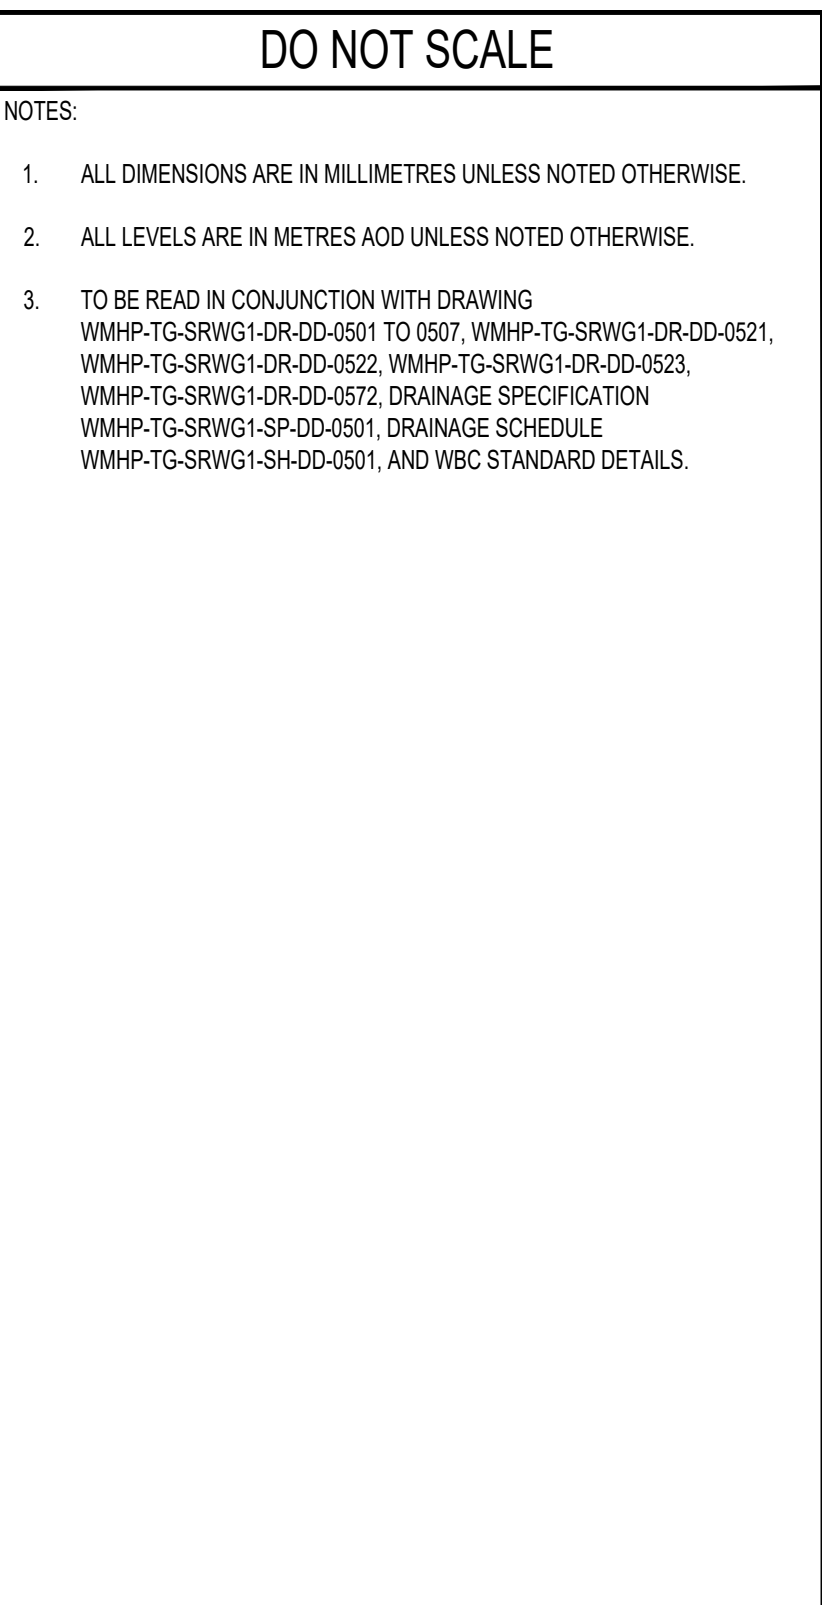

DRAWING STATUS: **SUITABLE FOR APPROVAL** **S5**

CONTRACTOR:

Balfour Beatty

PROJECT: WOKINGHAM MAJOR HIGHWAYS PROGRAMME
SPINE ROAD AND WESTERN GATEWAY PHASE 1

TITLE:	HIGHWAYS DRAINAGE NETWORK 2 ATTENUATION BASIN SHEET 1
--------	--

SCALE @ A1:	CHECKED:		APPROVED:
AS SHOWN	ARL		JC
PROJECT NO:	DESIGNED:	DRAWN:	DATE:
C118047	MH	MH	March 21
DRAWING NO:			REV:
WMHP-TG-SRWG1-DR-DD-0565			P03

© Crown copyright and database rights 2018 OS 100005035. You are granted a non-exclusive, royalty free, revocable licence solely to view the Licensed Data for non-commercial purposes for the period during which Tony Gee and Partners LLP makes it available. You are not permitted to copy, sub-licence, distribute, sell or otherwise make available the Licensed Data to third parties in any form. Third party rights to enforce the terms of this licence shall be reserved to OS.