


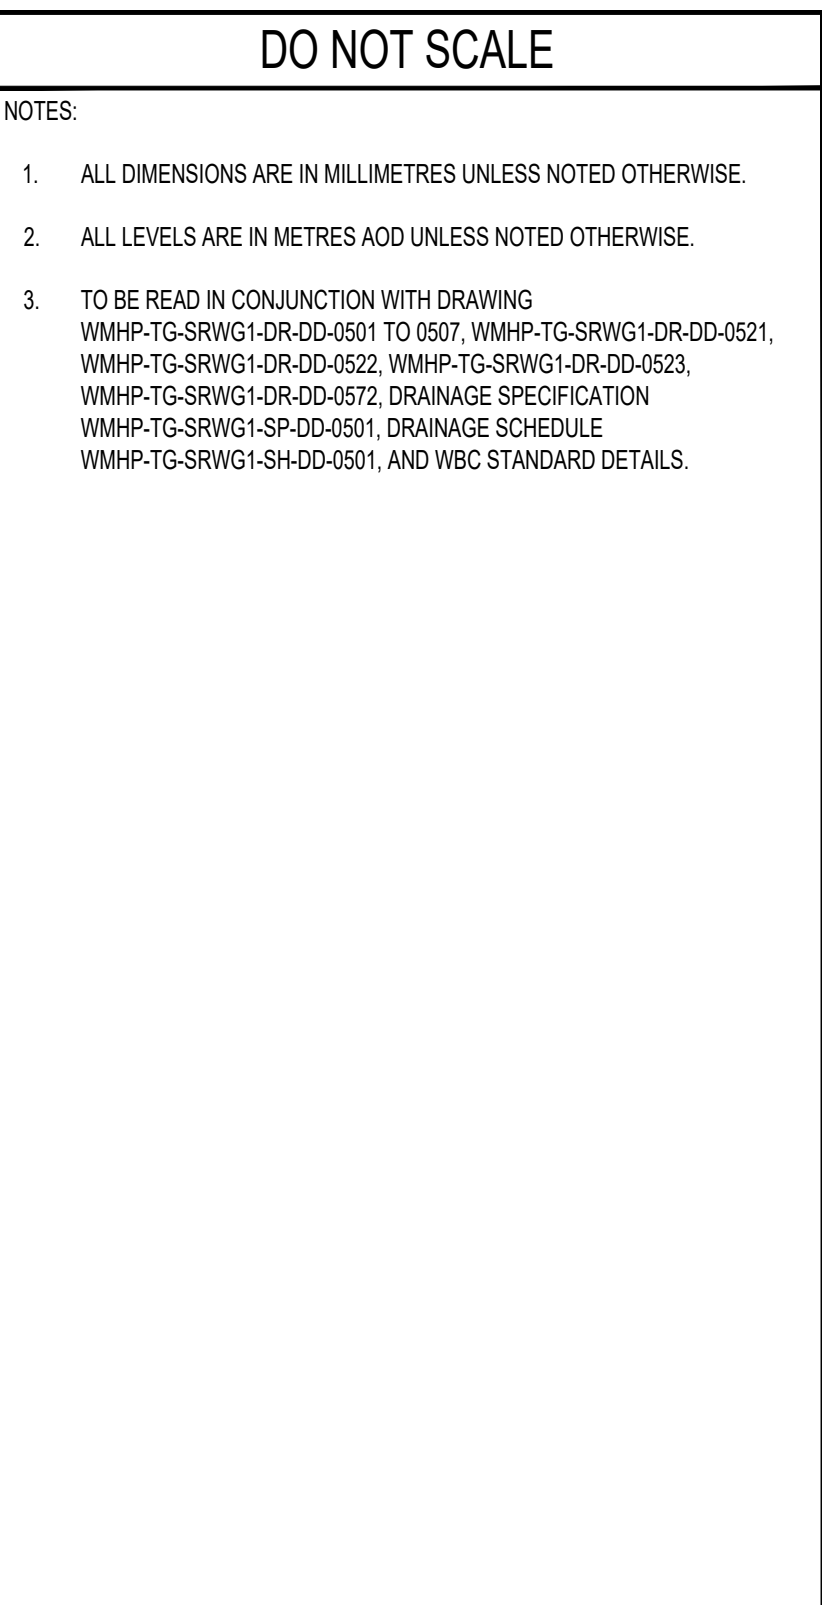

KEY PLAN

SWDR - SPINE ROAD AND WESTERN GATEWAY PHASE 1

DRAWING STATUS: **SUITABLE FOR APPROVAL** **S5**

CONTRACTOR:

Balfour Beatty

PROJECT: WOKINGHAM MAJOR HIGHWAYS PROGRAMME
SPINE ROAD AND WESTERN GATEWAY PHASE 1

TITLE:

HIGHWAYS
DRAINAGE
NETWORK 3 ATTENUATION BASIN

SHEET 1

SCALE @ A1:	CHECKED:	APPROVED:
AS SHOWN	ARL	JC
PROJECT NO:	DESIGNED:	DRAWN:
C118047	MH	MH
		DATE:
		March 21
DRAWING NO:	REV:	
WMHP-TG-SRWG1-DR-DD-0566	P03	

