




File name: \\PABLO\DATA\PROJECTS\2018\011847\BMM1-WP\DRAWINGS\WMHP-TG-SRWG1-DR-DD-0572.DWG, printed on 23 May 2025 14:02:28, by David Frampton

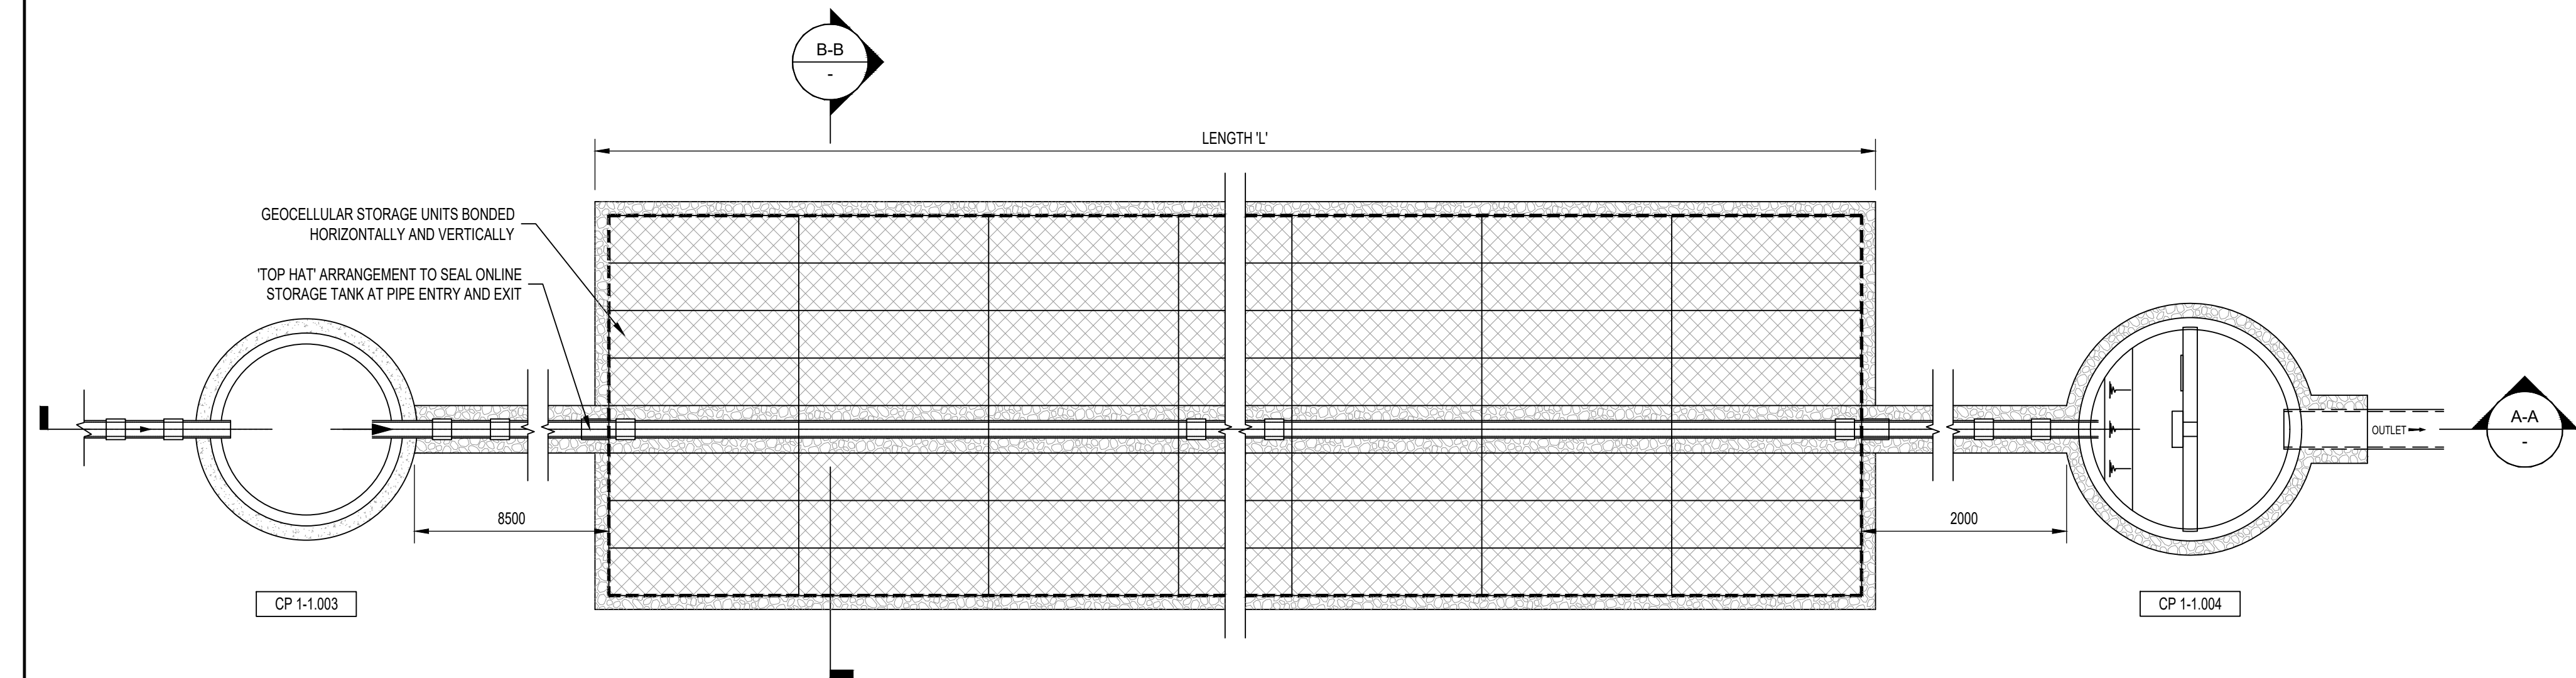


PLAN OF STORAGE TANK
SCALE 1:50

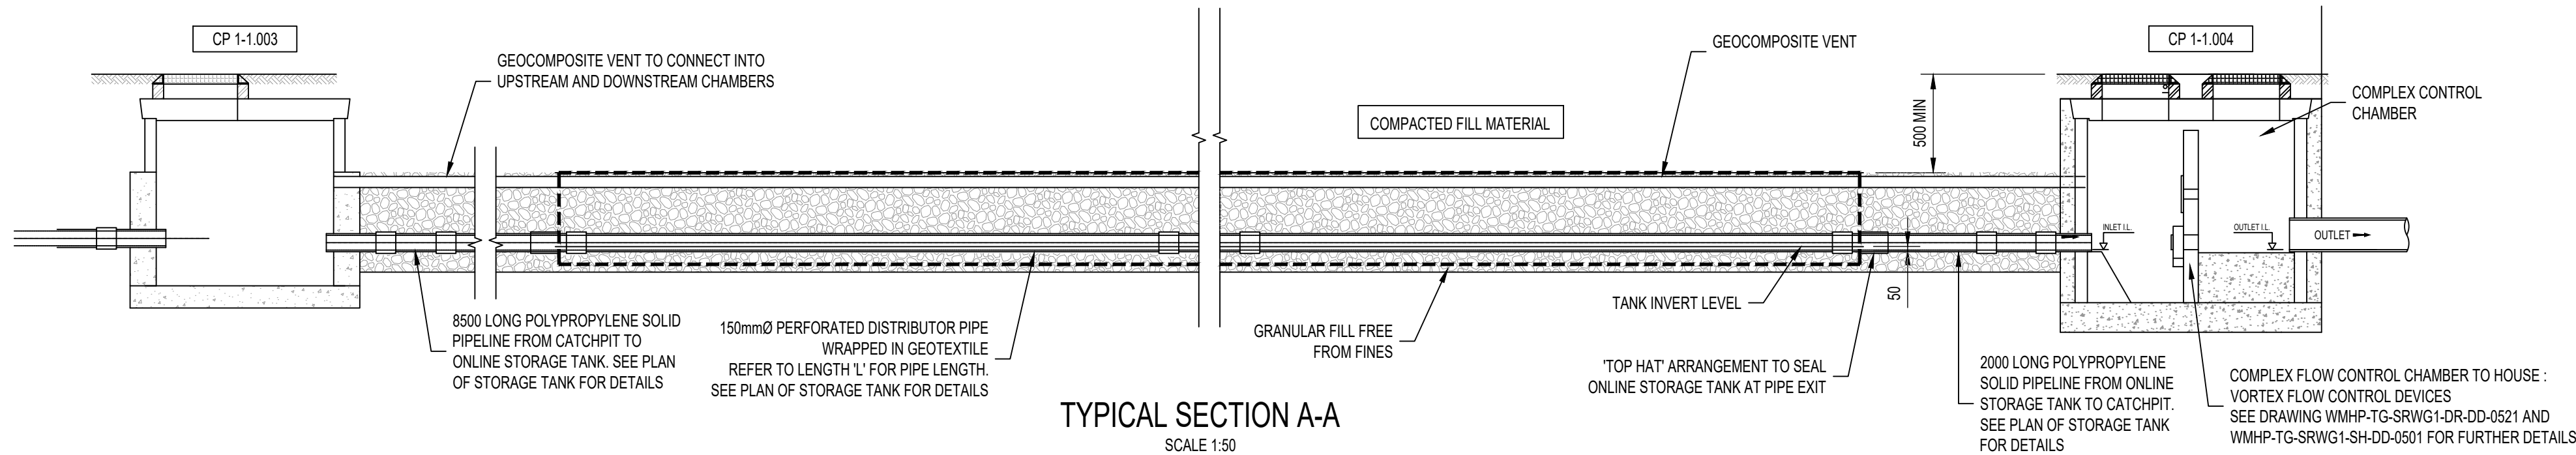

TYPICAL SECTION A-A
SCALE 1:50

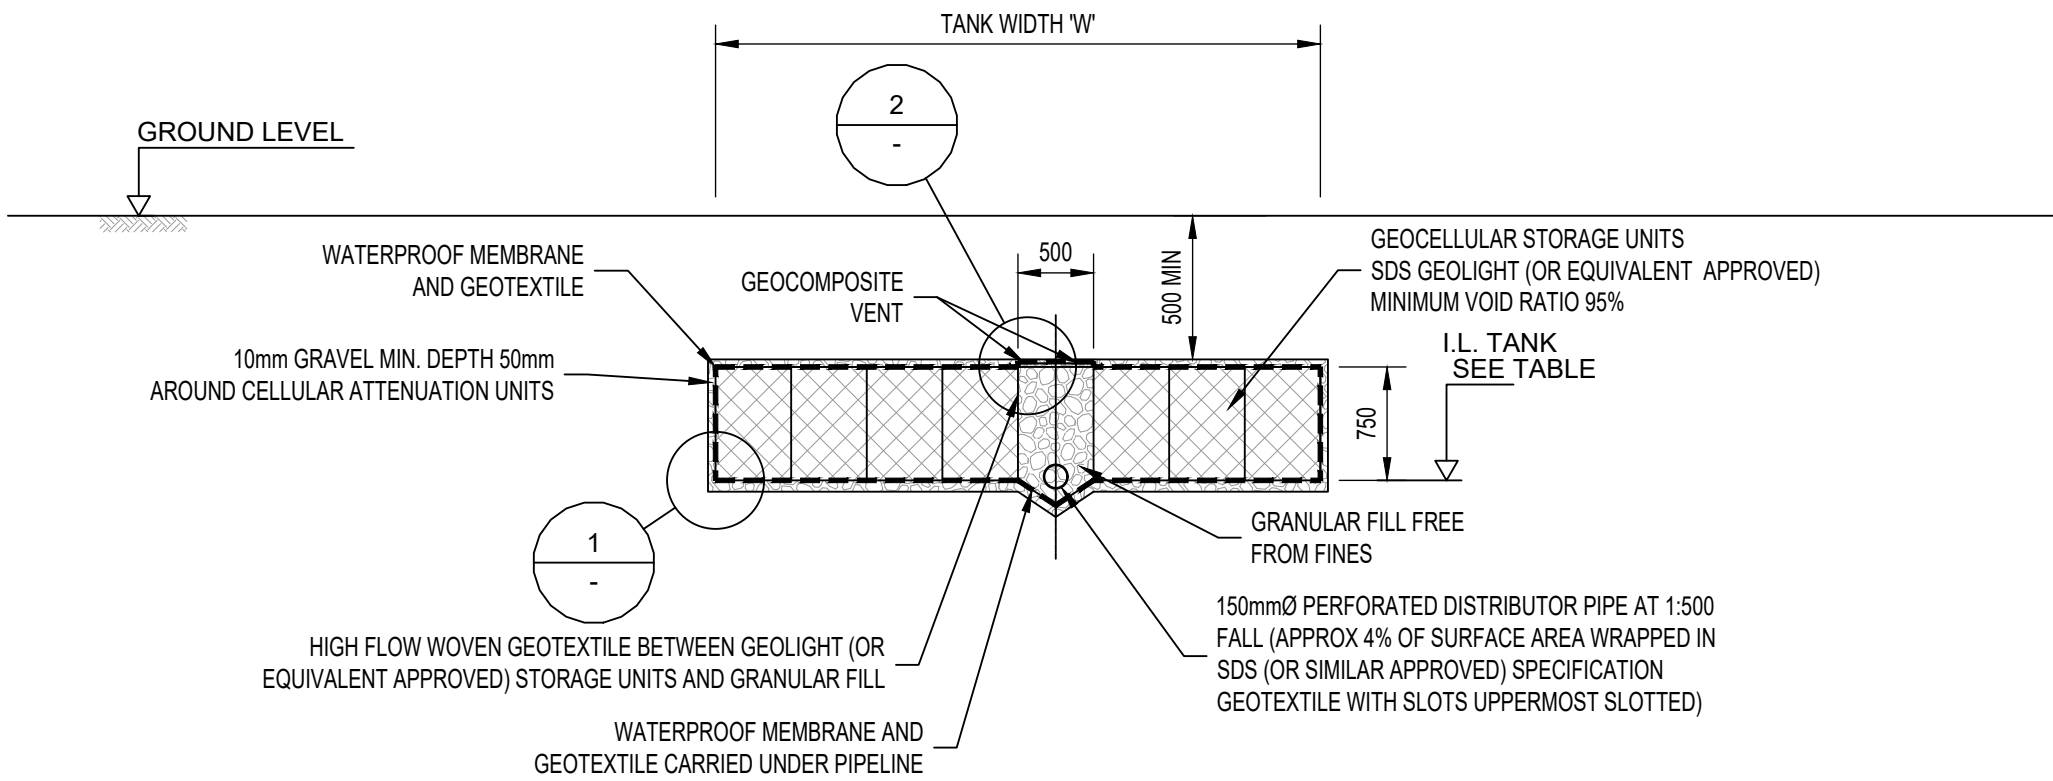


TYPICAL SECTION B-B
SCALE 1:50

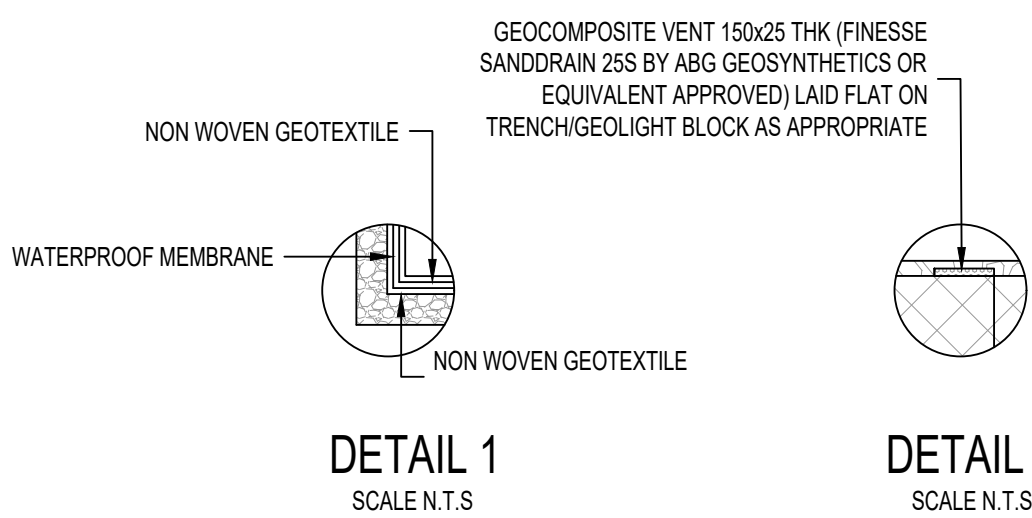

DETAIL 1
SCALE N.T.S


DETAIL 2
SCALE N.T.S

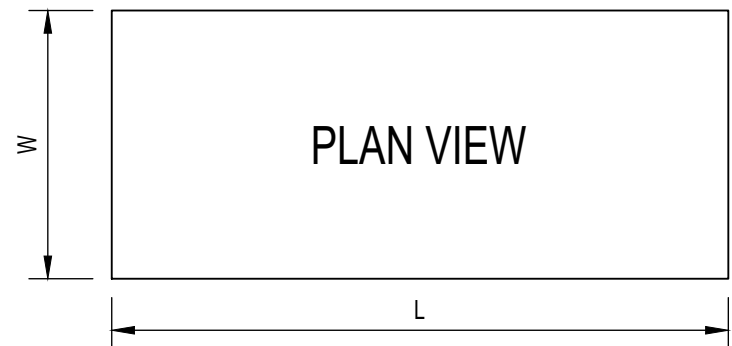

LENGTH 'L' (m)	WIDTH 'W' (m)	TANK INVERT LEVEL (m AOD)	TANK COVER LEVEL (m AOD)	PIPE SIZE (mm)
24	4	49.269	51.000 - 51.500	150

DO NOT SCALE

- NOTES:
- ALL DIMENSIONS ARE IN MILLIMETRES UNLESS NOTED OTHERWISE.
 - ALL LEVELS ARE IN METRES AOD UNLESS NOTED OTHERWISE.
 - TO BE READ IN CONJUNCTION WITH DRAWING WMHP-TG-SRWG1-DR-DD-0501 TO 0507, WMHP-TG-SRWG1-DR-DD-0521, WMHP-TG-SRWG1-DR-DD-0523, WMHP-TG-SRWG1-DR-DD-0571, WMHP-TG-SRWG1-DR-DD-0572 AND DRAINAGE SPECIFICATION WMHP-TG-SRWG1-SP-DD-0501, DRAINAGE SCHEDULE WMHP-TG-SRWG1-SH-DD-0501, AND WBC STANDARD DETAILS.

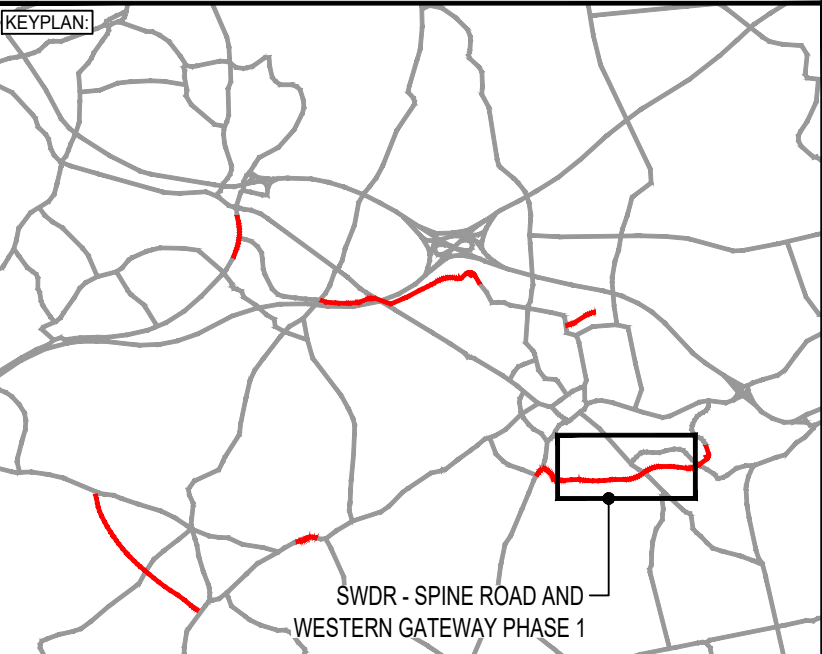

PO6	23/05/2025	MH	MINOR UPDATES FOR SSEN COORDINATION	DJF	JC
PO5	19/01/2024	JB	ROUNDABOUT VE UPDATE	DJF	JC
PO4	02/06/2022	HD	MATTERS OUTSTANDING WMHP-TG-SRWG1-RG-DM-0010	BH	JC
REV	DATE	BY	DESCRIPTION	CHK	APP

DRAWING STATUS: **SUITABLE FOR REVIEW & COMMENT** **S3**

DESIGNER:

Tony Gee
Consulting Civil, Structural and Geotechnical Engineers

Tony Gee and Partners LLP
Hardy House
140 High Street
Esher, Surrey
KT10 9QJ
Tel: 01372 461600
www.tonygee.com

CLIENT:

WOKINGHAM BOROUGH COUNCIL

Shute End, Wokingham, Berkshire RG40 1BN
Tel: (0118) 974 6000 Web: www.wokingham.gov.uk

PROJECT: **SPINE ROAD AND WESTERN GATEWAY PHASE 1**

TITLE: **HIGHWAYS DRAINAGE ATTENUATION DETAILS**

SCALE @ A1: AS SHOWN	CHECKED: DJF	APPROVED: JC	SHEET 2
PROJECT NO: C118047	DESIGNED: MH	DRAWN: MH	DATE: March 21
DRAWING No: WMHP-TG-SRWG1-DR-DD-0572	REV: P06		