




Ordnance Survey, (c) Crown Copyright 2025. All rights reserved. Licence number 100022432

W-04 Location Plan 1:1250

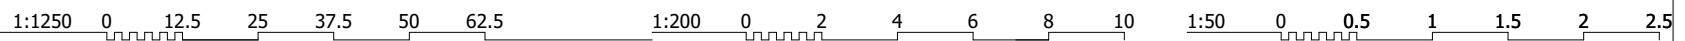

Project Name: **Chatsworth Ave**
Address: 43 Chatsworth Ave, Winnersh, Wokingham. RG41 5E
Status: Planning
Drawing Name: Location Plan
Drawing No.: 02
Scale: as indicated @ A4
Date: 09/07/2023

RevID	ChID	Change Name	Date

All dimensions to be checked on site. This drawing to be read with other drawings and all other consultants drawings and specifications. This drawing has been produced for specific client identified below and NOT to be used by any other person or for other purpose then intended. All drawings and specifications are Outset Think copy write. Please report any discrepancy on the drawings.

OUTSET THINK
ARCHITECTS

The White Building, 33 King's Road, Reading, RG1 3AR. | silviu@outsetthink.co.uk | 0743 2658 875