



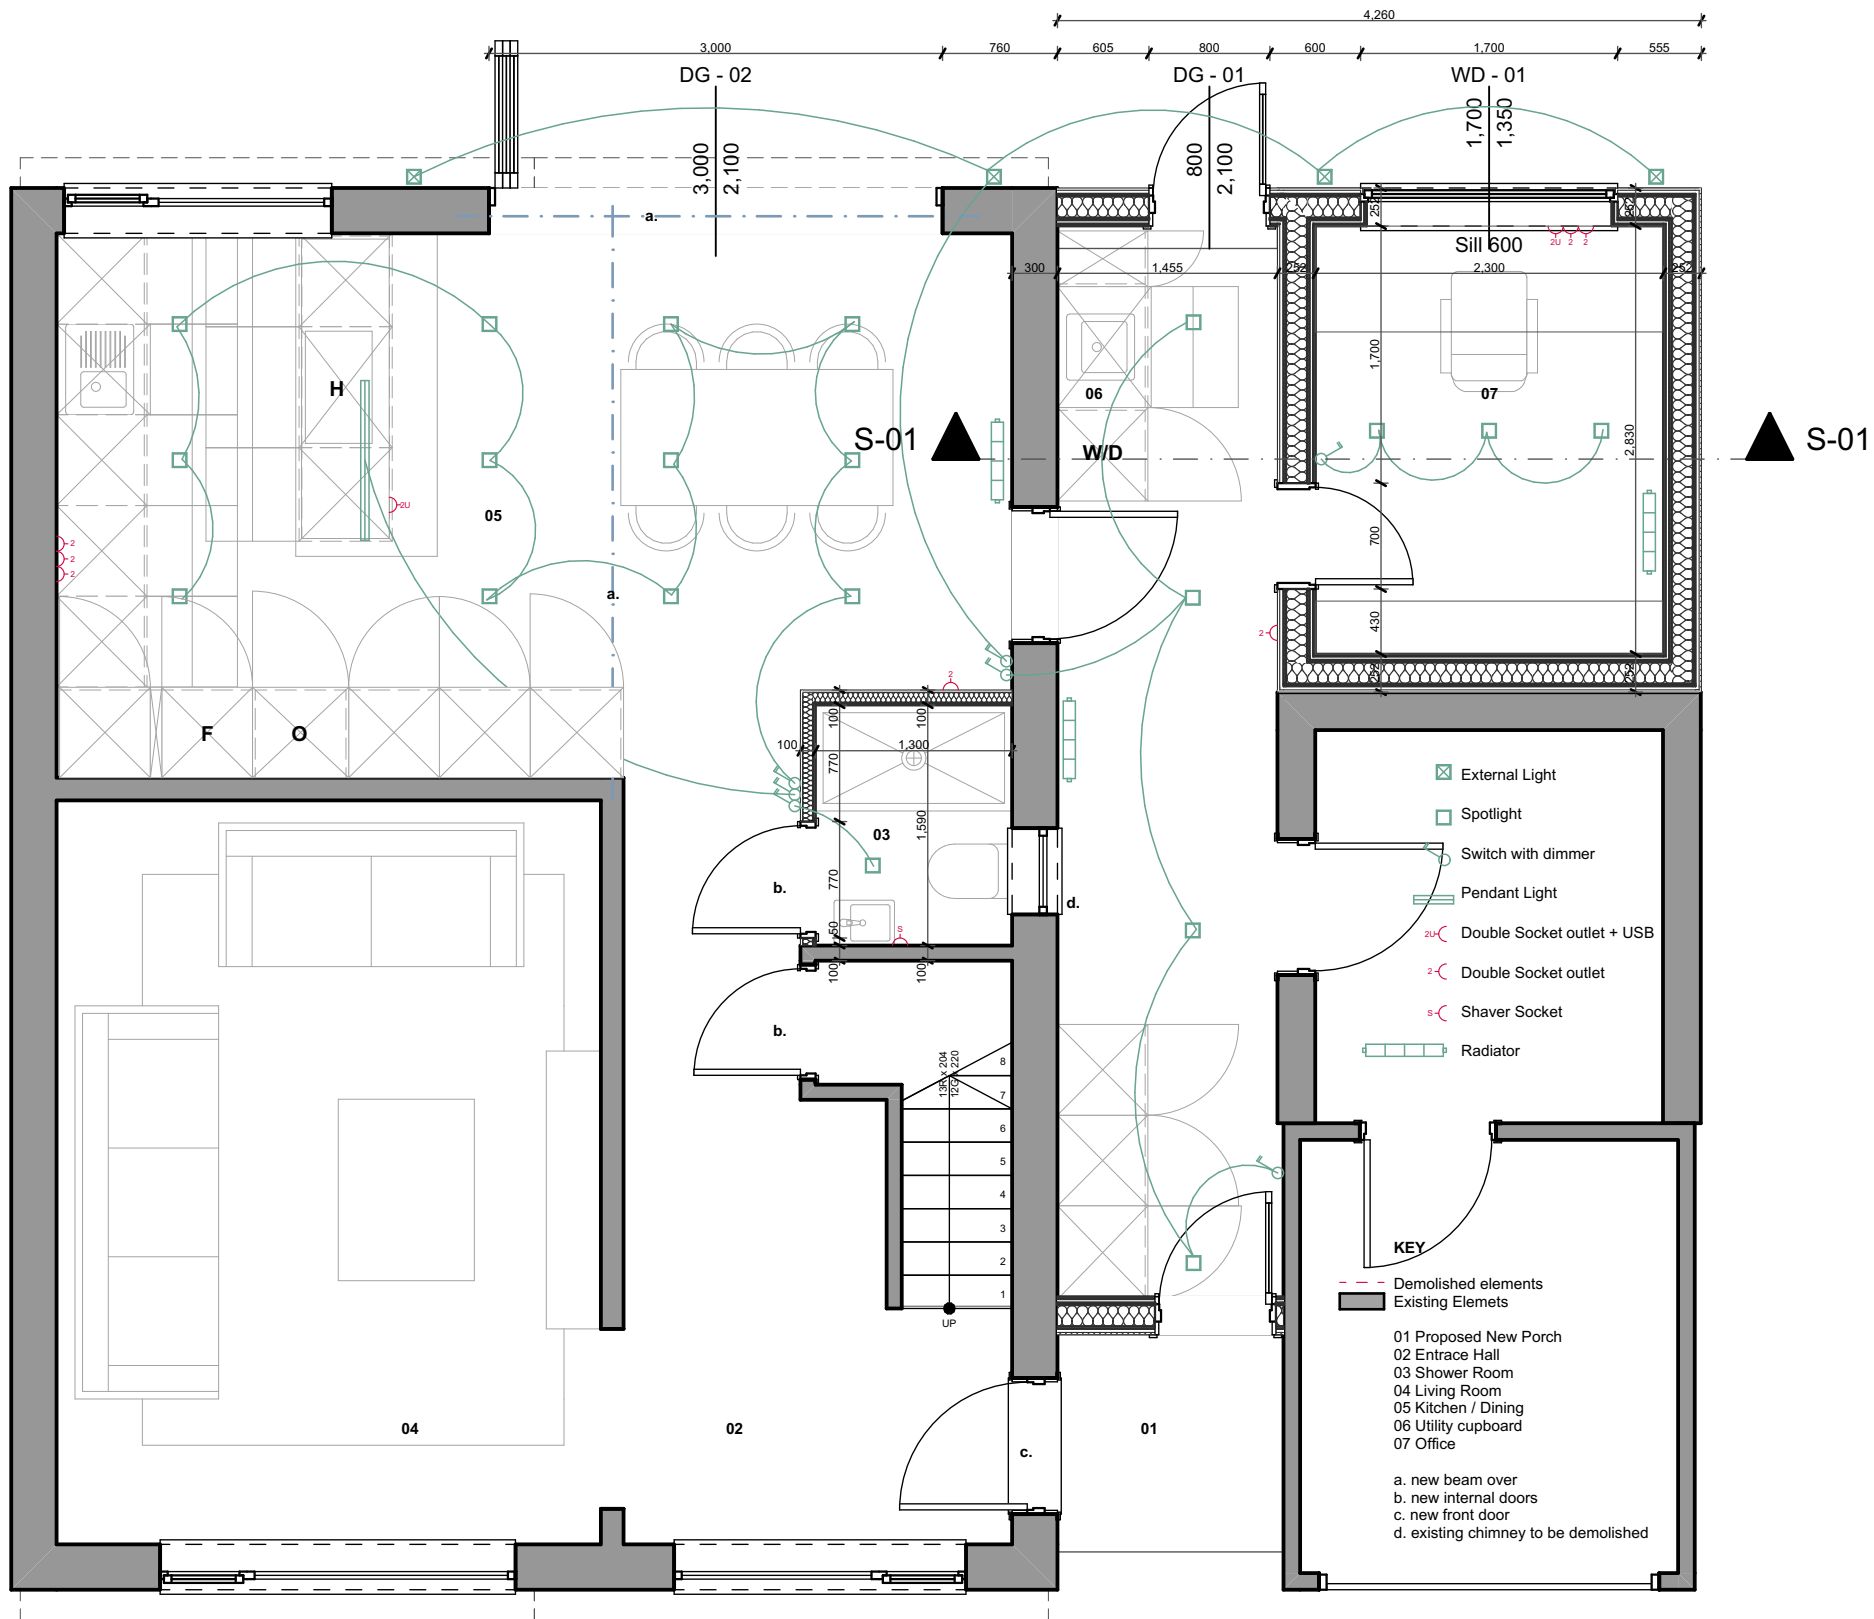

0. Ground Floor Plan (1) 1:50

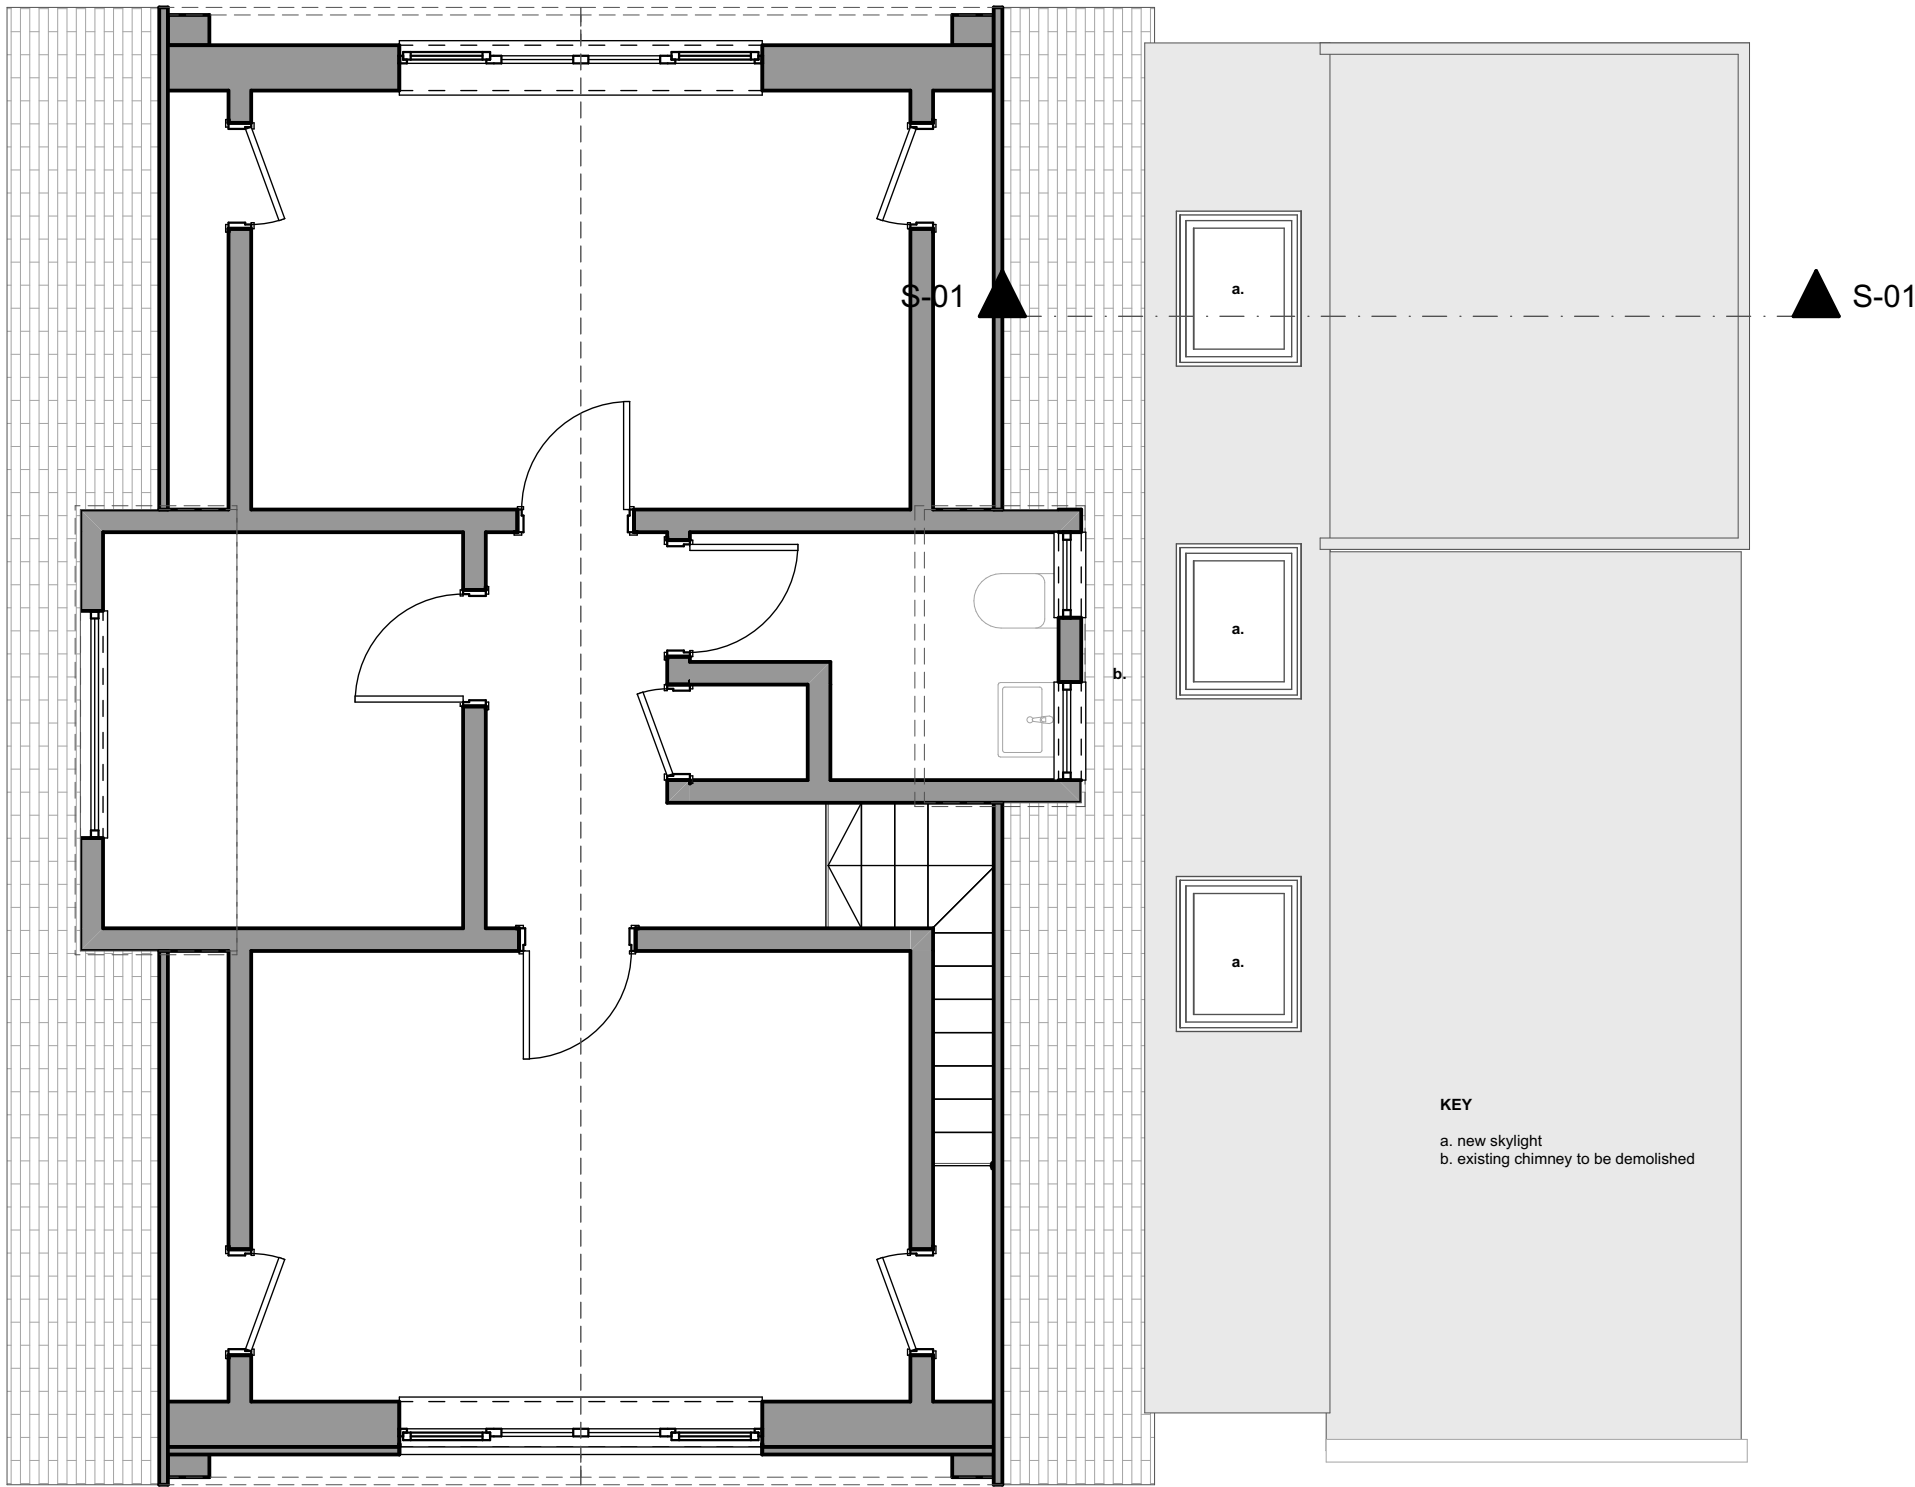

1. First Floor Plan 1:50

RevID	ChID	Change Name	Date