


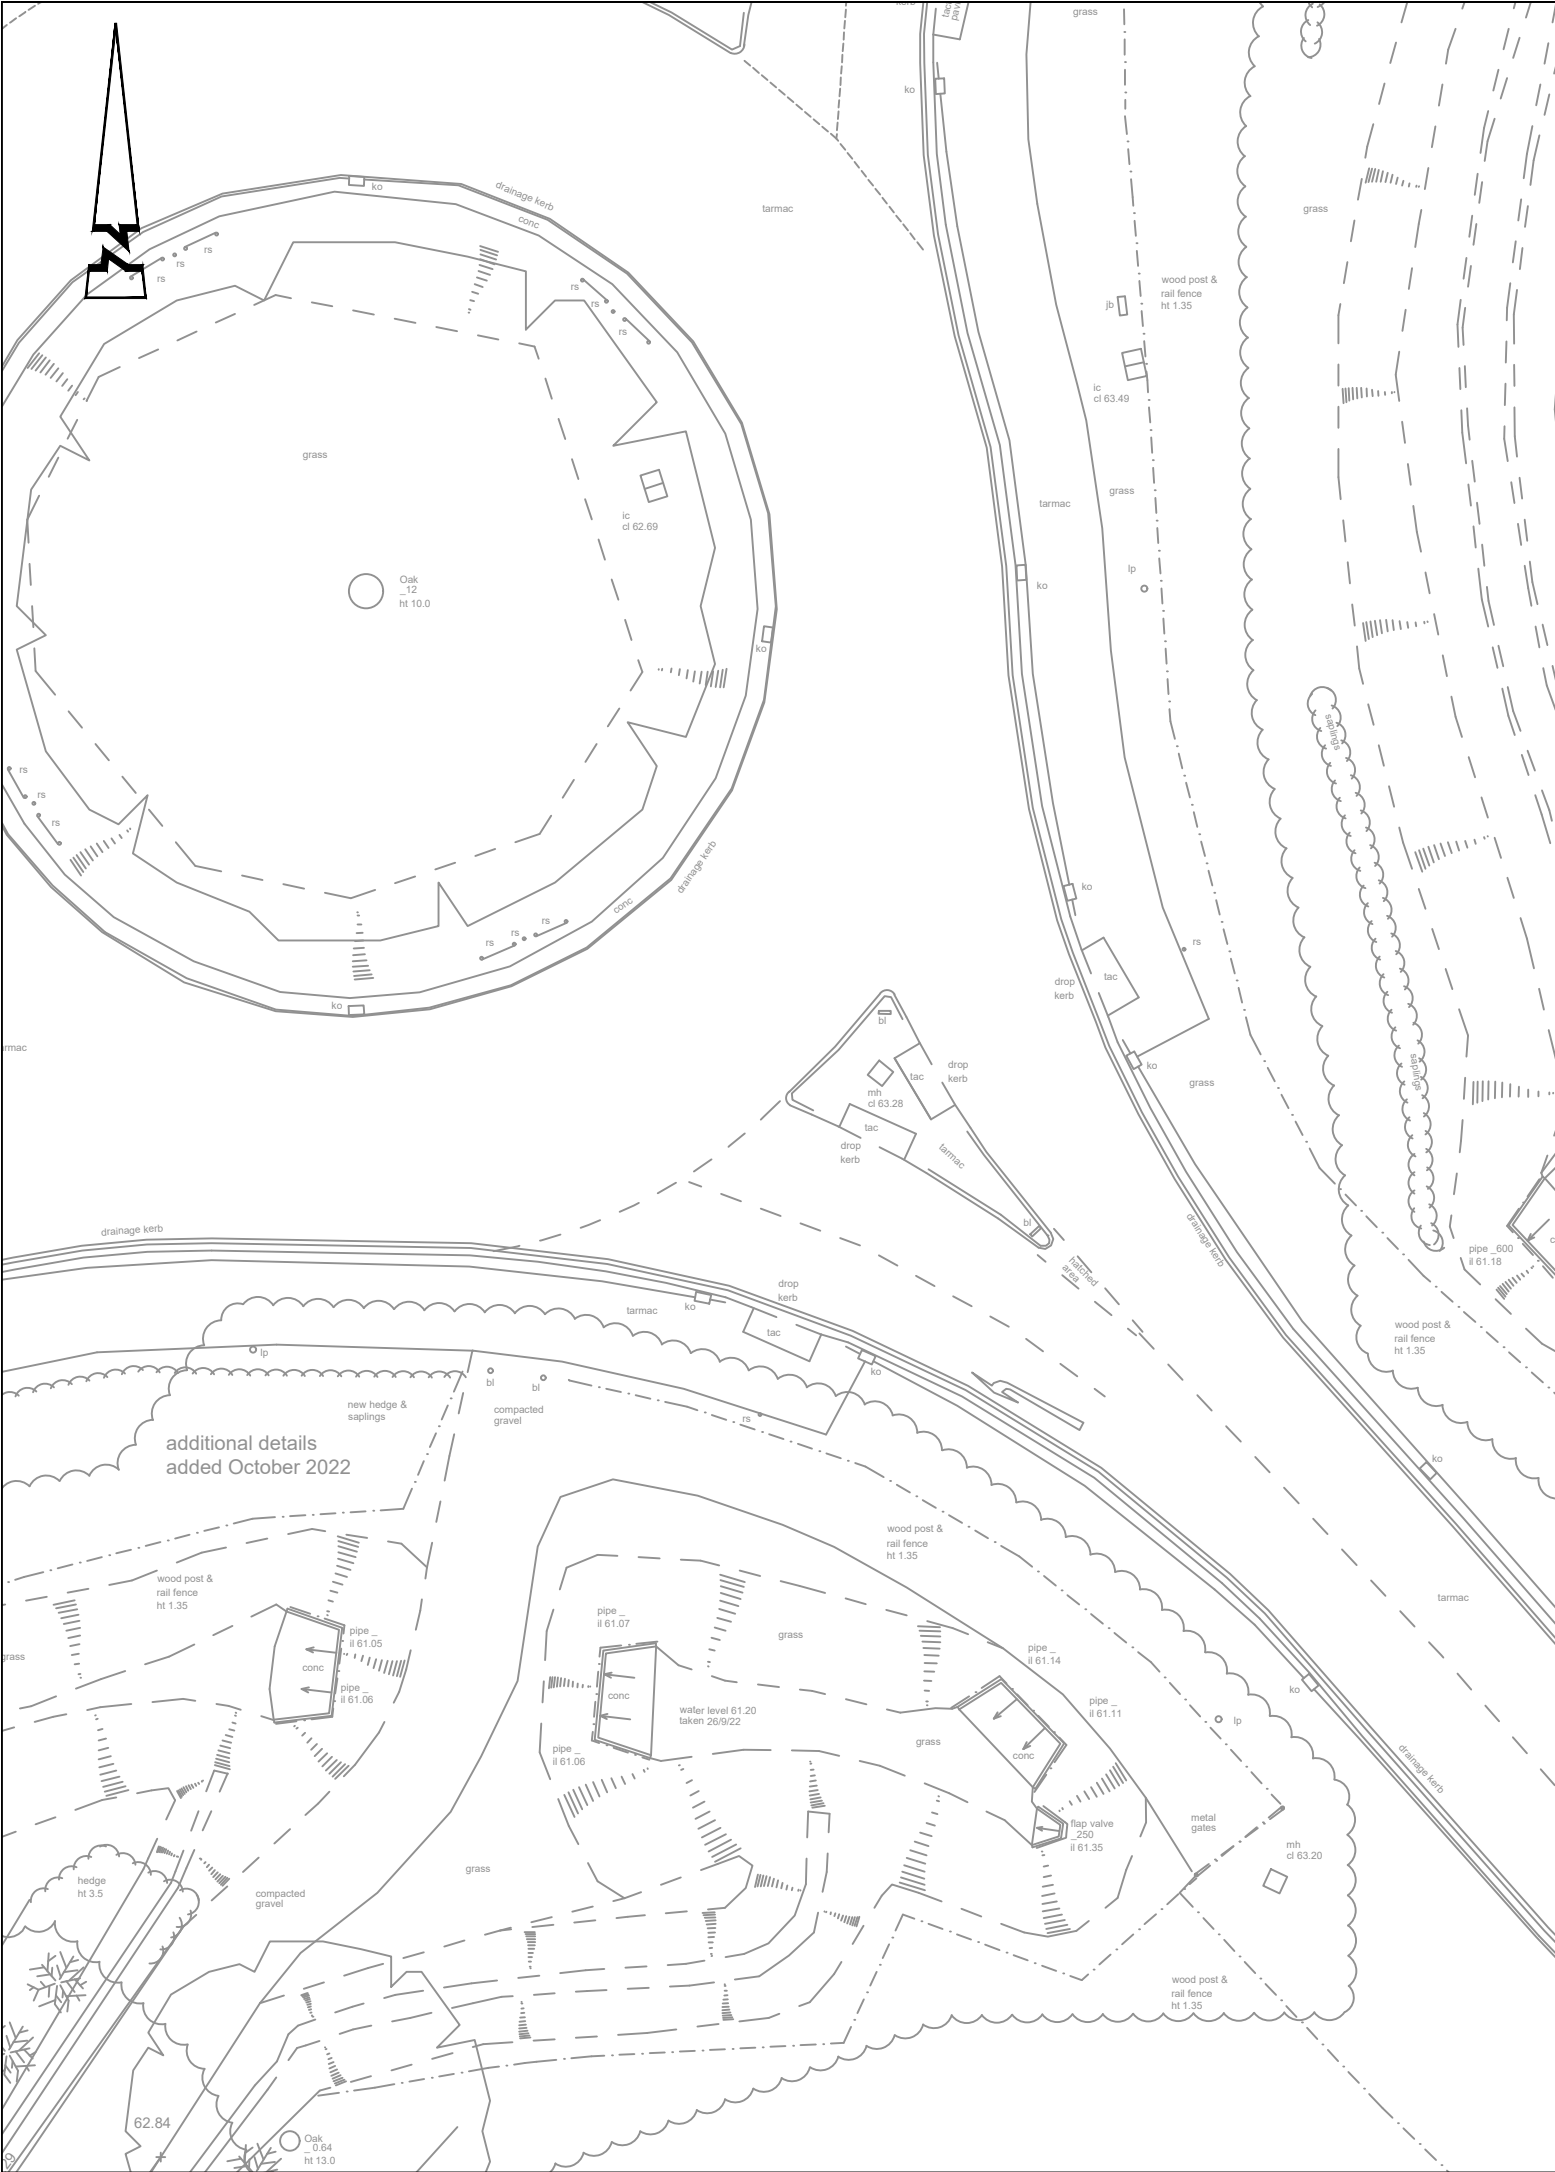


TARMACADAM CARRIAGEWAY

LAYER	SPECIFICATION	THICKNESS (mm)
BINDER	DENSE BITUMEN MACADAM (DBM) BINDER COURSE COMPLYING WITH BS EN 13108-1. AC20 DENSE BIN, BINDER GRADE 100/150. SEALING GRIT FOR BINDER COURSE, IF REQUIRED, SHALL BE BITUMEN PRE-COATED GRIT, NOT EXCEEDING 3mm NOM. SIZE.	60mm
BASE	DENSE BITUMEN MACADAM (DBM) BASE COMPLYING WITH BS EN 13108-1. AC32 DENSE BIN, BINDER GRADE 100/150.	130mm
SUB BASE	TYPE 1 SUB-BASE MATERIAL TO CLAUSE 803, TABLE 8/2 OF SHW. THICKNESS TO BE DETERMINED FROM CBR VALUE MEASURED ONSITE. ALL TEST AND DECISIONS ON SUB-BASE REQUIREMENTS ARE TO BE MADE BY THE HIGHWAY AUTHORITY.	320mm *
CAPPING	CLASS 6F1 OR 6F2 GRANULAR CAPPING MATERIAL TO CLAUSE 613 OF SHW. REQUIREMENT AND THICKNESS DEPENDANT UPON CBR TESTING. ALL TESTS AND DECISIONS ON CAPPING REPLACEMENT ARE TO BE MADE BY THE HIGHWAY AUTHORITY.	240mm *

THE ABOVE DESIGN APPLIES WHERE THE FORMATION CBR 3% INSITU. CBR TEST TO BE CARRIED OUT BY THE CONTRACTOR AT 30m INTERVALS AND RESULTS REPORTED TO THE HIGHWAY AUTHORITY/ENGINEER.

*

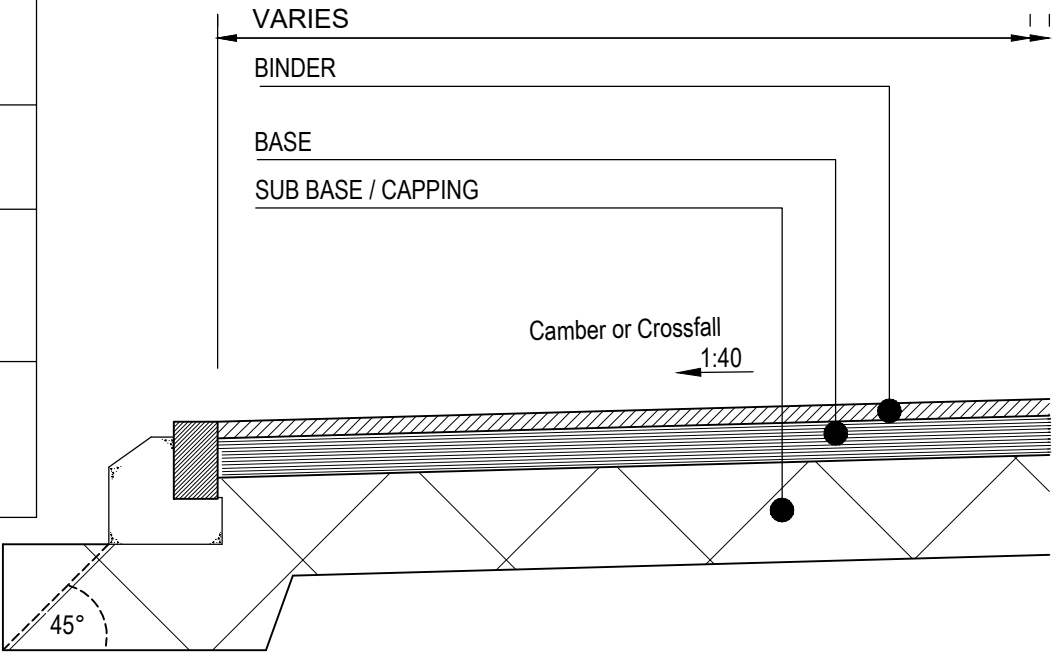

TARMACADAM CARRIAGEWAY - DETAIL A

SEE TABLE FOR CONSTRUCTION DETAILS
NOT TO SCALE

© ABLEY LETCHFORD PARTNERSHIP LTD.
This drawing should not be reproduced without consent.

Key:


- Proposed Bull Nose (0mm Upland) as per Wokingham Borough Council Standard Detail WDS_HD_02 & WDS_HD_03
- Proposed Access (to Binder Course) as per detail A
- Proposed Vehicular Crossover (to binder course) refer to table 1
- Additional compacted Type 1 material (assumed) to suit existing
- Existing fence to be taken down and replaced following removal of temporary access.
- Existing tree whips to be removed and replaced following removal of temporary access.
- 2.4m x 43m Junction Visibility Splay (30mph MfS)
- Existing Root Protection Area Based on ACD Tree Survey CONS24461-03D received 29/10/24
- Existing Tree Based on ACD Tree Survey MILL24614-01 received 17/01/24.

Notes:

- Topographical survey shown based on Anthony Brookes Ltd survey "12400-1 Rev F" received 13/09/24.
- Temporary construction accesses to be reinstated with suitable fill material, top soil and seeded.

TABLE 1: TARMACADAM FOOTWAY/CYCLEWAY/DOMESTIC VEHICULAR CROSSING

LAYER	SPECIFICATION	THICKNESS (mm)
SURFACE	DENSE GRADE ASPHALT CONCRETE SURFACE COURSE COMPLYING WITH BS EN 13108. AC 6 DENSE SUR, BINDER GRADE 100/150 PEN.	25mm
BINDER	DENSE GRADE ASPHALT CONCRETE BINDER TO CLAUSE 906 COMPLYING WITH BS EN 13108. AC 20 DENSE BIN, BINDER GRADE 40/60 PEN.	75mm
SUB BASE	TYPE 1 SUB-BASE MATERIAL TO CLAUSE 803, TABLE 8/2 OF SHW. MINIMUM CBR OF 20%. THICKNESS DEPENDANT UPON CBR TESTING.	CBR <2% - 225mm CBR >2.5% - 150mm

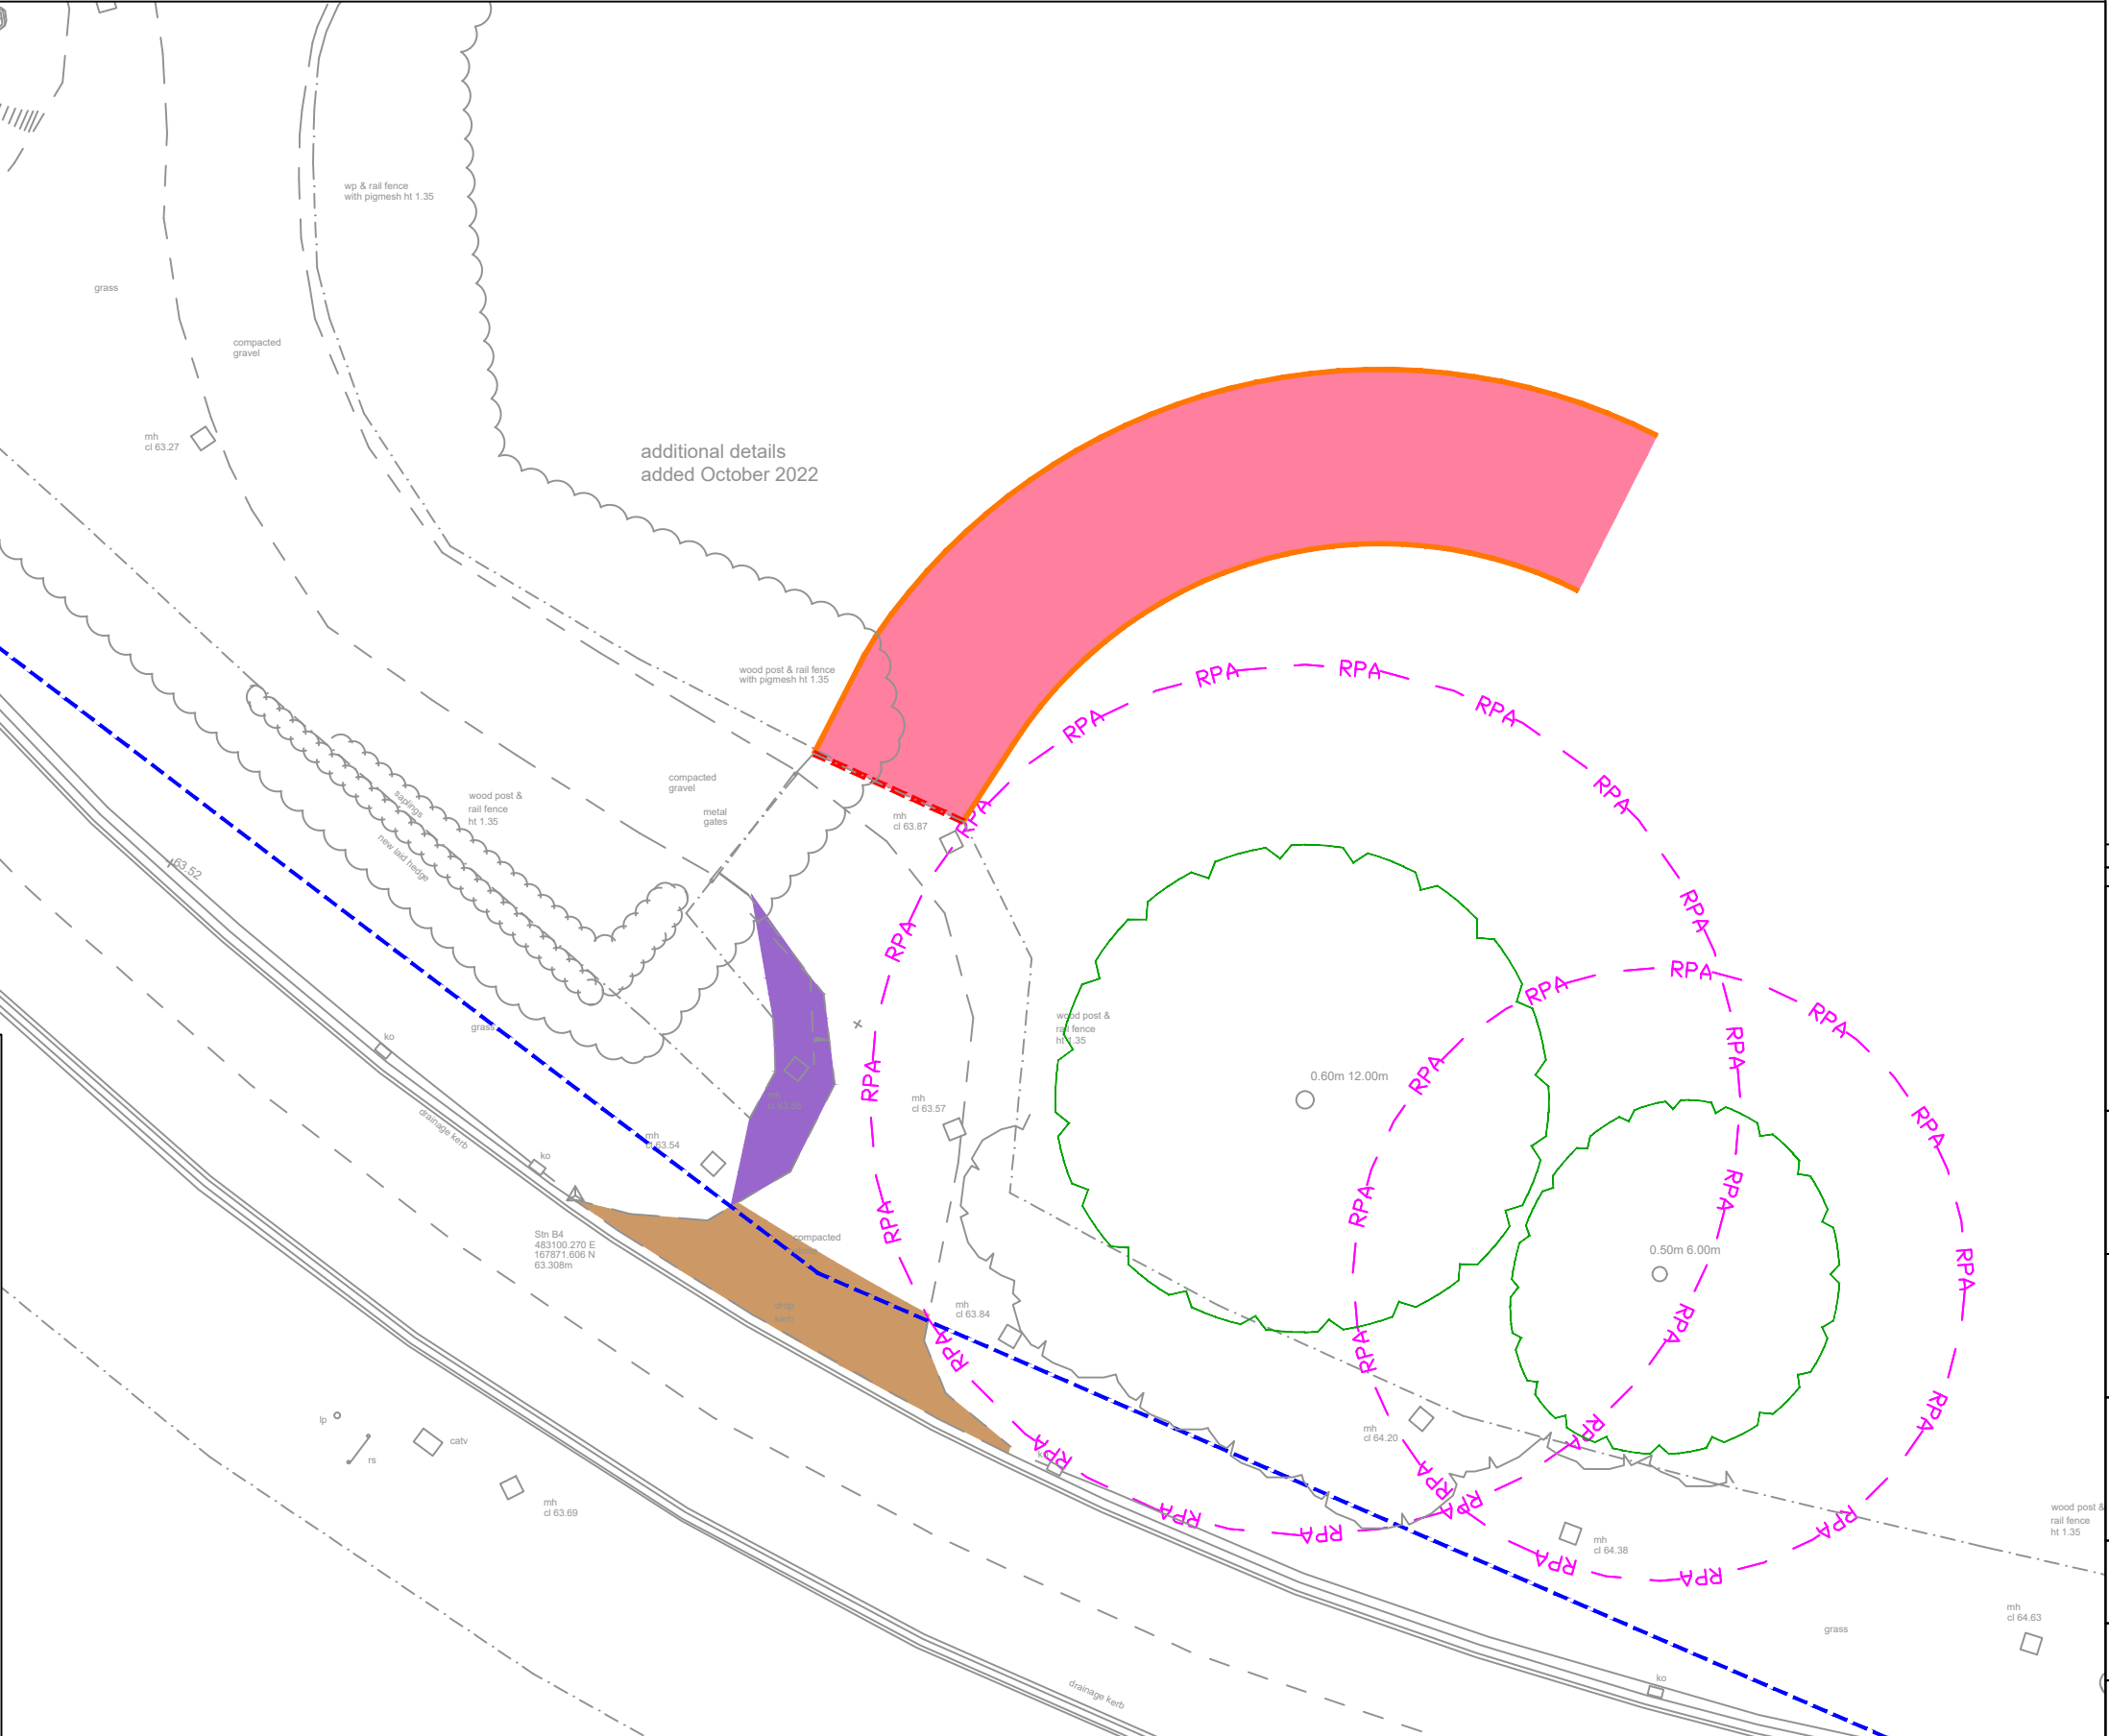

P1	02/25	First Issue		CS	RF
Rev	Date	Description		Drawn	Checked

ABLEY LETCHFORD PARTNERSHIP
Consulting Engineers

3 Tealgate, Charnham Park
Hungerford, Berkshire RG17 0YT
www.alpce.co.uk Tel: 01488 684390

Client:

**MILLER HOMES
KIER VENTURES**

Project:

SOUTH WOKINGHAM SDL

Title:

**MILLER
SECTION 184
TEMPORARY ACCESSSES**

Status:

Scale:	Date:	Drawn:	Checked:
1:250 @ A2	FEB 2025	CS	RF

Drawing No:	Revision:
A389-093	P01