




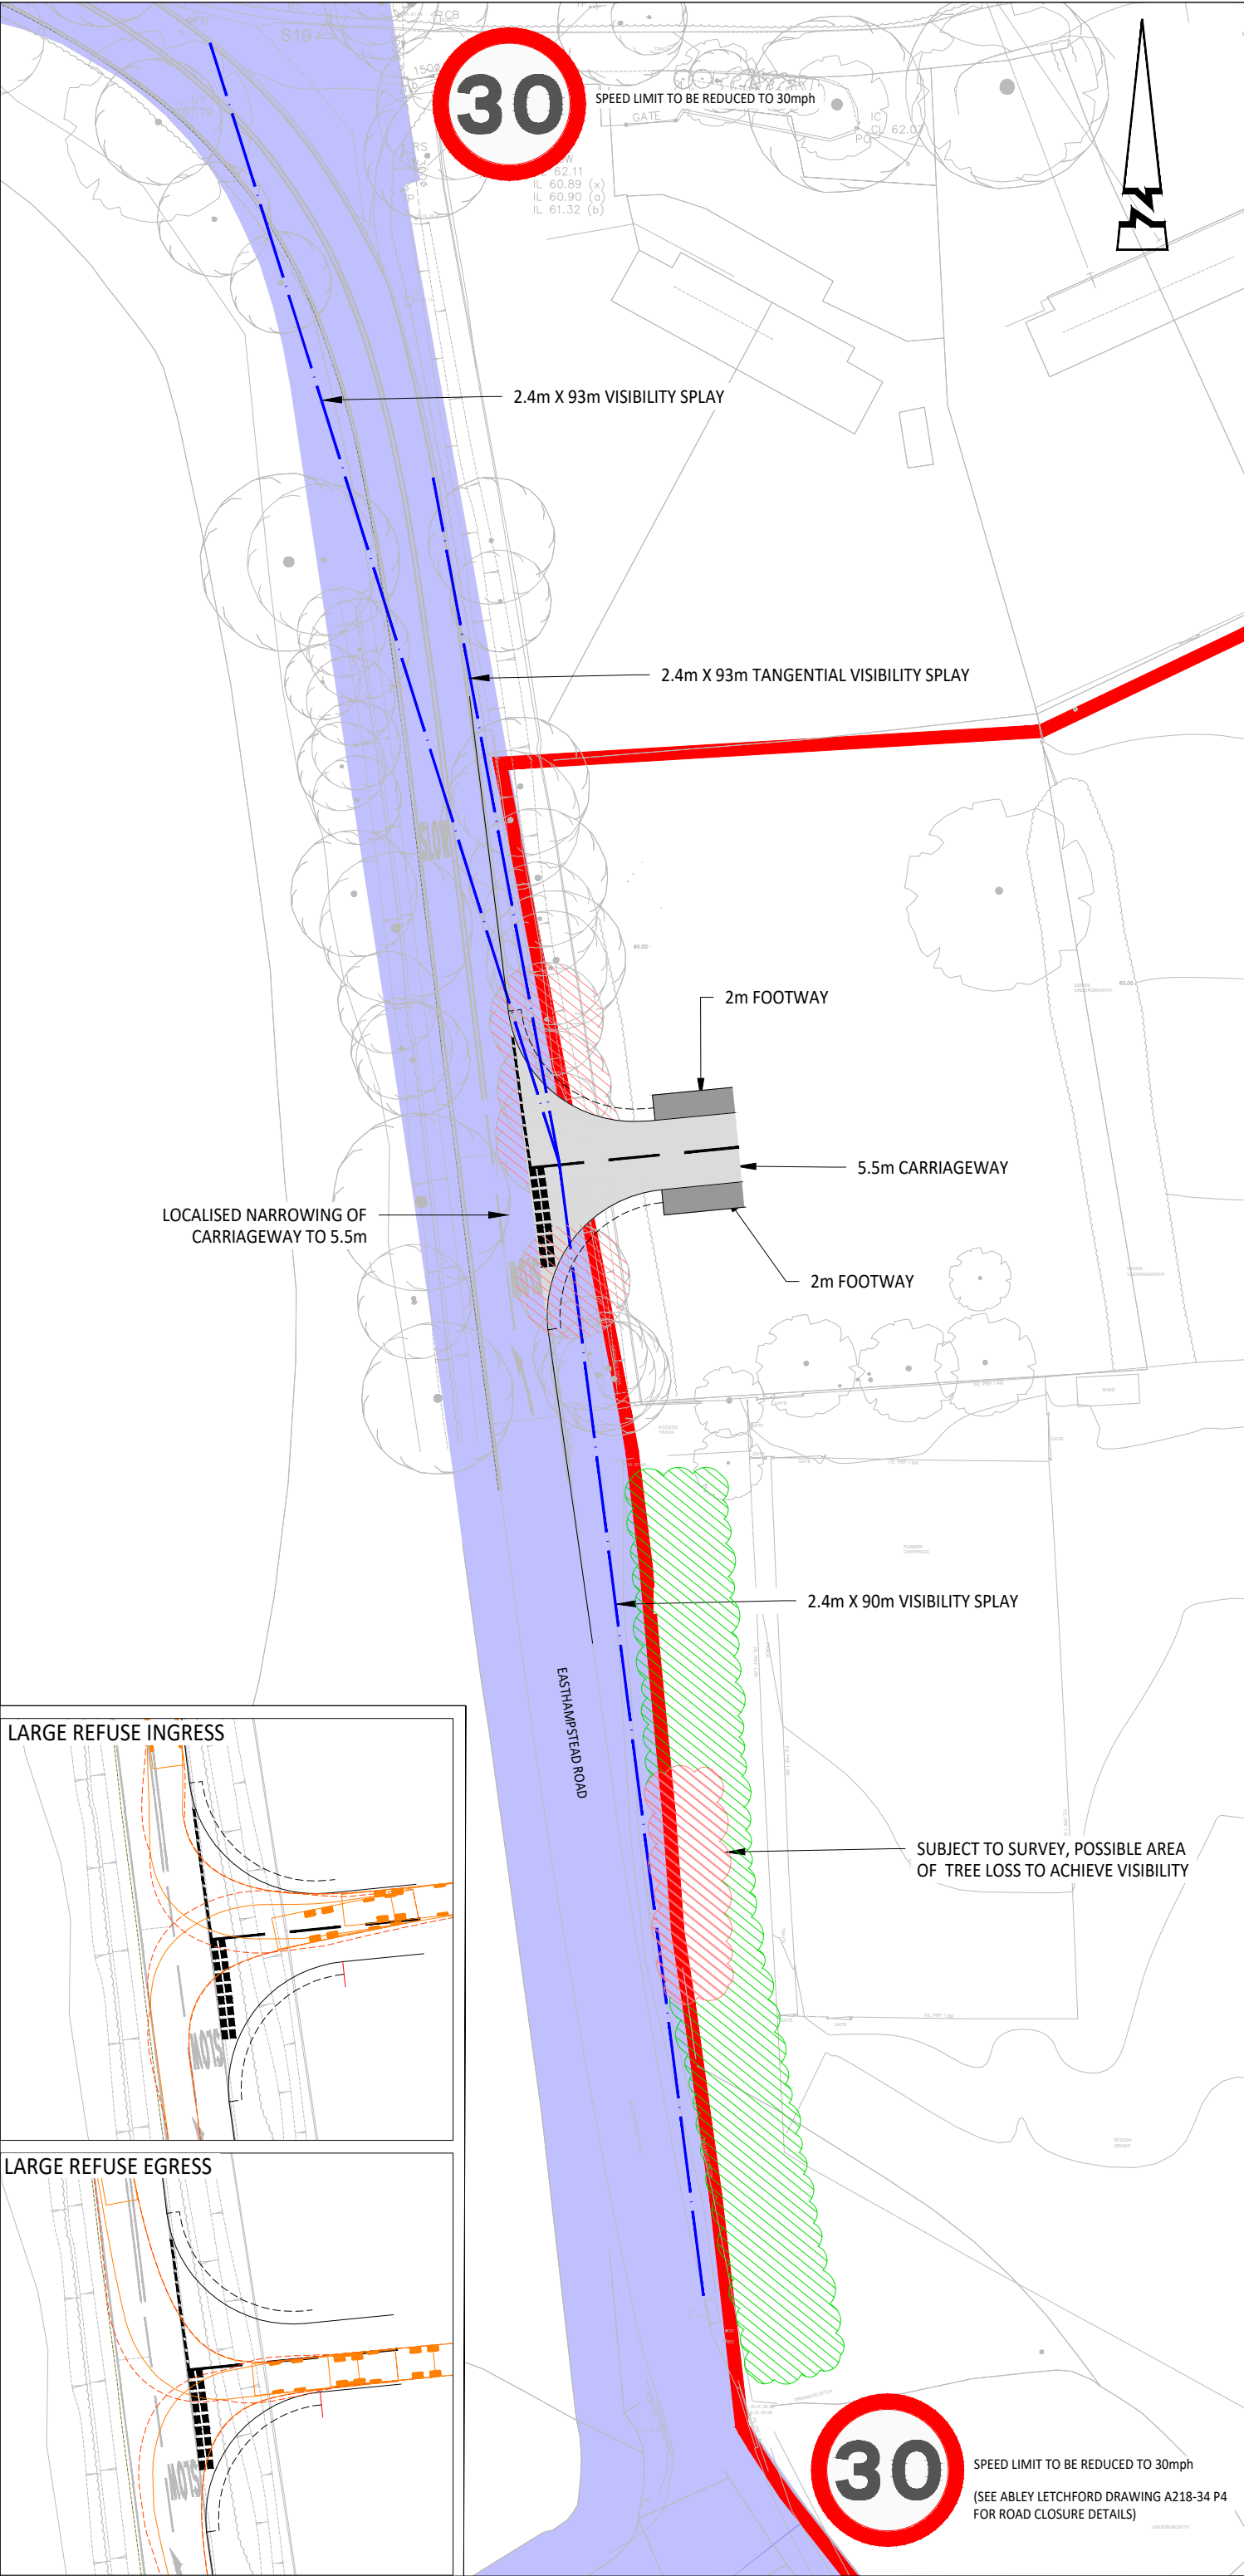

© ABLEY LETCHFORD PARTNERSHIP LTD.
This drawing should not be reproduced without consent.

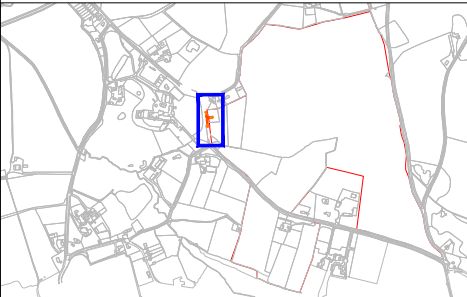

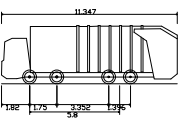

Large Refuse Vehicle (4 axle)	11.347m
Overall Length	11.347m
Overall Width	2.500m
Overall Body Height	3.751m
Min Body Ground Clearance	0.304m
Track Width	2.300m
Lock to lock time	6.00s
Wall to Wall Turning Radius	11.330m

KEY

- REDLINE BOUNDARY
- VISIBILITY SPLAY
- HIGHWAY BOUNDARY
- UNSURVEYED VEGETATION / TREES
- LIKELY AREA OF TREE LOSS

P4	12.25	SPEED LIMIT REDUCED / SPA ADDED	TDM	JO
P3	11.25	HIGHWAY BOUNDARY ADDED	TDM	JO
P2	07.23	FRAME AMENDMENTS	TDM	PJ
P1	06.23	FIRST ISSUE	TDM	PJ

Rev	Date	Description	Drawn	Checked



www.ableyletchford.co.uk

Client

LIGHTWOOD STRATEGIC / NICHOLAS KING HOMES

Project

SOUTH WOKINGHAM SDL EXTENSION

Title

SECONDARY ACCESS EASTHAMPSTEAD ROAD (WESTERN LOCATION)

Status

PRELIMINARY

Scale	Date	Drawn	Checked
1:500 @ A3	JUNE 2023	TDM	PJ

Drawing No	Revision
A218-022	P4