


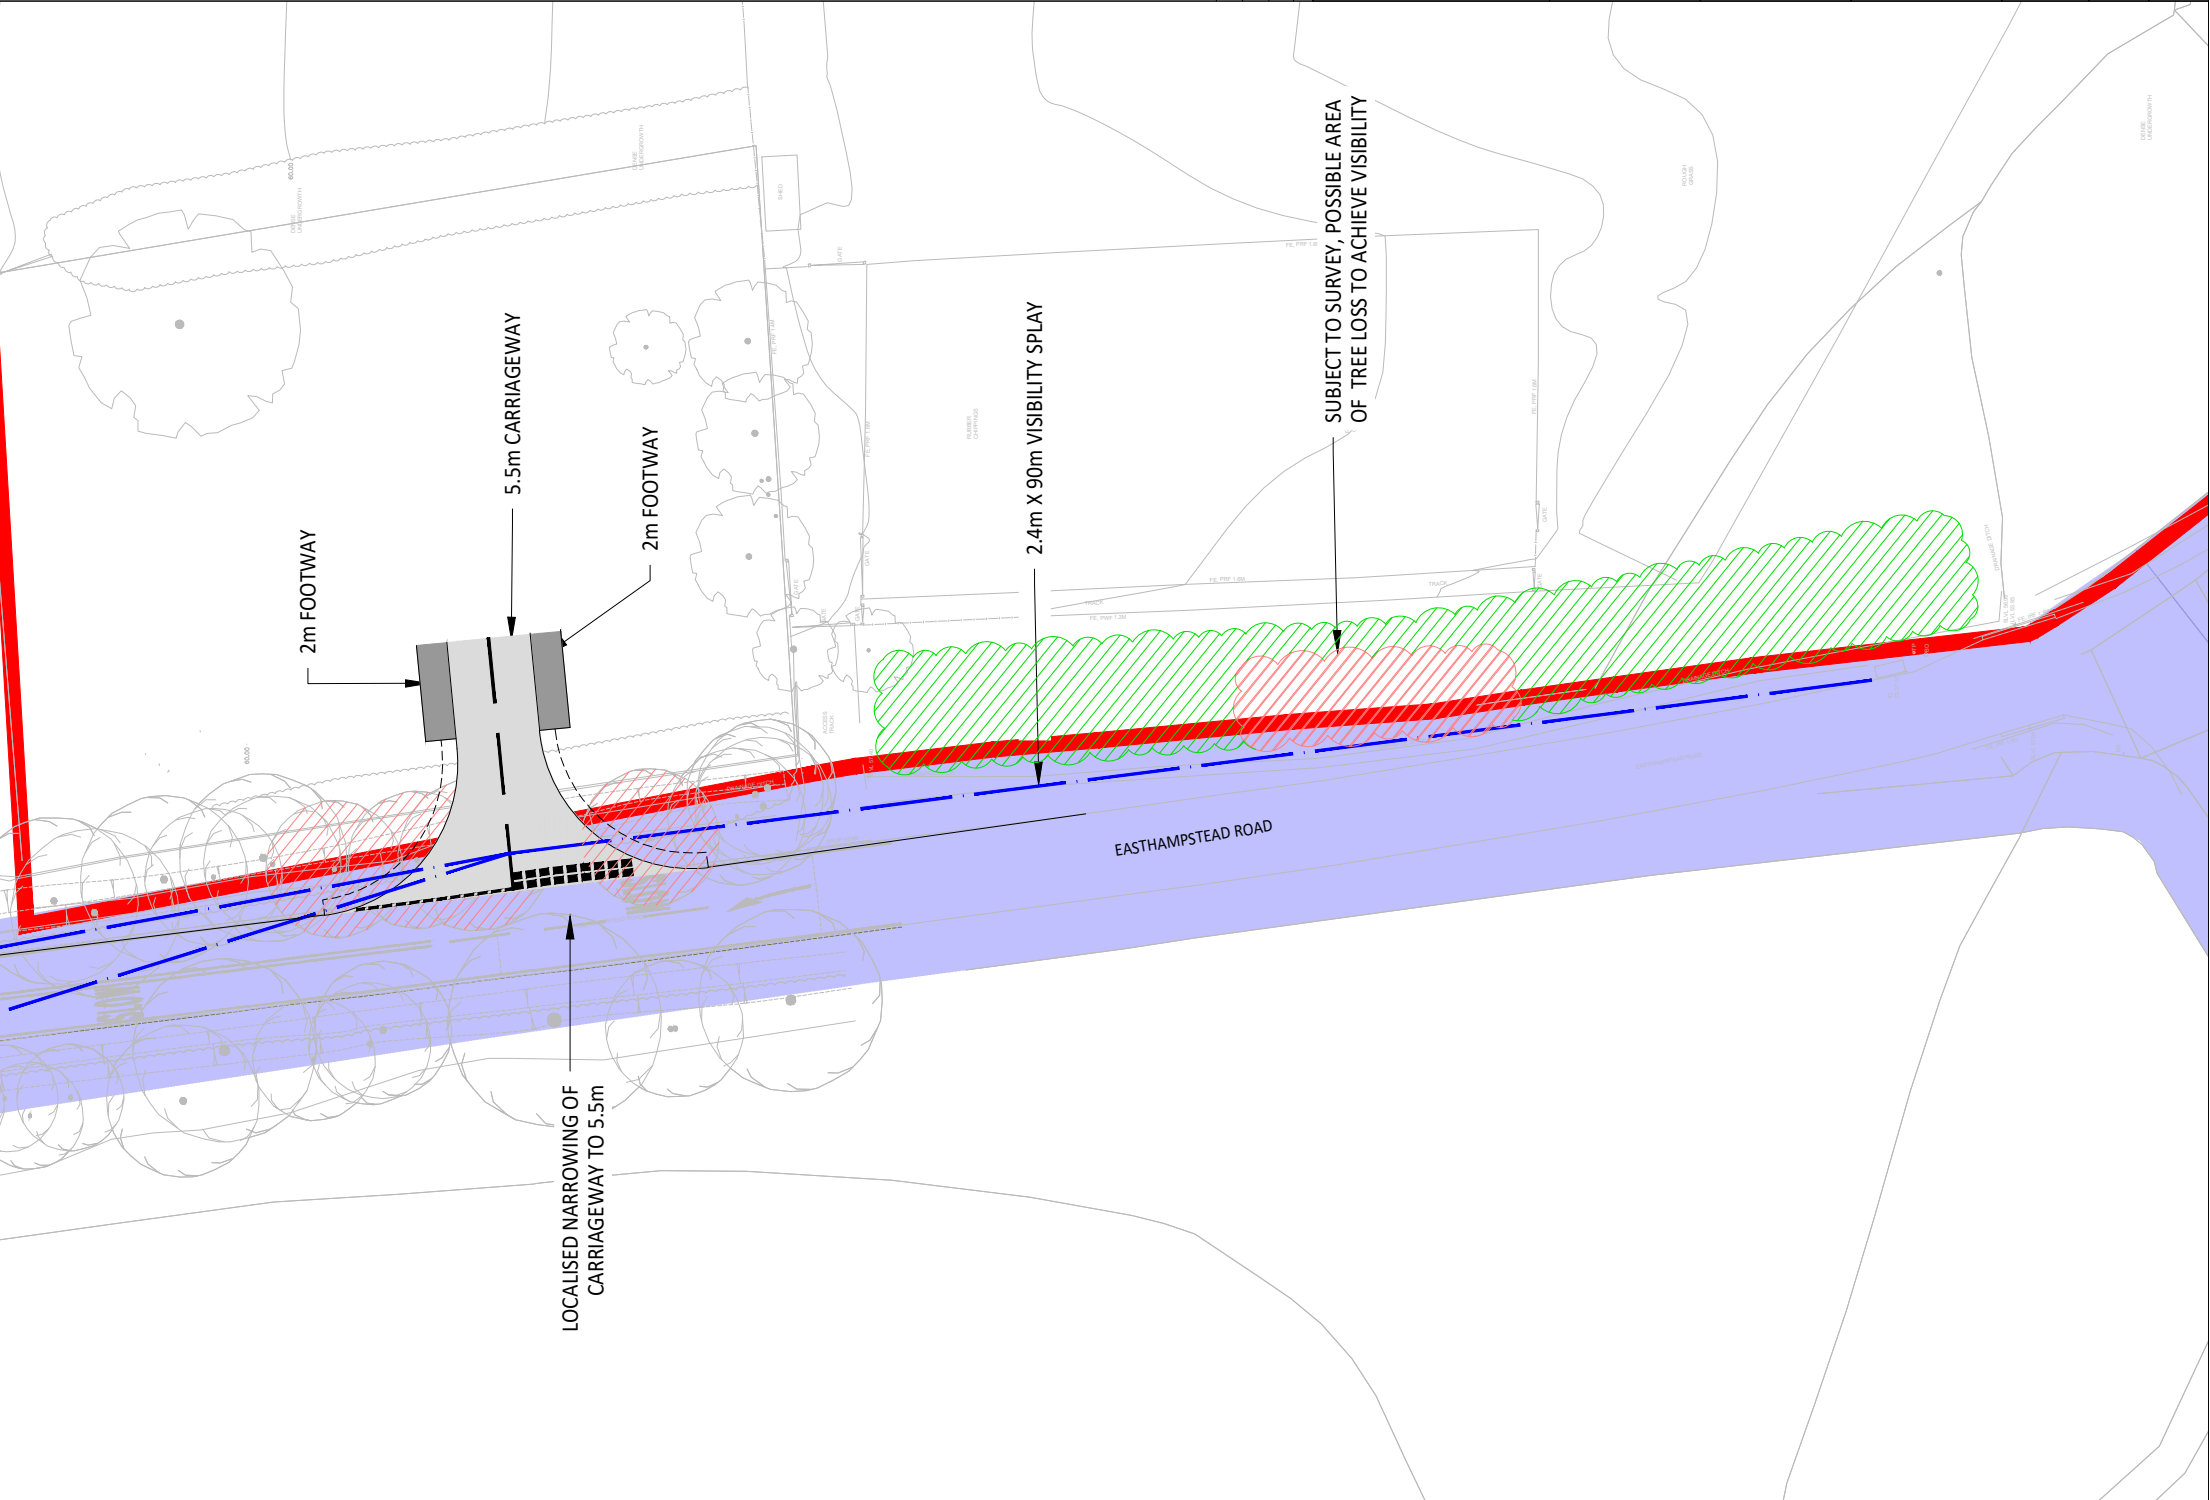

P3	11.25	HIGHWAY BOUNDARY ADDED	TDM	JO
P2	07.23	FRAME AMENDMENTS	TDM	PJ
P1	06.23	FIRST ISSUE	TDM	PJ
Rev	Date	Description	Drawn	Checked



www.ableyletchford.co.uk

Client
LIGHTWOOD STRATEGIC /
NICHOLAS KING HOMES

Project
SOUTH WOKINGHAM
SDL EXTENSION

Title
SECONDARY ACCESS
EASTHAMPSTEAD ROAD
(WESTERN LOCATION)

Status
PRELIMINARY

Scale
1:500 @ A3

Date
JUNE 2023

Drawn
TDM

Checked
PJ

Drawing No
A218-022

Revision
P3