




12m BUS AND LARGE CAR

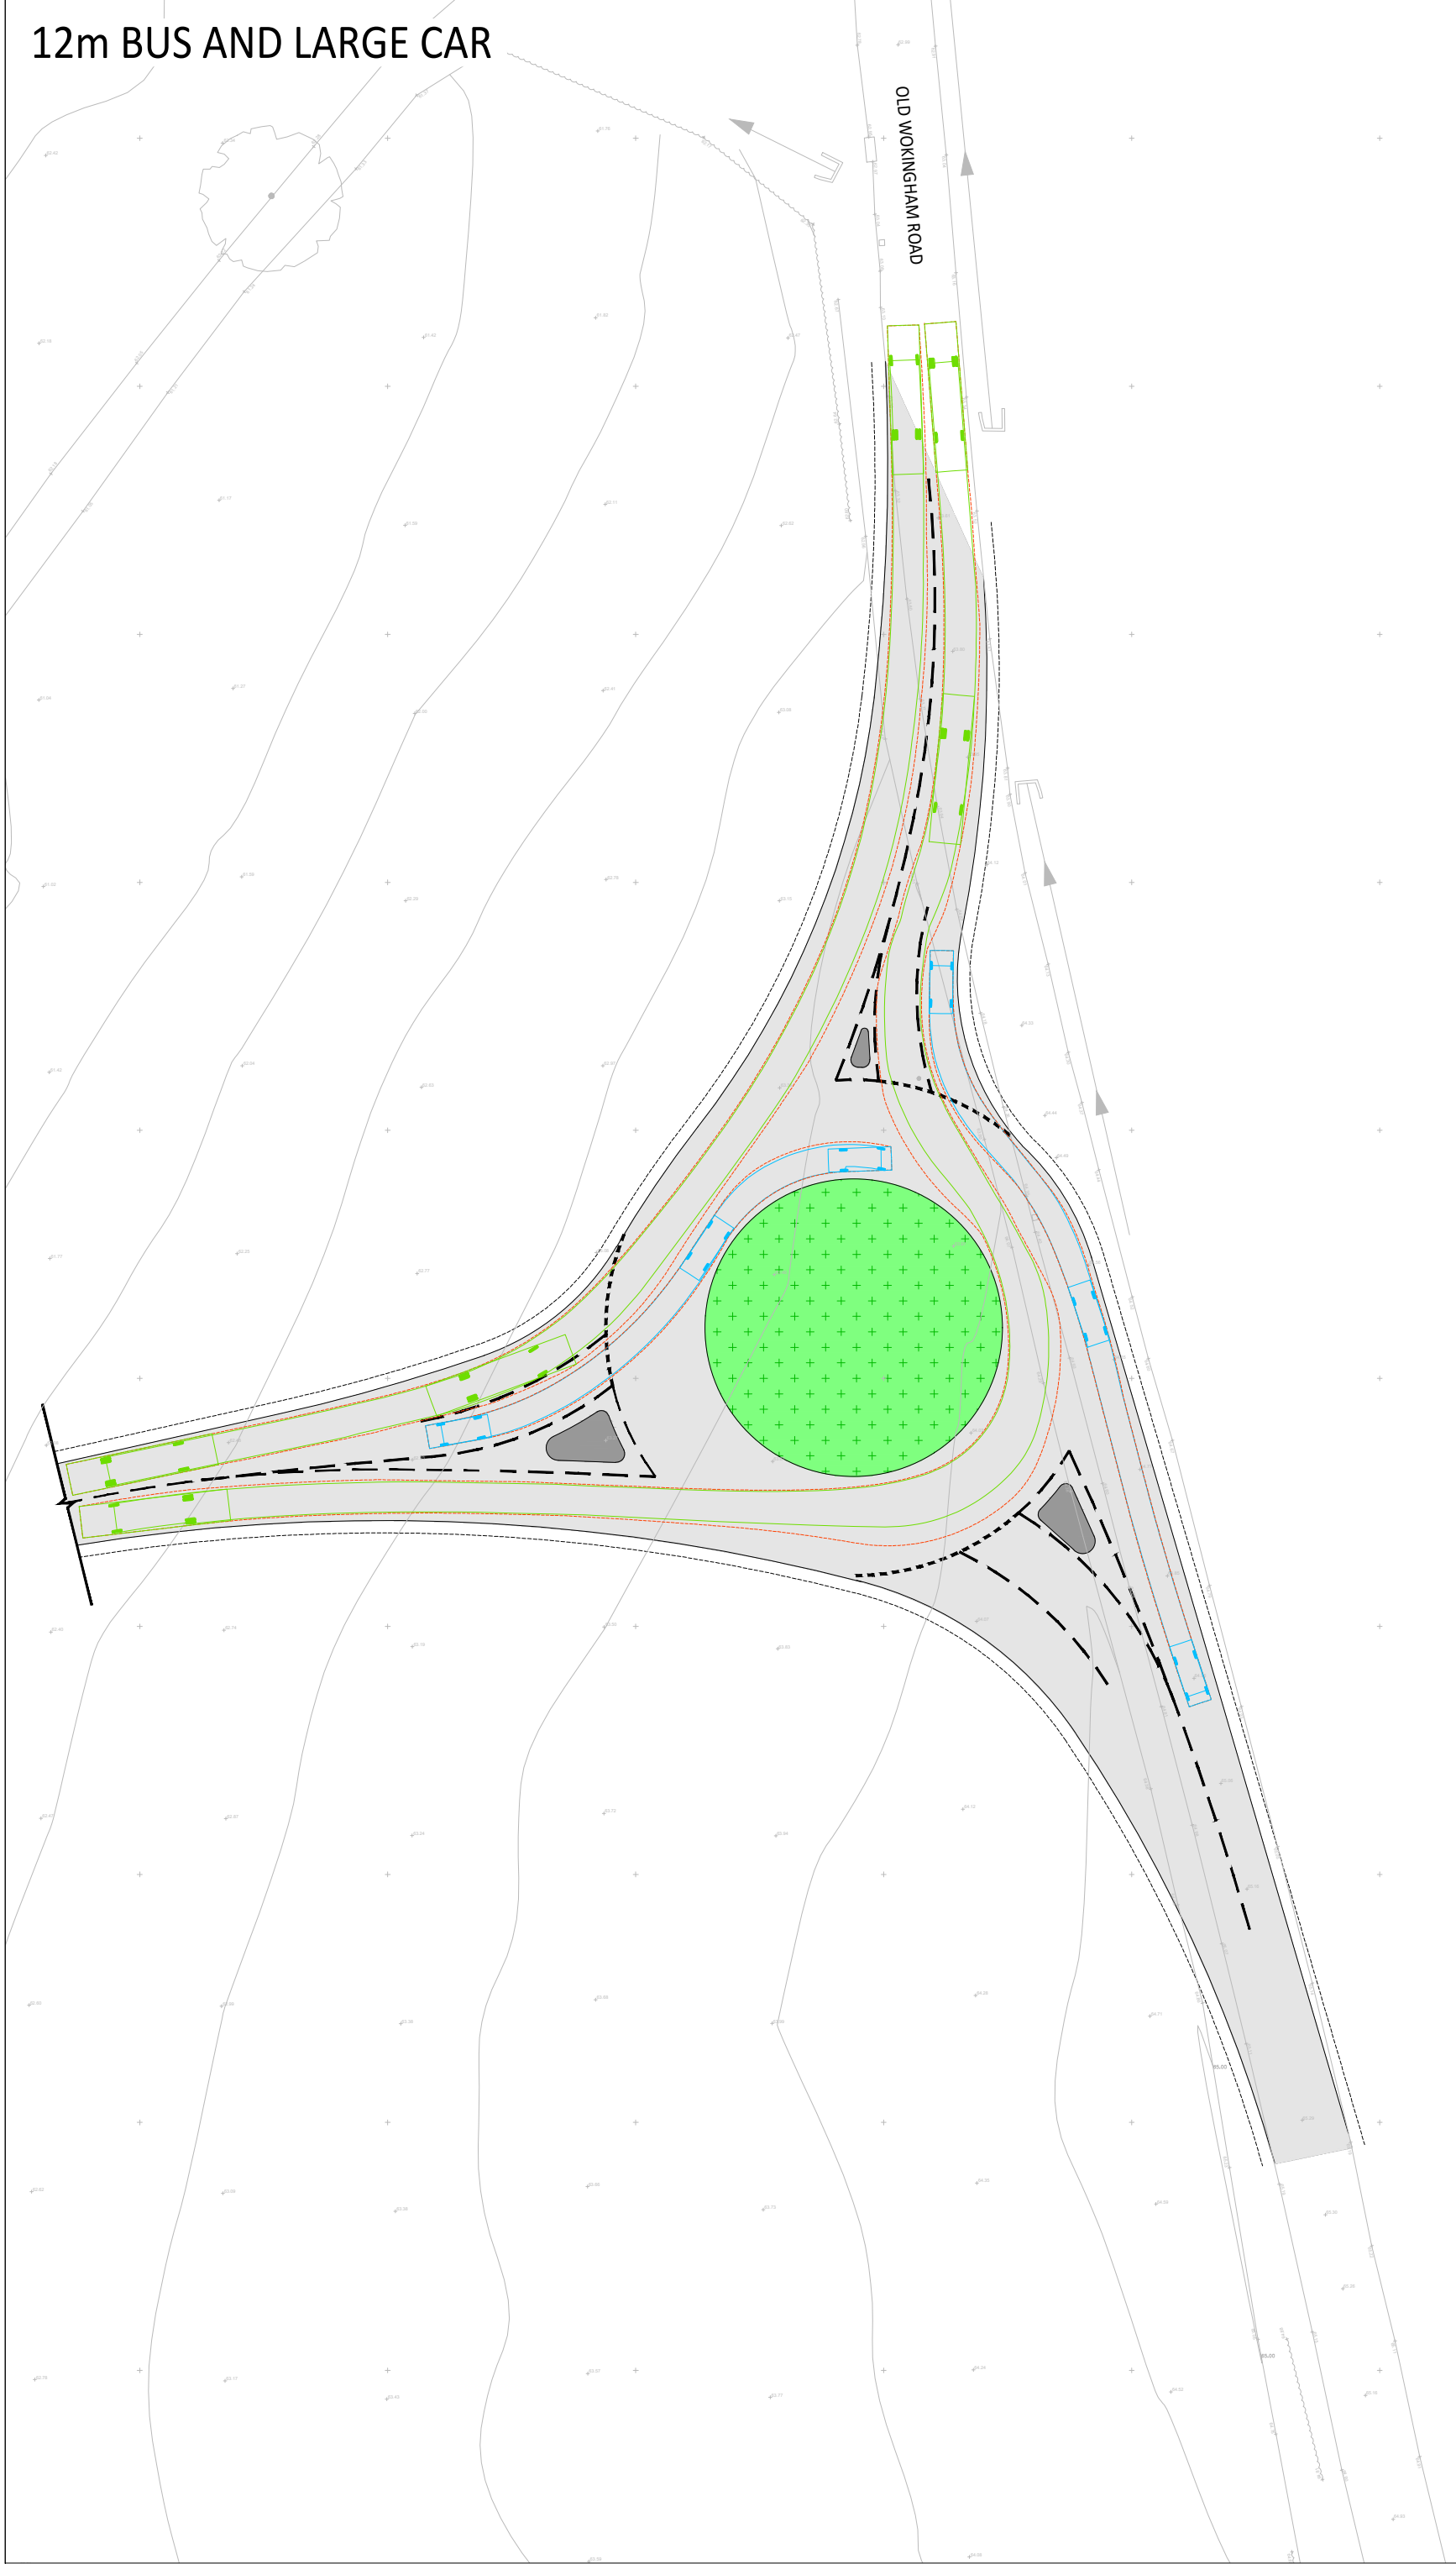


12m BUS AND LARGE CAR

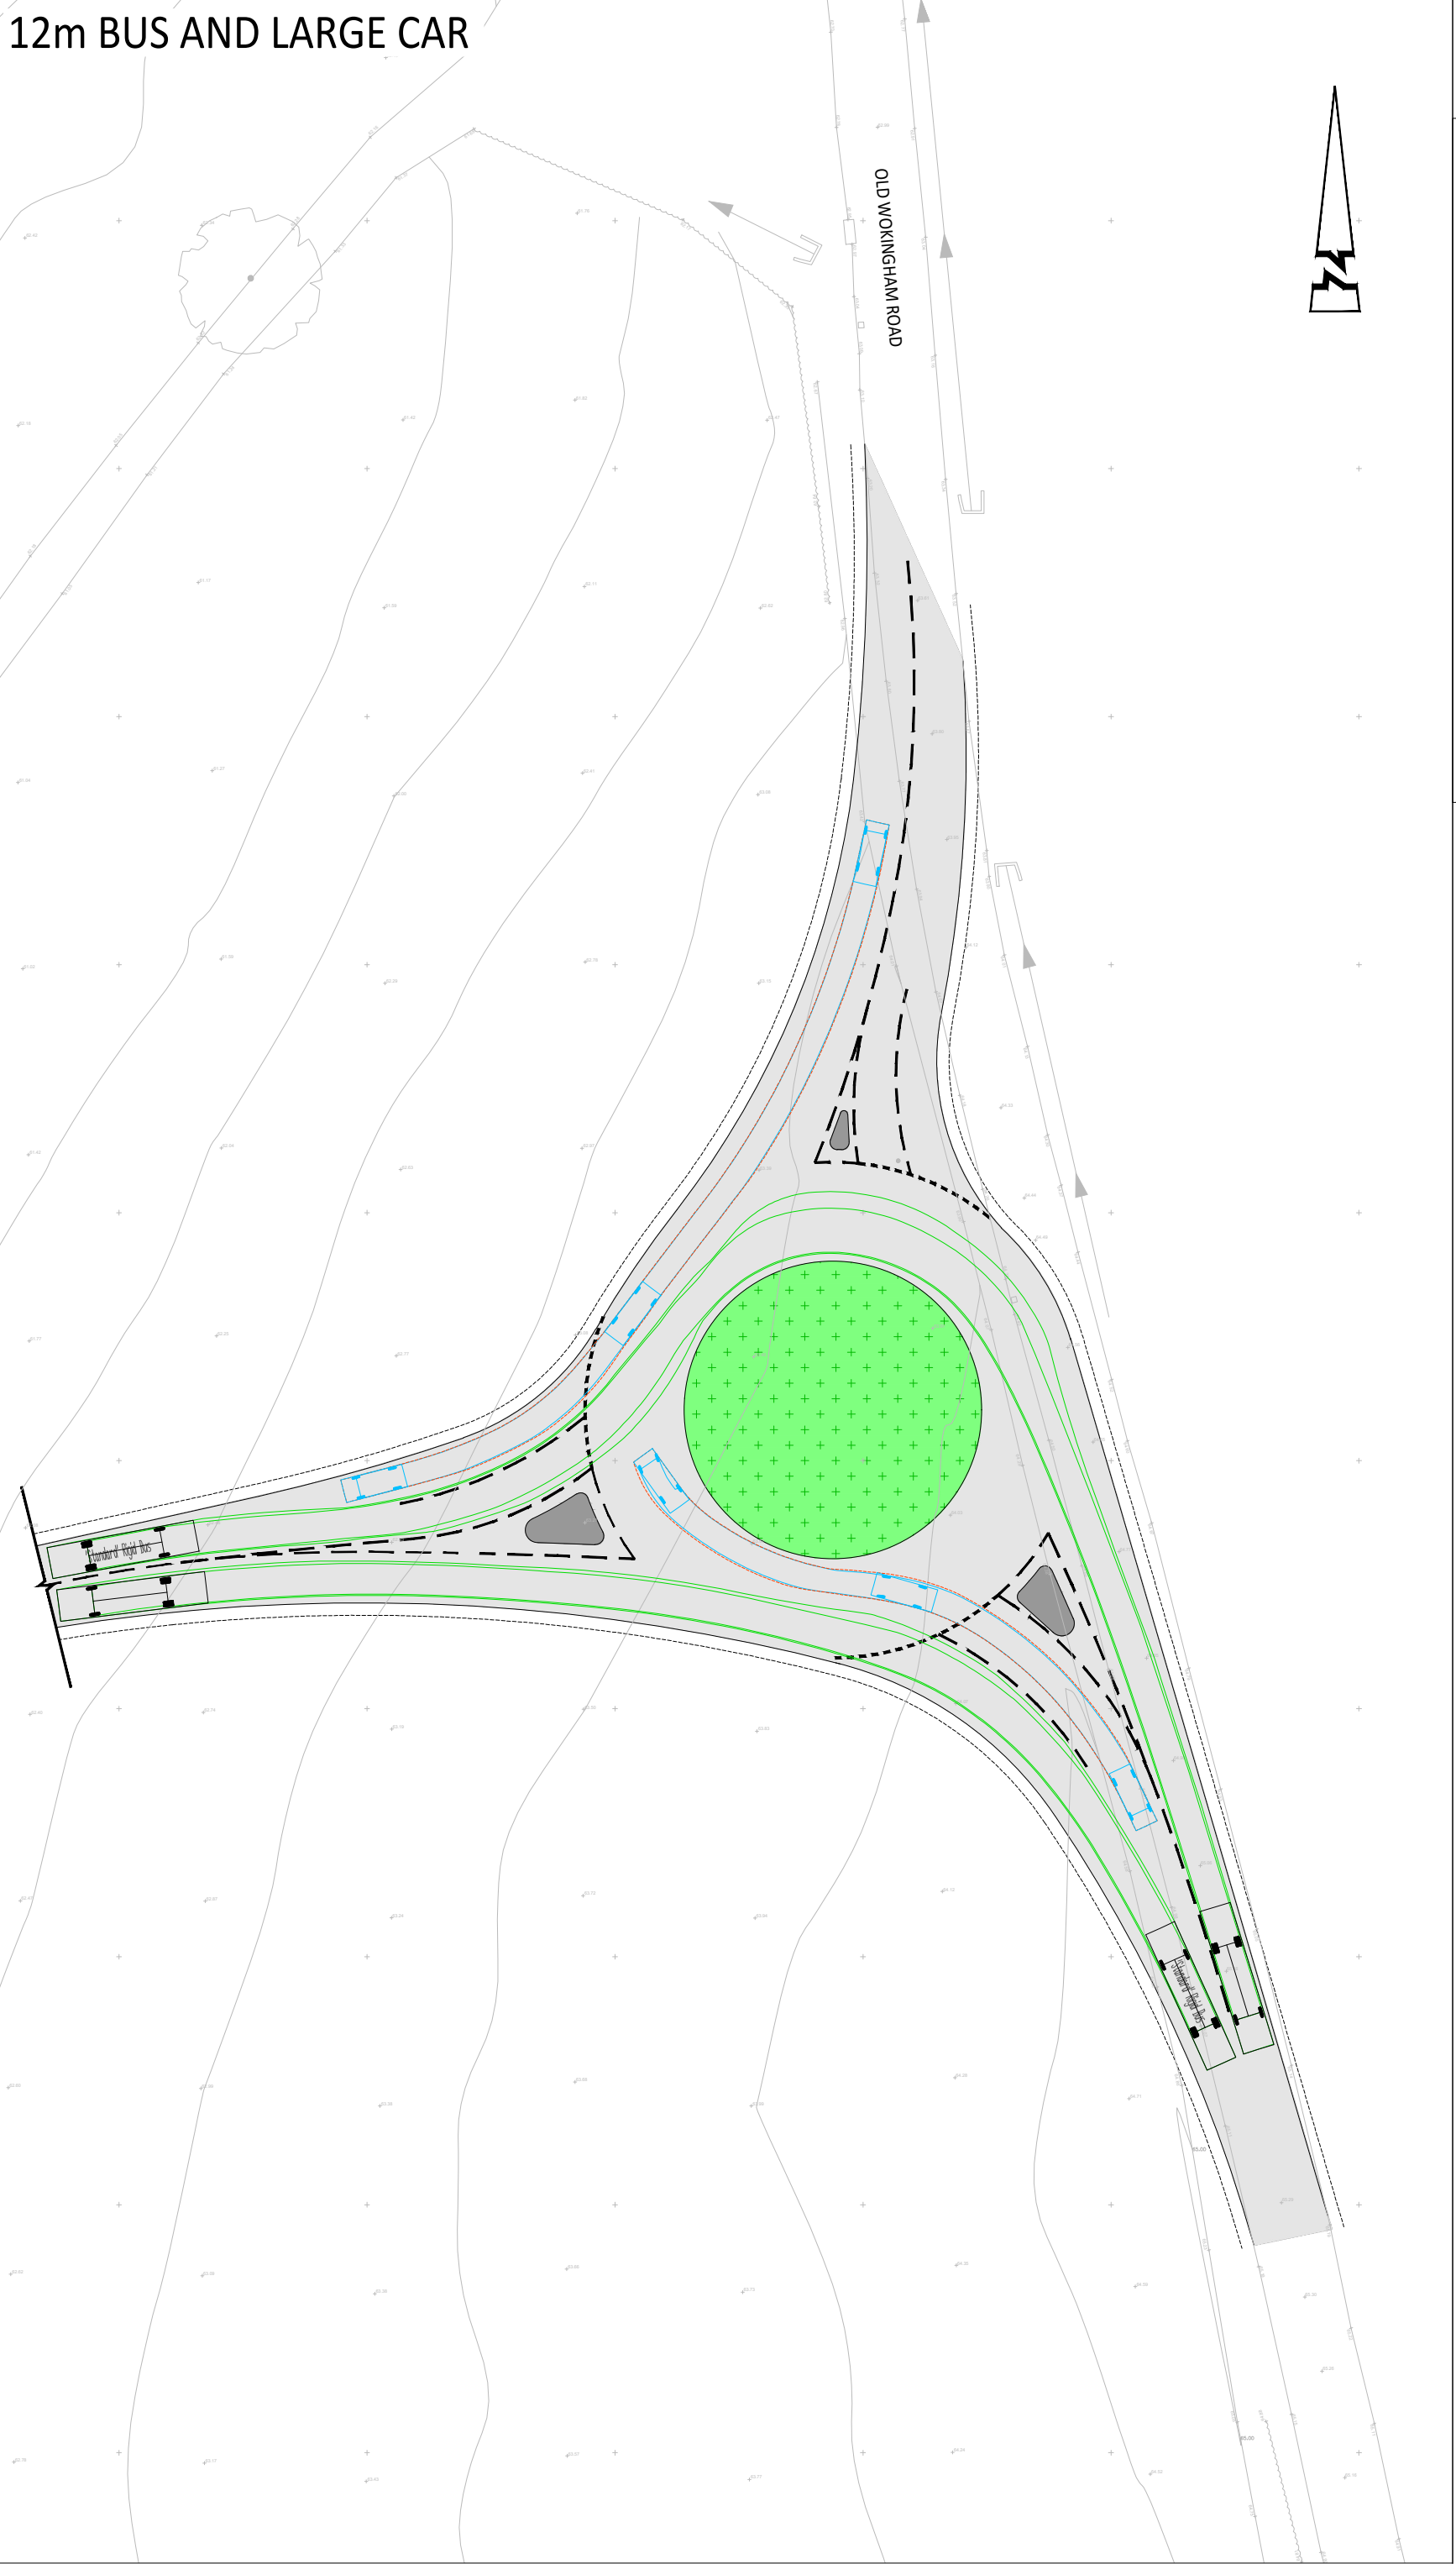


12m BUS U-TURN NORTHERN ARM

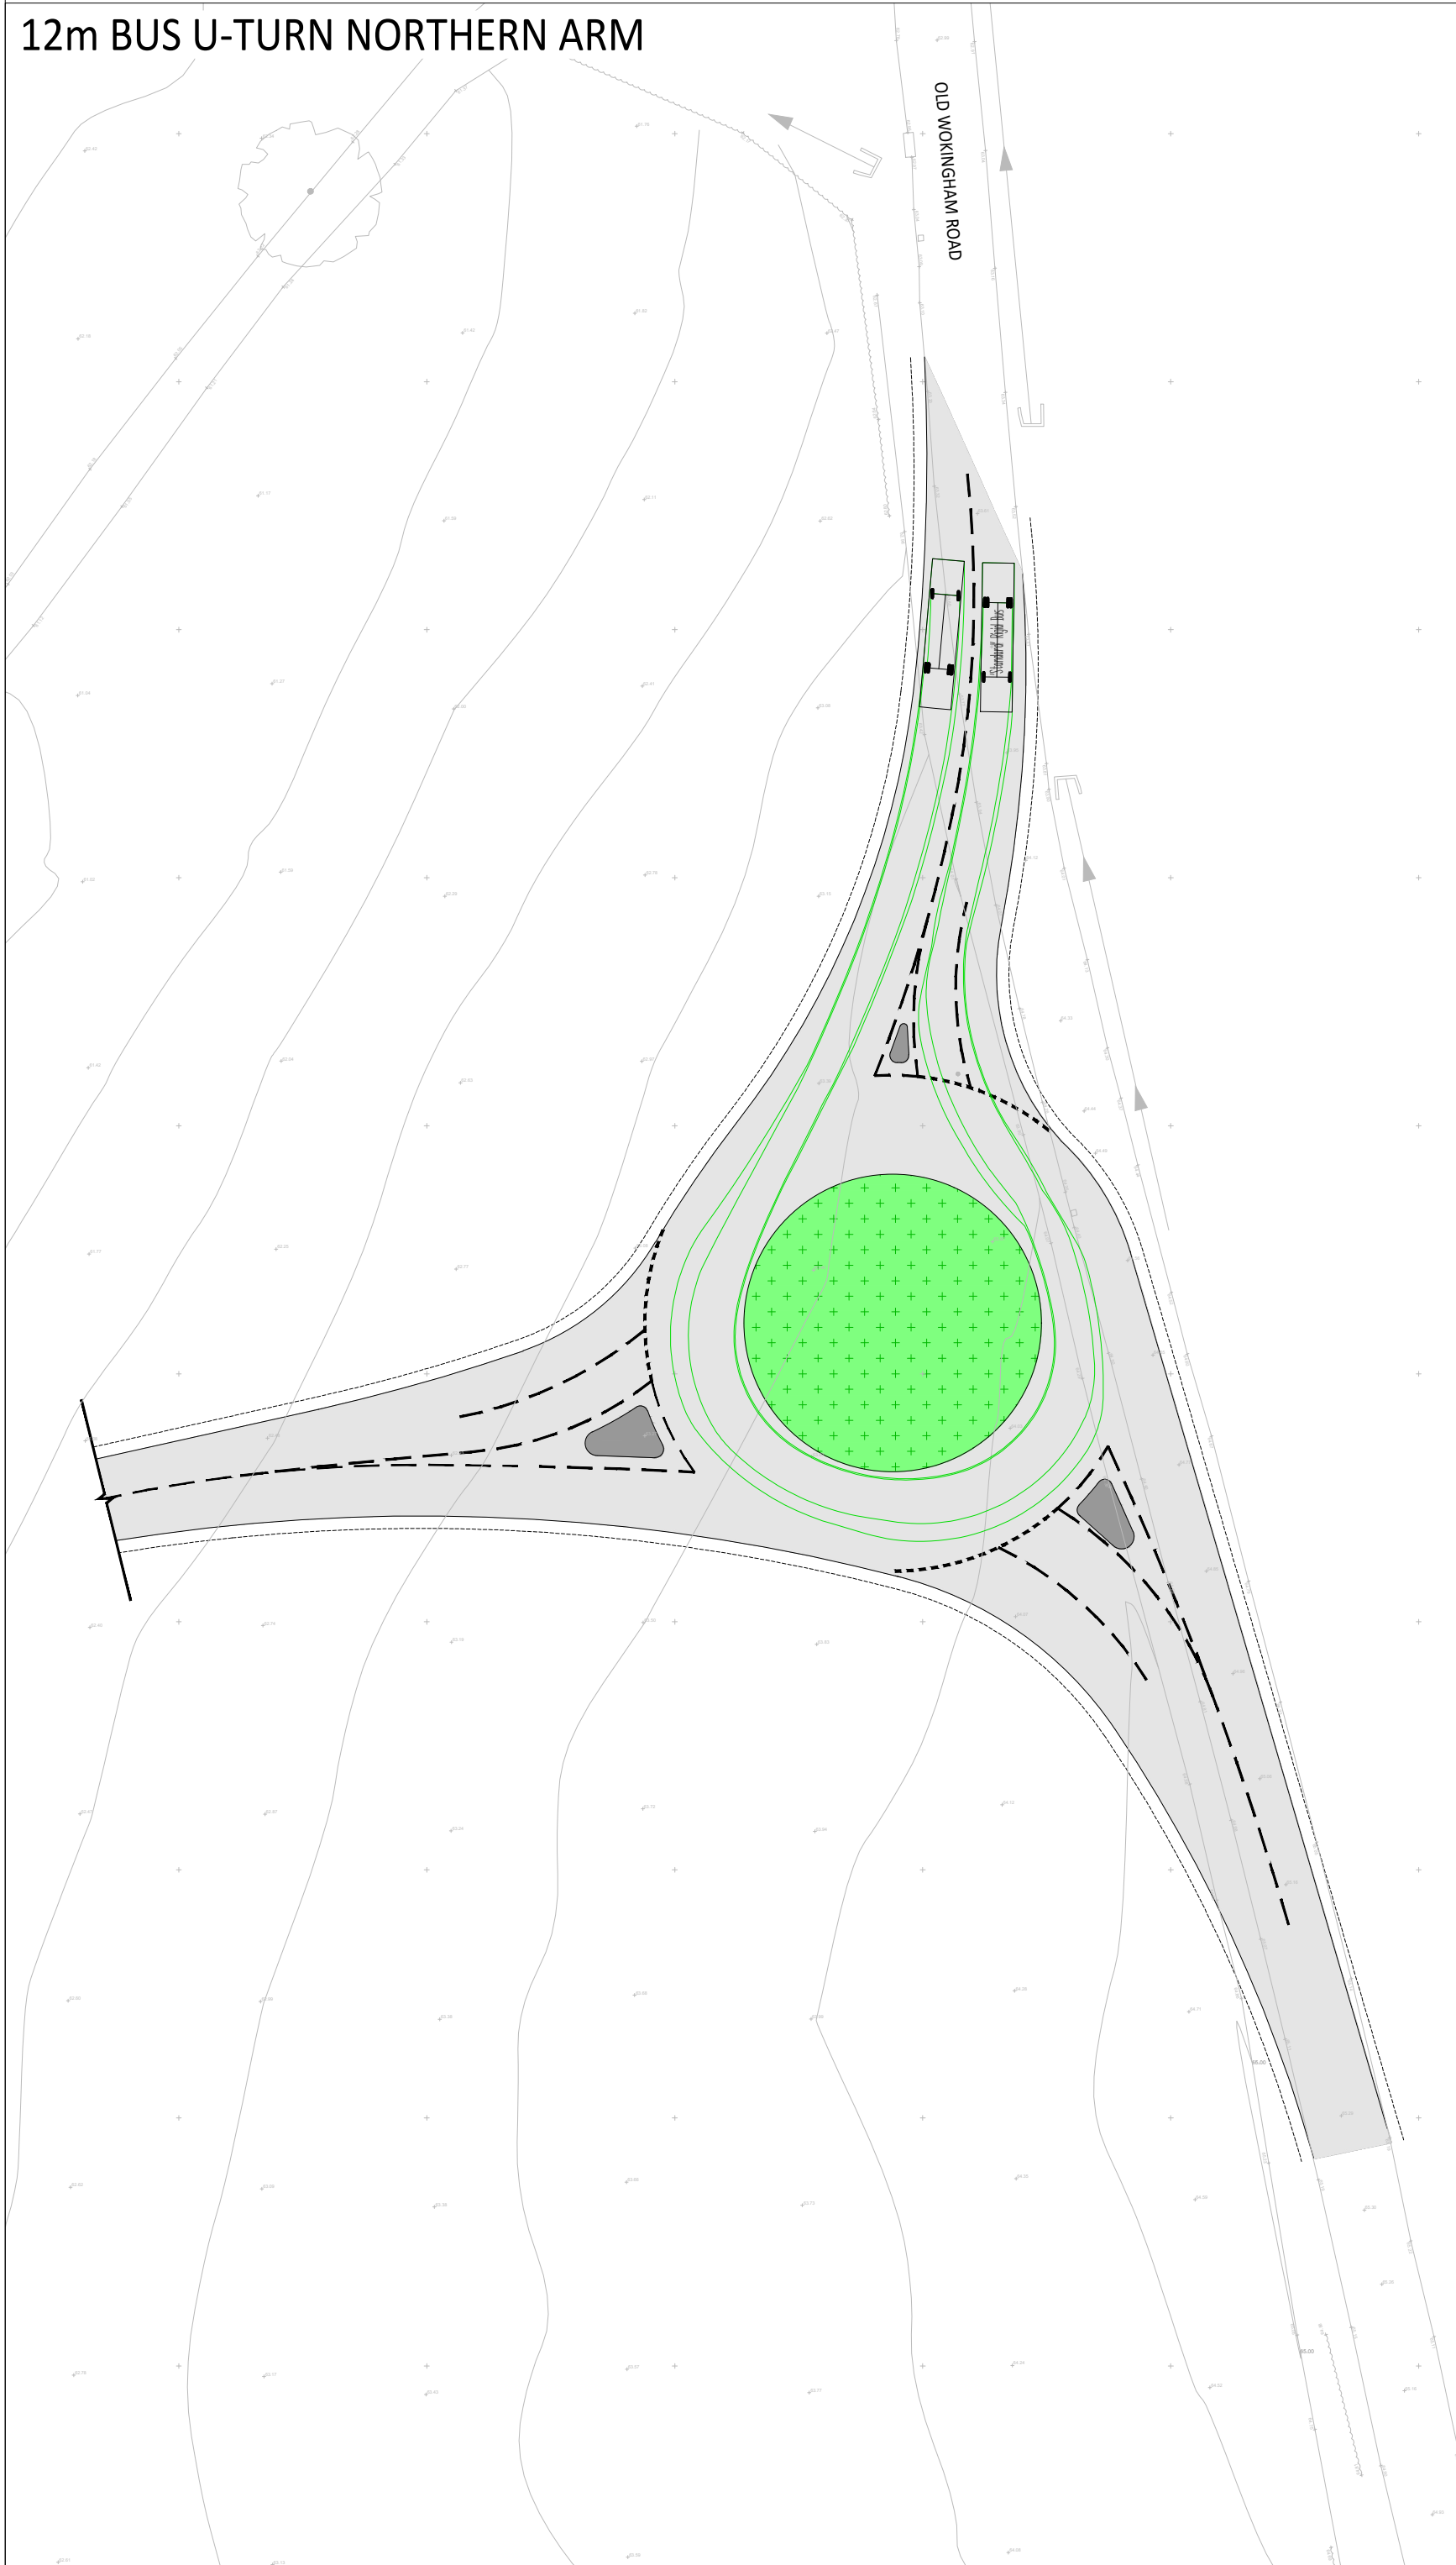


12m BUS U-TURN SITE ACCESS

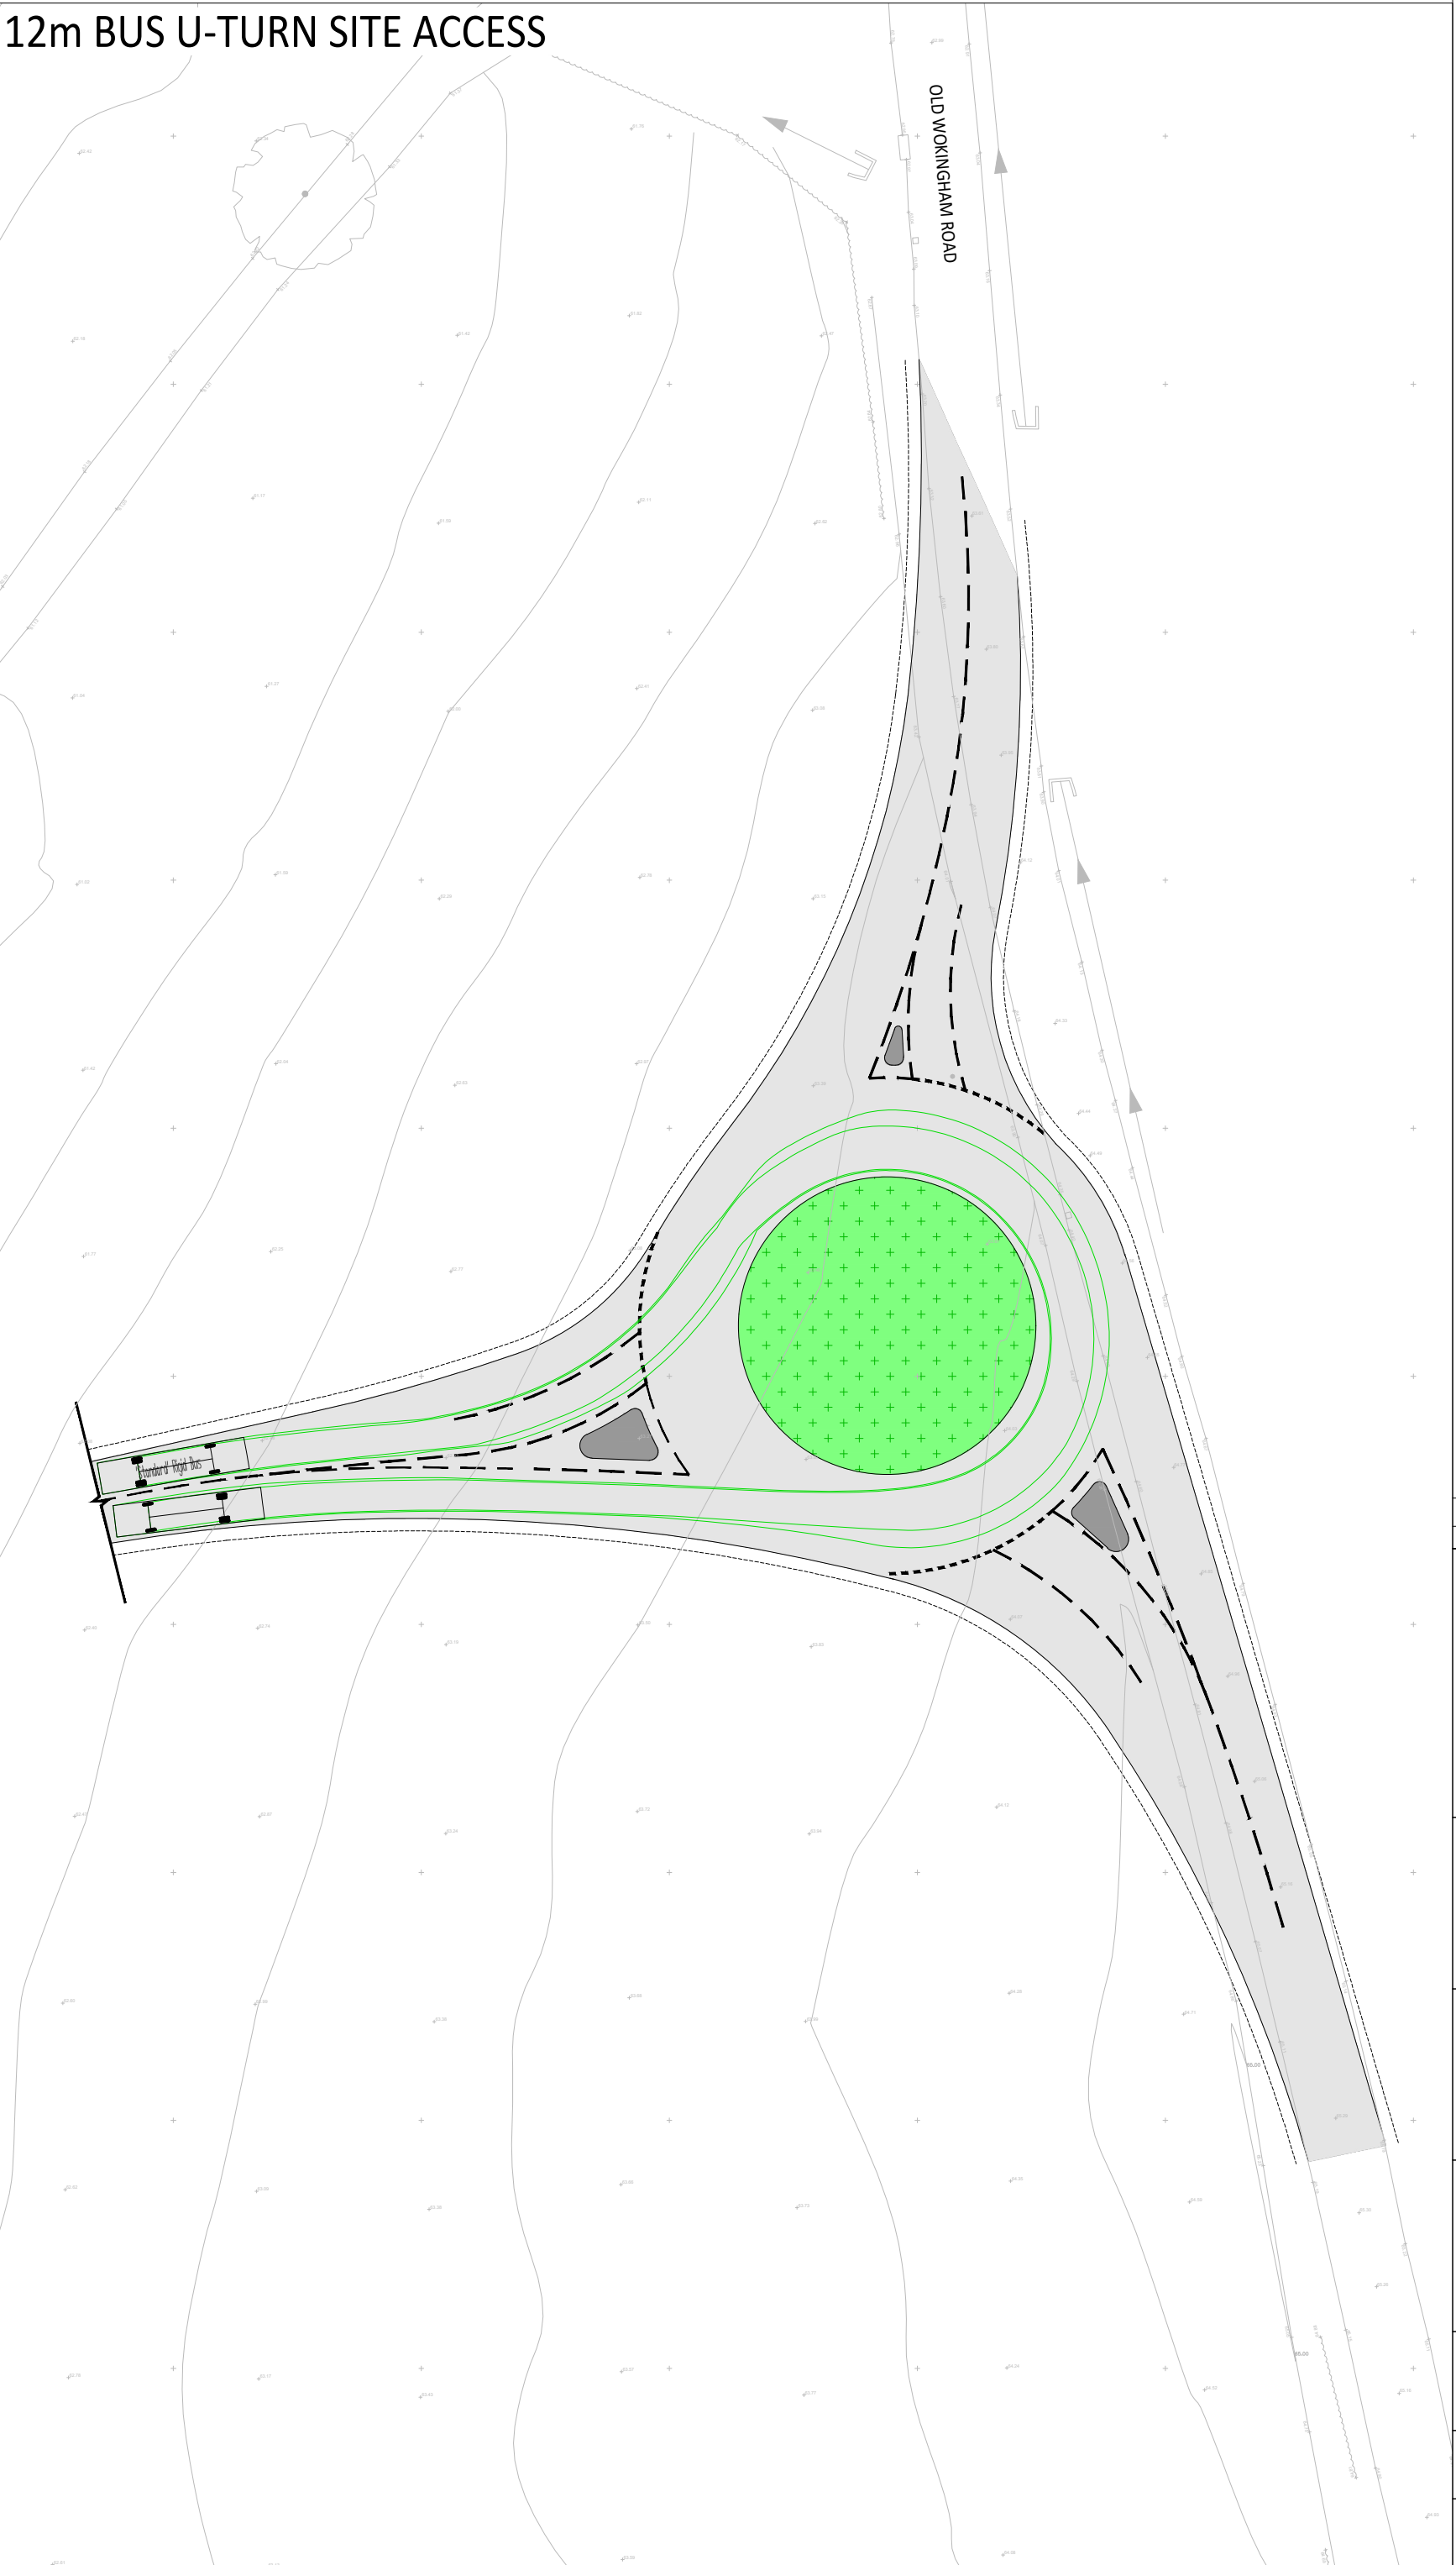

© ABLEY LETCHFORD PARTNERSHIP LTD.
This drawing should not be reproduced without consent.

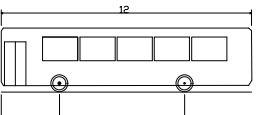

Standard 12m Bus
Overall Length 12.00m
Overall Width 2.55m
Overall Body Height 3.00m
Max. Body Ground Clearance 2.20m
Track Width 2.20m
Lock to Lock Line 10.77m
Wall to Wall Turning Radius 10.77m

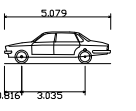

Large Car (2006)
Overall Length 4.77m
Overall Width 1.80m
Overall Body Height 1.50m
Max. Body Ground Clearance 1.30m
Track Width 1.50m
Lock to Lock Line 4.60m
Kerb to Kerb Turning Radius 5.00m

P1	11.25	First Issue		TDM	NB
Rev	Date	Description	Drawn	Checked	



www.ableyletchford.co.uk

Client:

LIGHTWOOD

Project:
SOUTH WOKINGHAM SDL
EXTENSION

Title:
SWEEP PATH ANALYSIS
PROPOSED ACCESS
ARRANGEMENTS

Status: FOR INFORMATION

Scale	Date	Drawn	Checked
See Viewport	NOV 2025	TDM	JO

Drawing No	Revision
A218-050	P1