


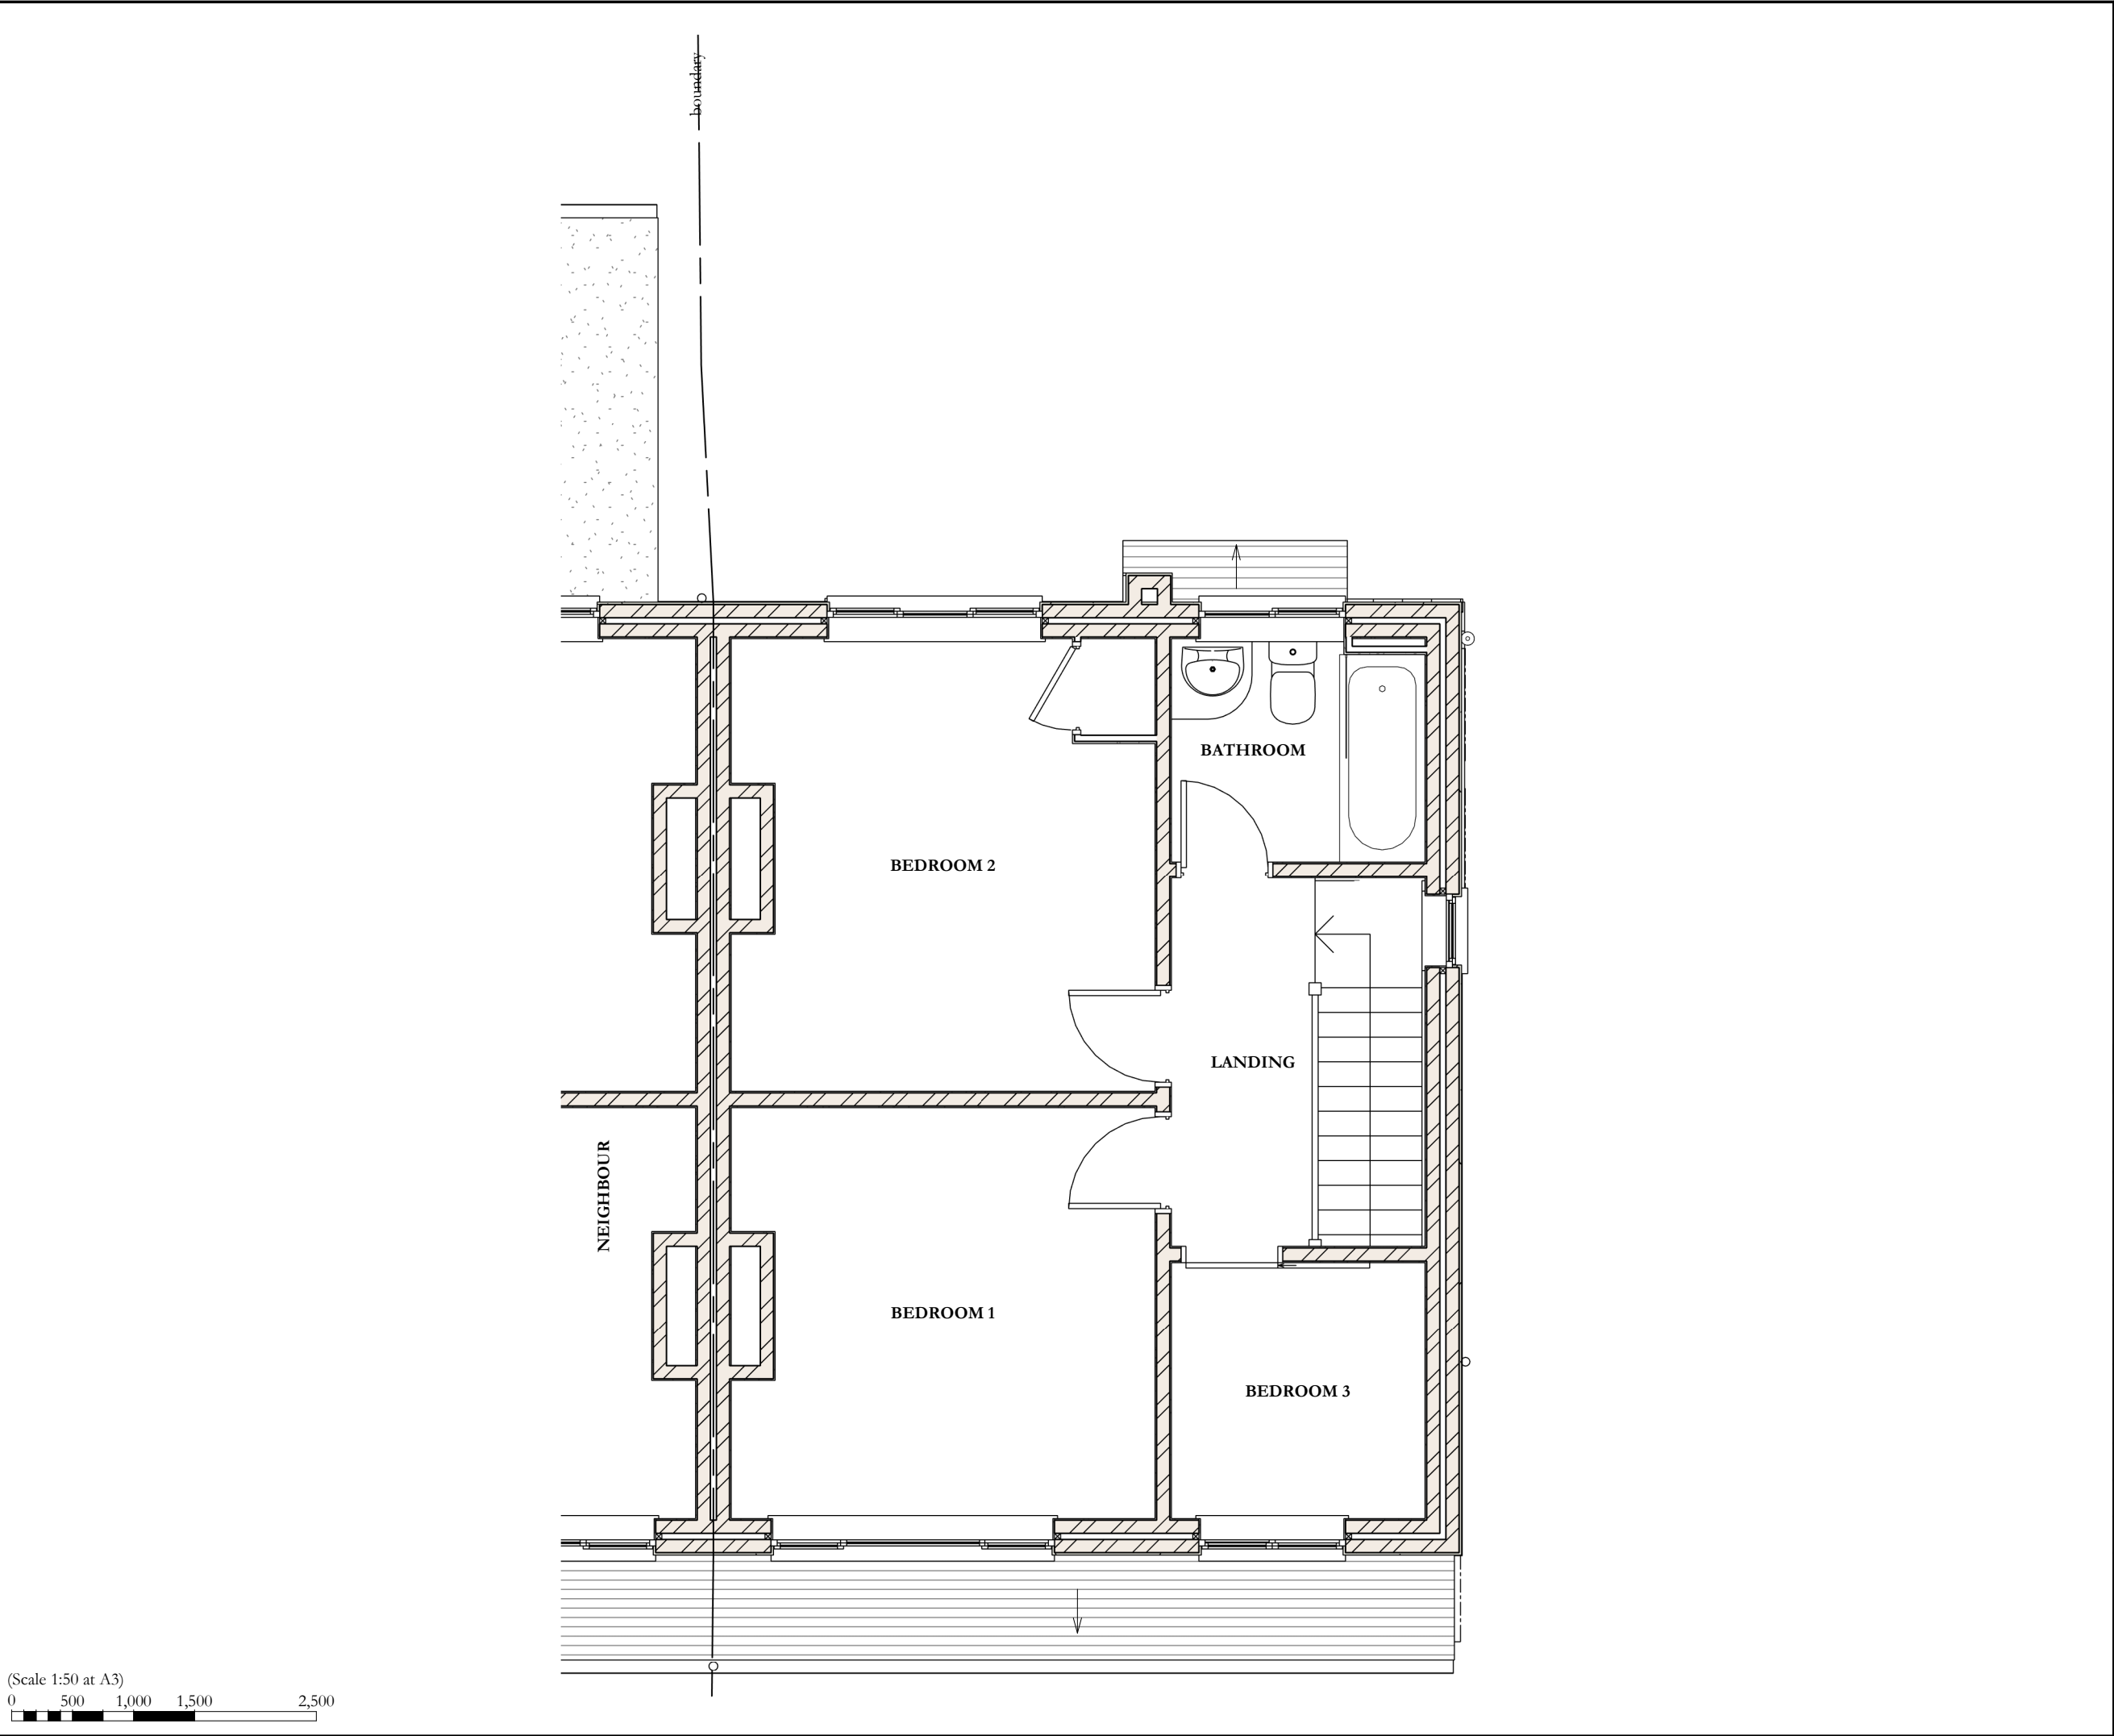

© Copyright of J M Redman Architecture. No disclosure or copy may be made without the written permission of J M Redman Architecture. All dimensions to be verified on site, all works to comply with current building regulations

A	planning issue	JMR	22/11/2024
0	preliminary	JMR	10/11/2024
Rev.	Revision Details	By	Date

Client

MRS. A. TALBOT

Project Location

198 LODDON BRIDGE ROAD,
WOODLEY, READING,
BERKSHIRE. RG5 4BS

Project Description

SINGLE STOREY REAR
EXTENSION

Drawing Title

EXISTING FIRST FLOOR
PLAN

Drawn	JMR	Drawing No.	JMR-00124-003-A
Date	22/11/2024		
Scale	1 : 50	Sheet Size	A3

JMREDMAN
ARCHITECTURE

Jamie M. Redman MCIAAT
Jamie@jmr.co.uk | 07823774153
www.JMRedman.co.uk