




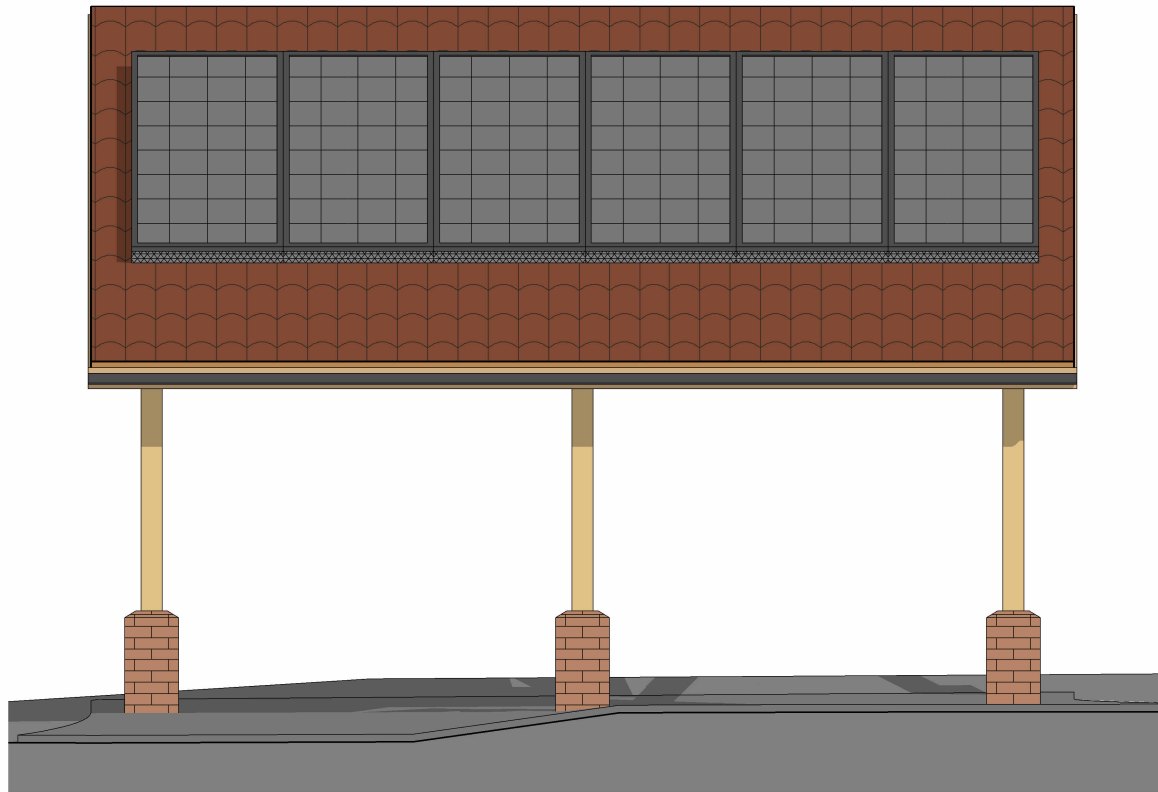


1 Carport Front South
1 : 50

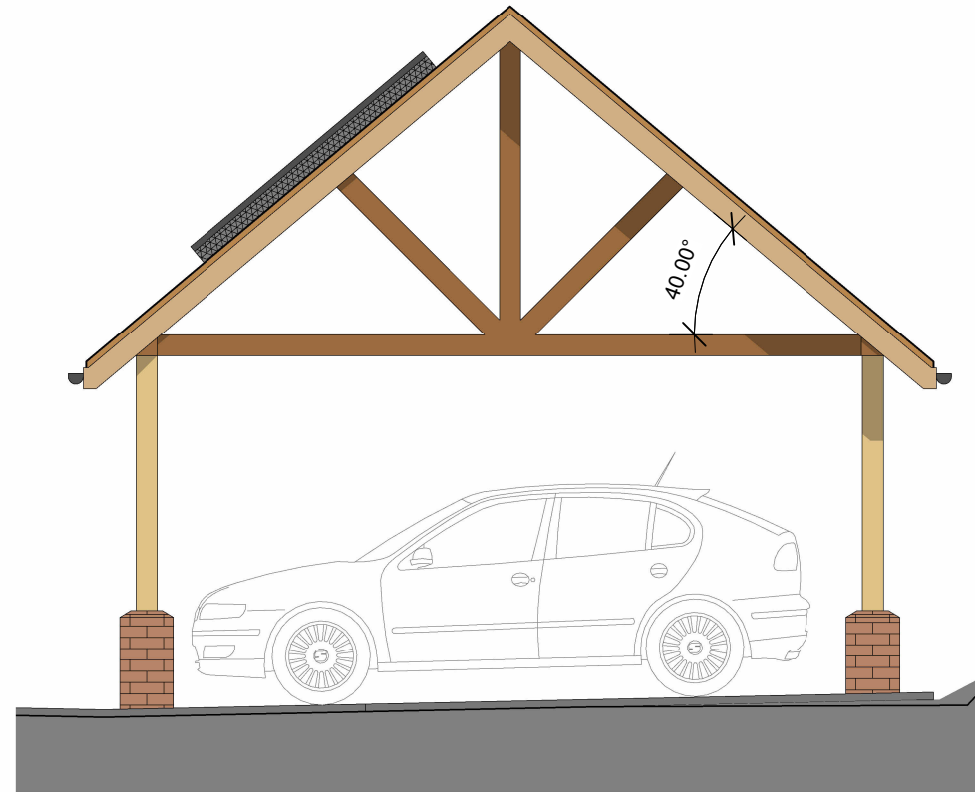


2 Carport Side East
1 : 50

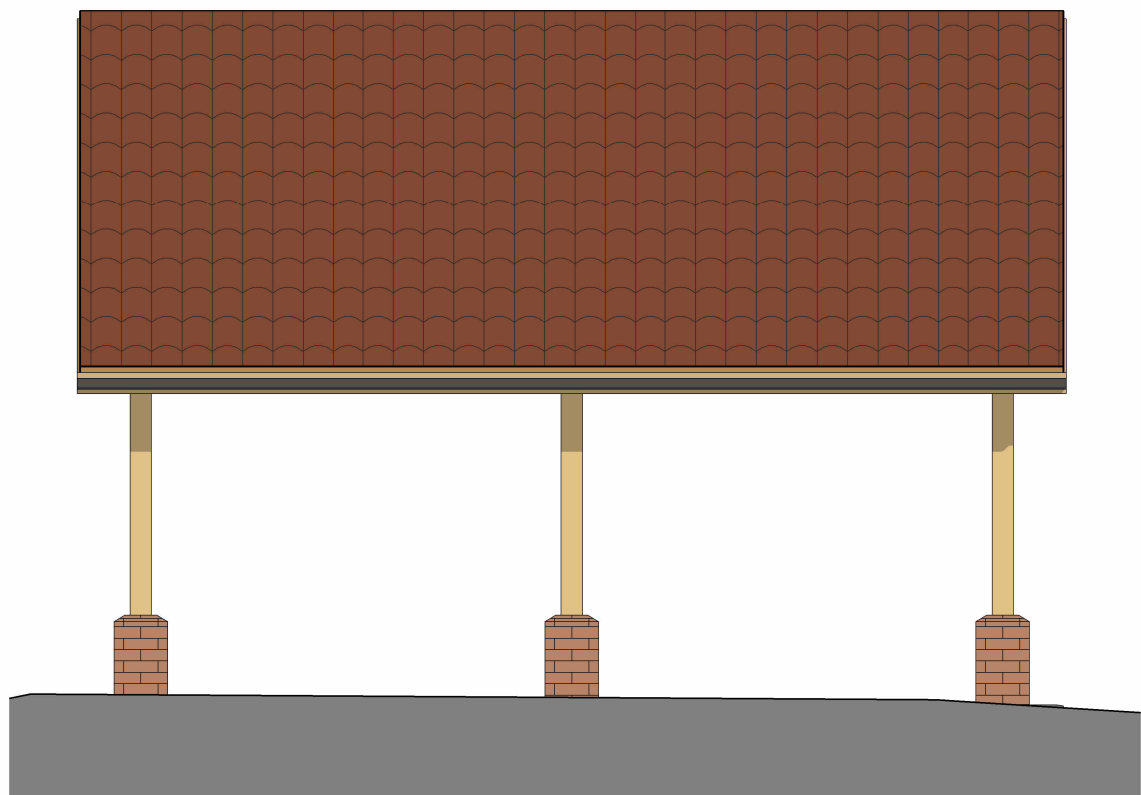

3 Carport Rear North
1 : 50

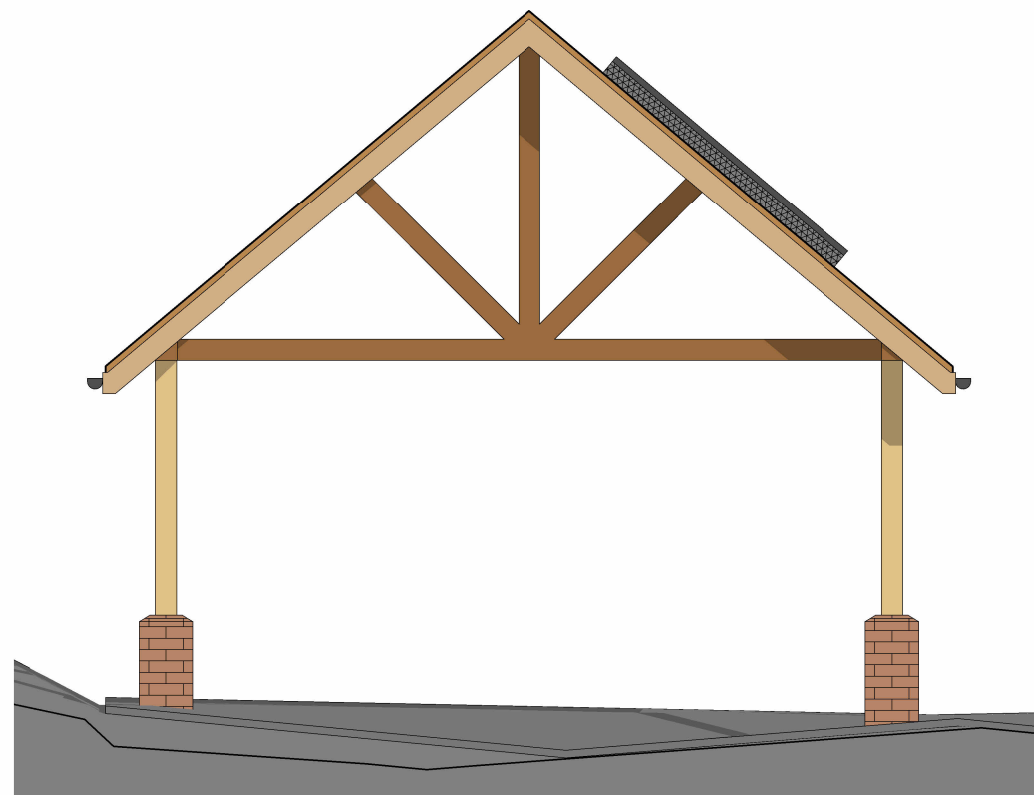

4 Carport Side West
1 : 50

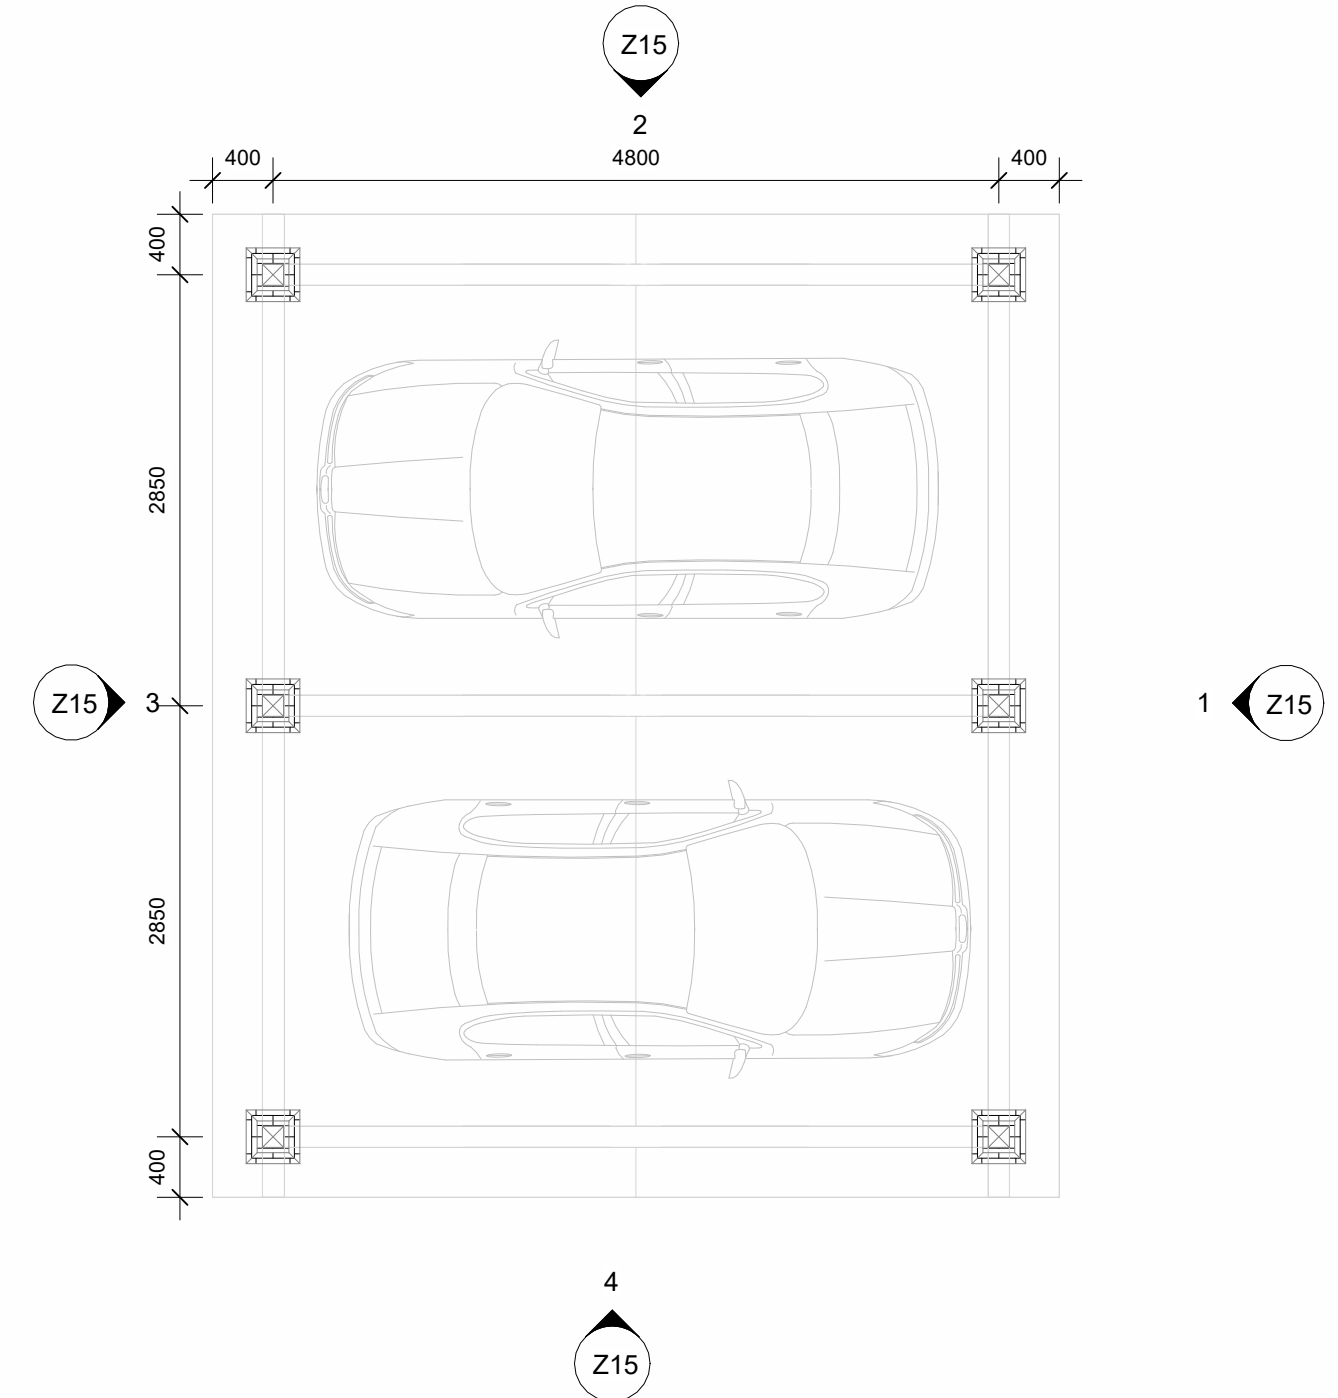

5 Carport Plan
1 : 50

scandiahus

Scandia-Hus Buisness Park,
Felcourt Road,
Felcourt,
East Grinstead,
West Sussex,
RH19 2LP


T (+44) 01342 838060
E sales@scandia-hus.co.uk

A	SE	04/11/25	Carport + Solar Panels
rev.	drawn.	date.	amendment.

THIS DRAWING SHOULD BE READ IN CONJUNCTION WITH ANY OTHER RELEVANT DRAWINGS AND THE CONSTRUCTION MANUAL.
THE BUILDER SHOULD CHECK ALL LEVELS AND SITE DIMENSIONS BEFORE WORK STARTS AND NOTIFY SCANDIA OF ANY DISCREPANCY
IF IN DOUBT ASK!

© COPYRIGHT IN THIS DRAWING AND WORK EXECUTED IS AND REMAINS THE PROPERTY OF SCANDIA-HUS LIMITED AND OR ITS SUBSIDIARIES IN ACCORDANCE WITH THE PROVISIONS OF THE COPYRIGHT ACT.

PERMISSION TO PRODUCE COPIES OR MODIFIED DRAWINGS IN WHOLE OR IN PART FOR ANY OTHER PURPOSE SHOULD BE OBTAINED FROM SCANDIA-HUS LIMITED & ANY SUCH REPRESENTATIONS SHOULD INCLUDE THIS & THE FORGOING STATEMENT

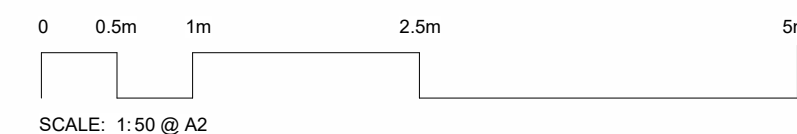

for Mr Goodwin		site Land on Bath Road Reading Berkshire RG10 9UZ	
drawing title Carport Elevations			
scale 1 : 50 @A2		drawn SE	
status For Planning		job no. 703498	
drawing no. GOOD-703498-SCA-G1-EL-Z15			revision A