

GENERAL NOTES:





Check and verify all dimensions prior to commencement of work.

This drawing should be read in conjunction with all other contract documents including those by other consultants.

The survey information shown this drawing is based on a survey prepared by a third party and CDS Ltd accepts no responsibility for the accuracy or completeness of the survey. Any discrepancies to be reported to CDS Ltd immediately.

This drawing is copyright of and shall remain the property of: Creative Design and Structure Ltd

	Boundary		Drainage
	Beam		Span Direction
	Demolition		

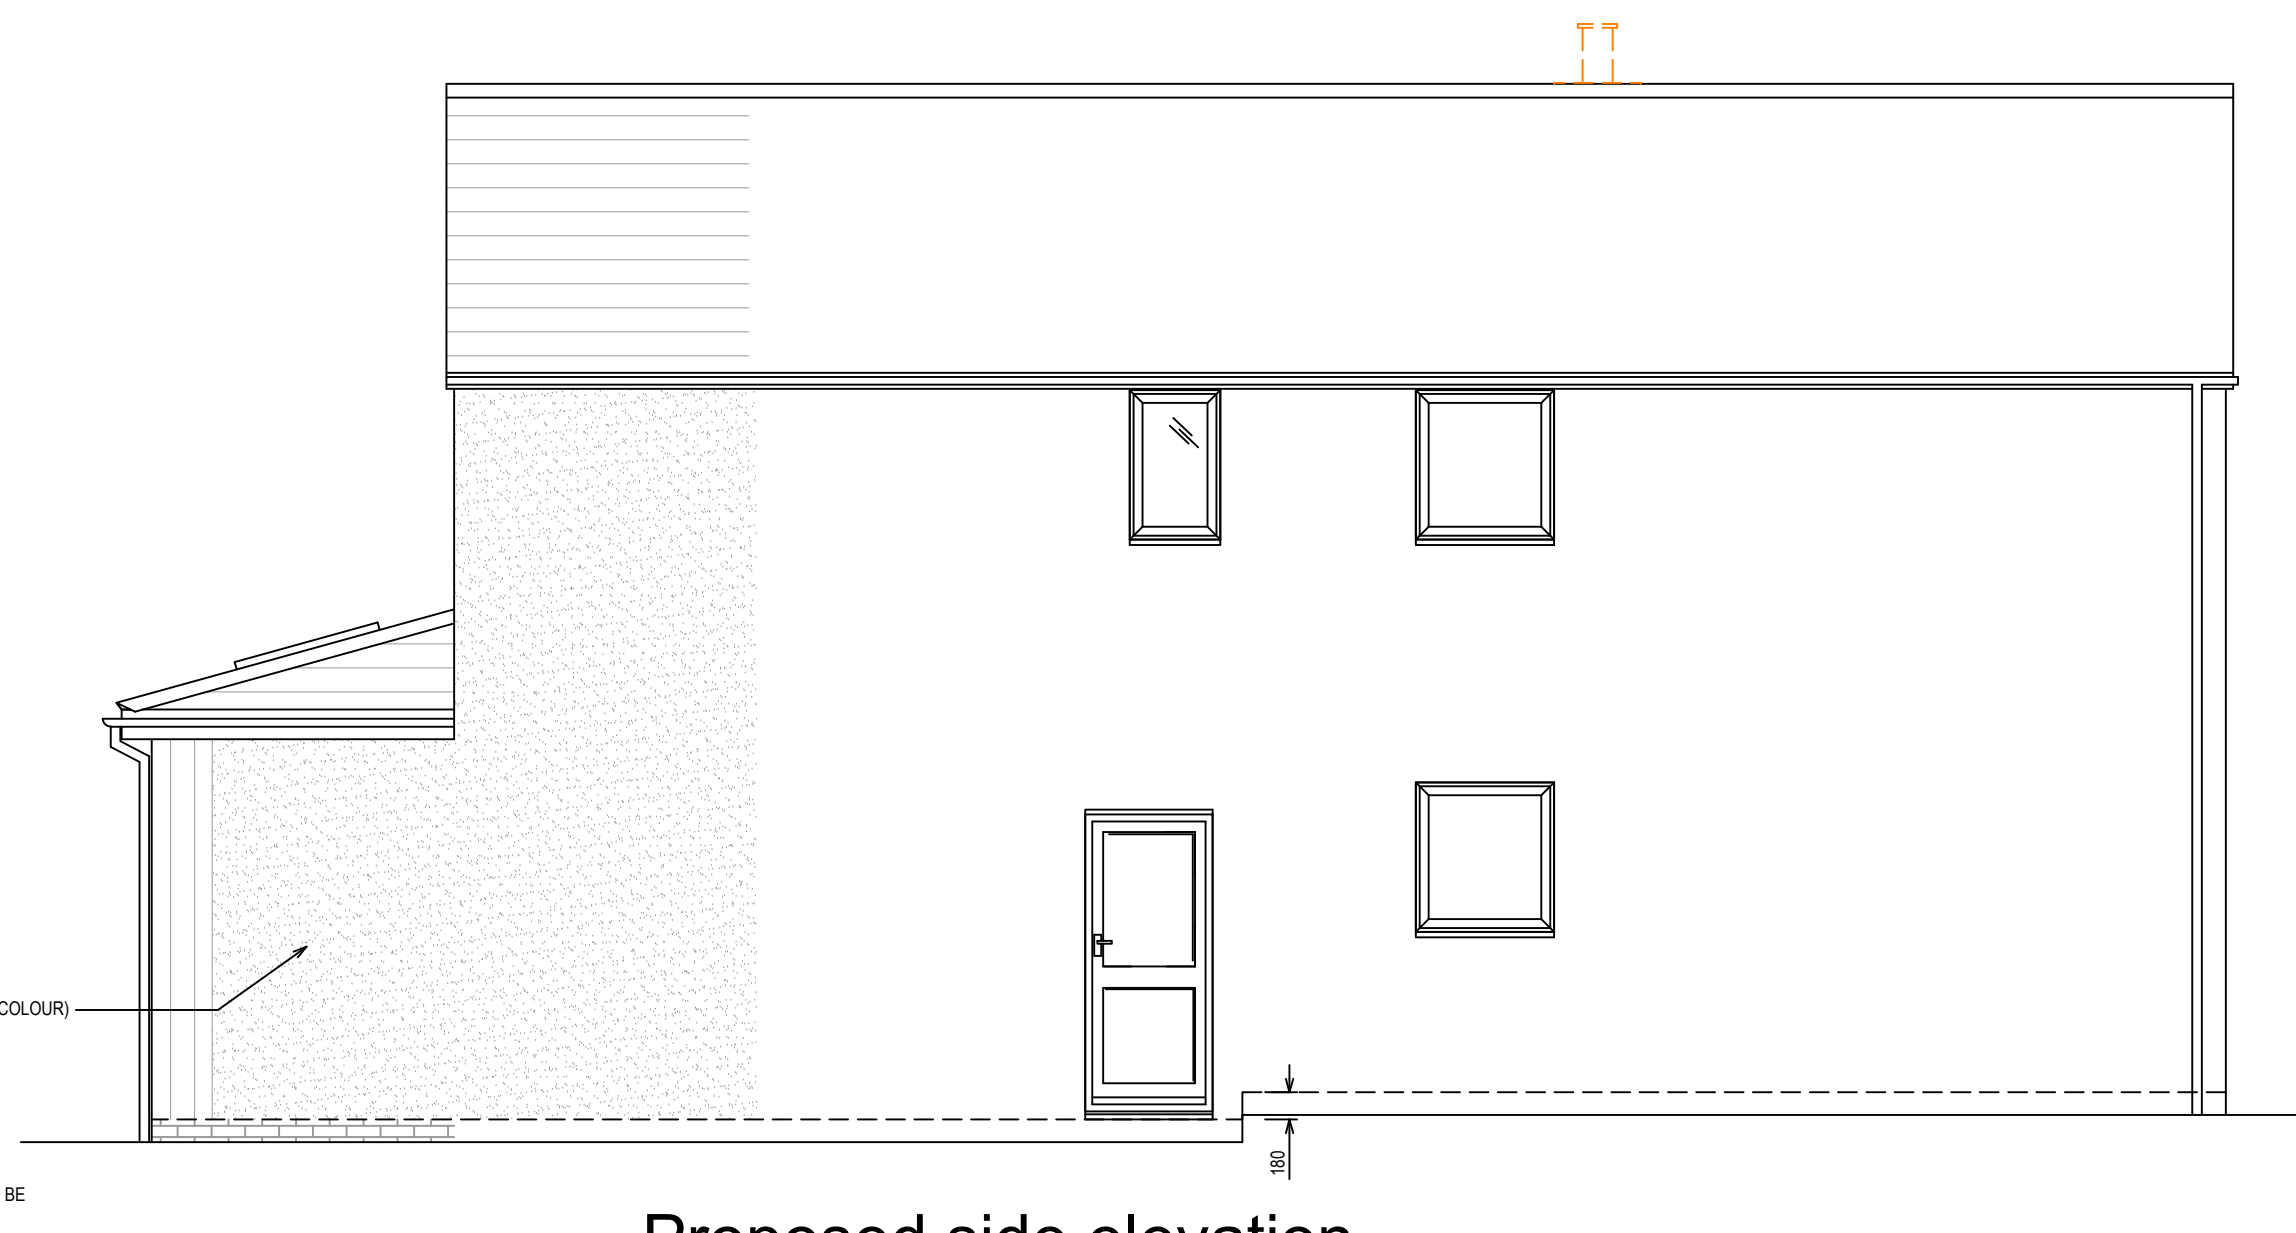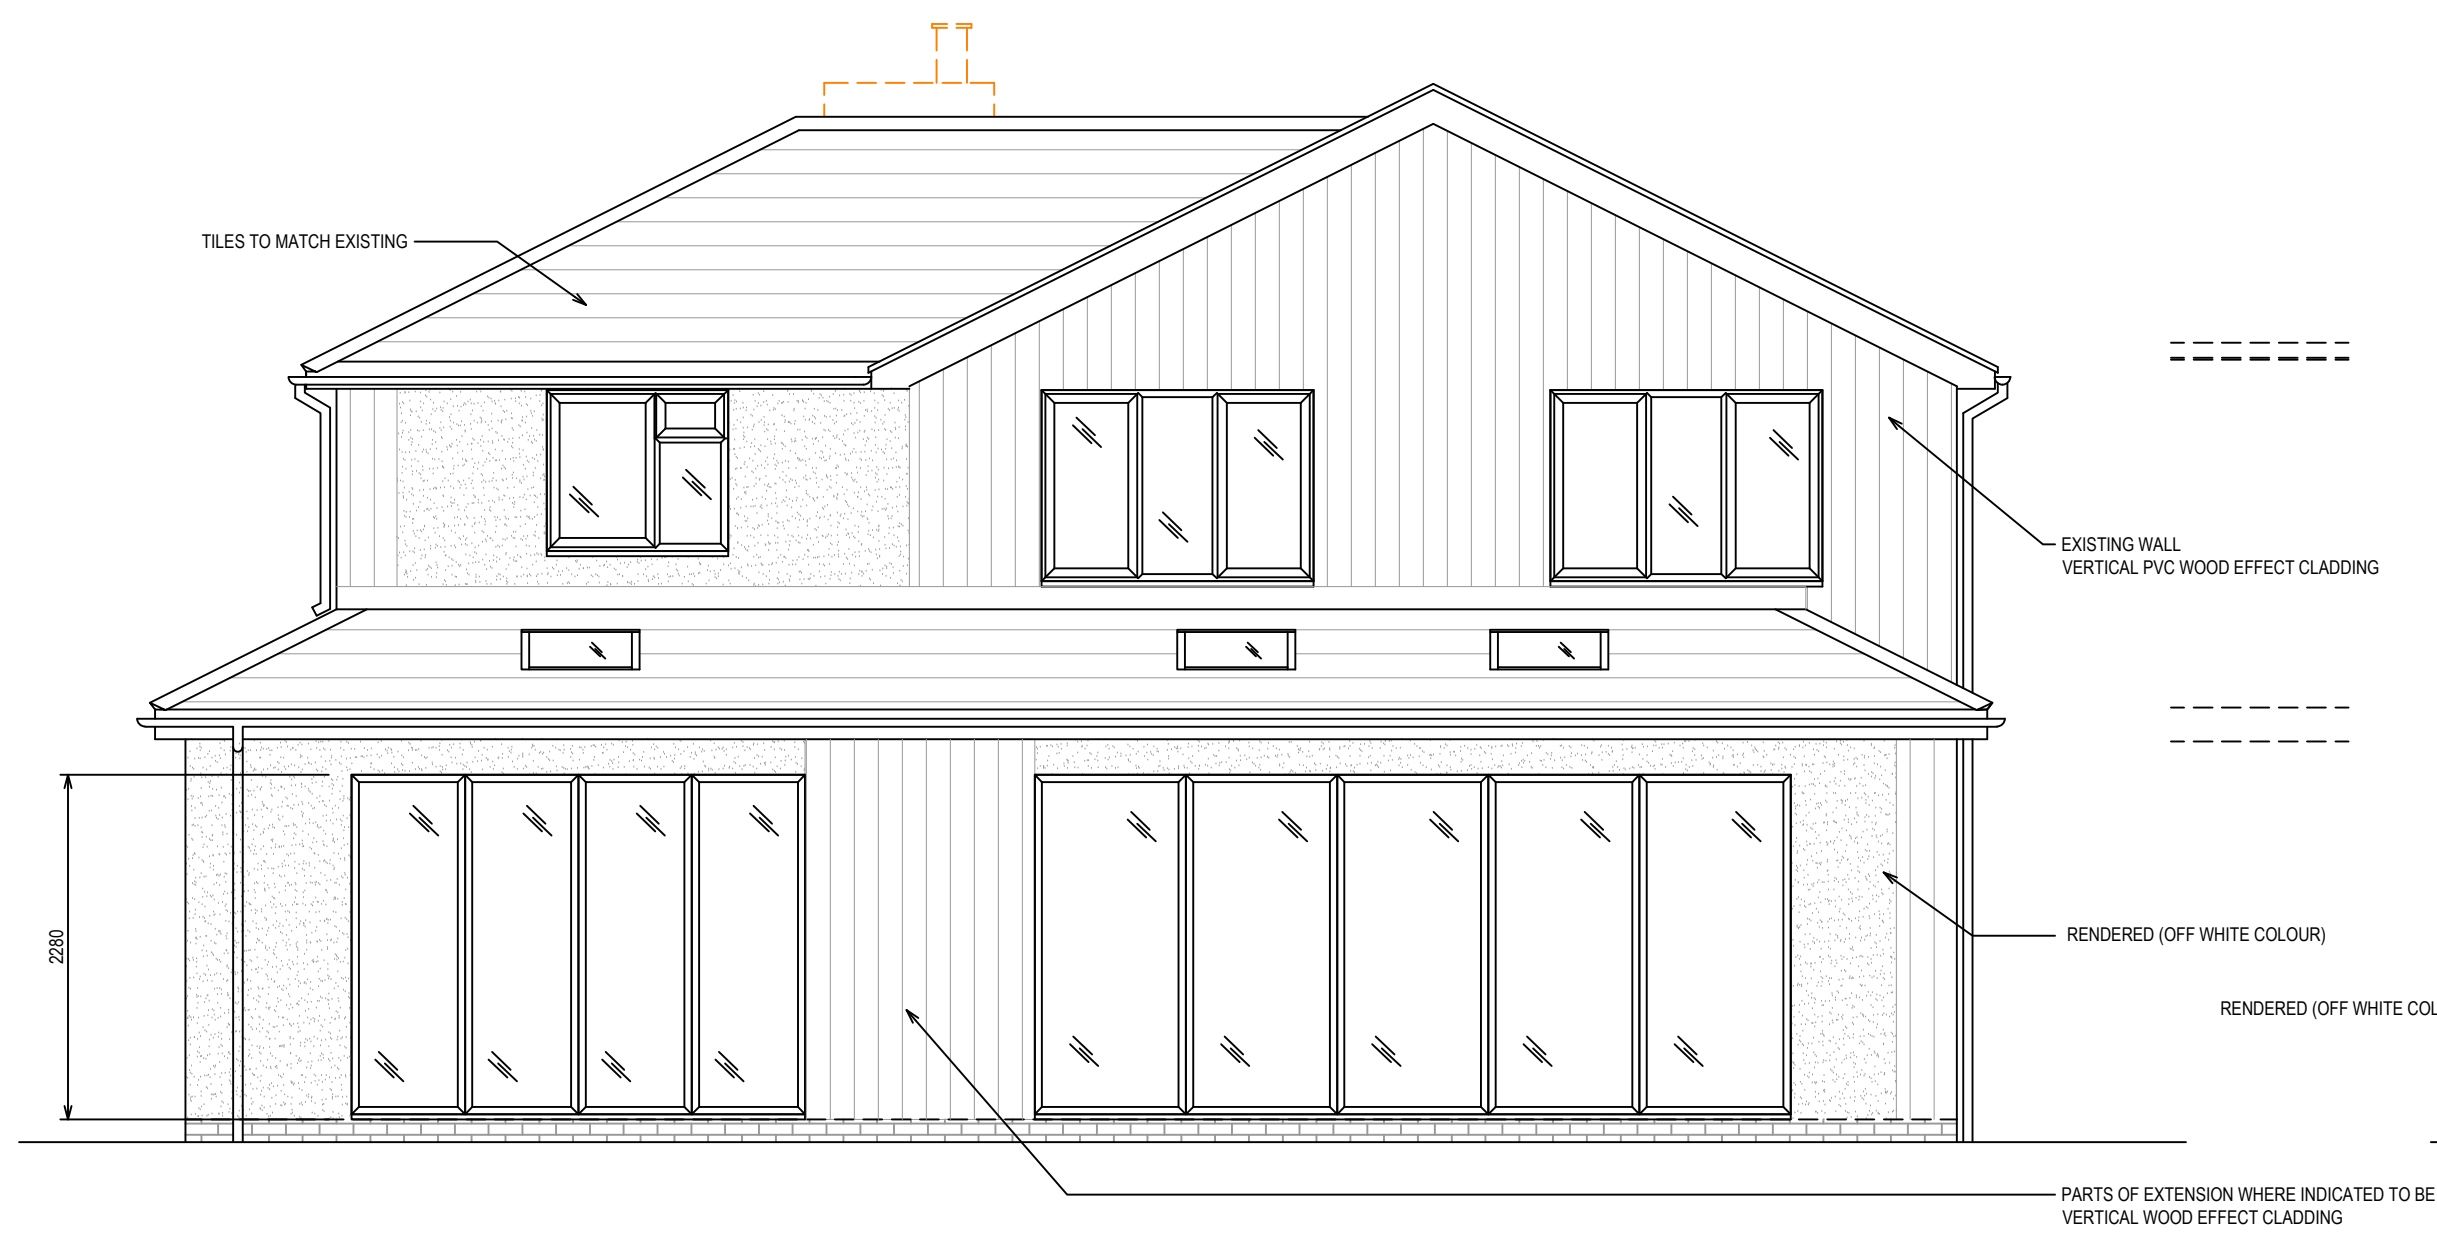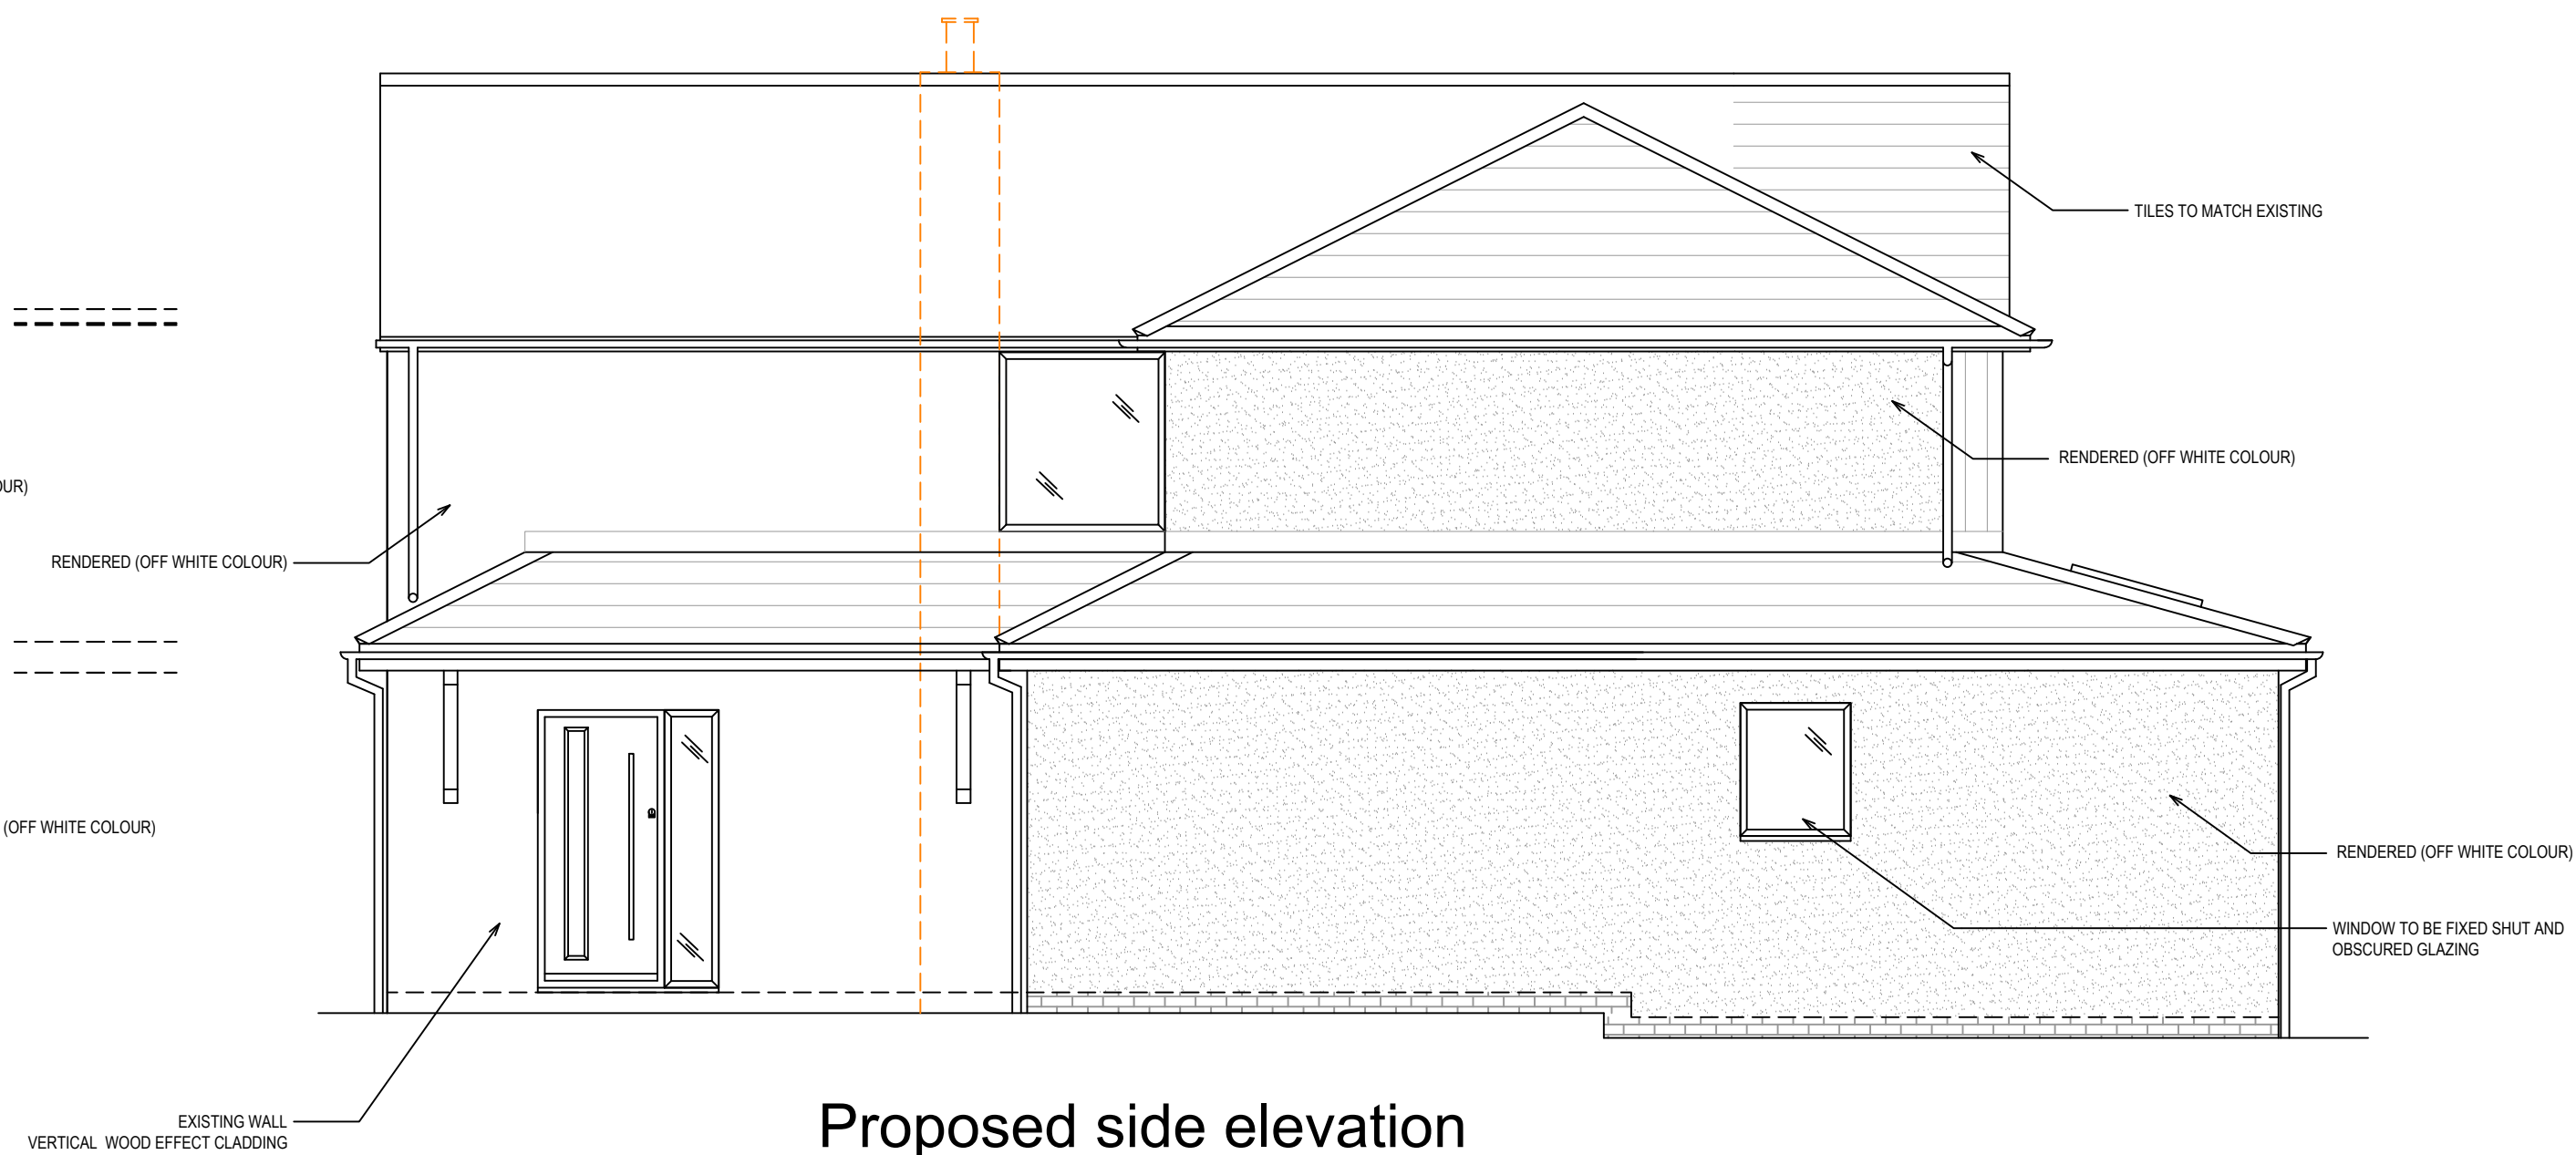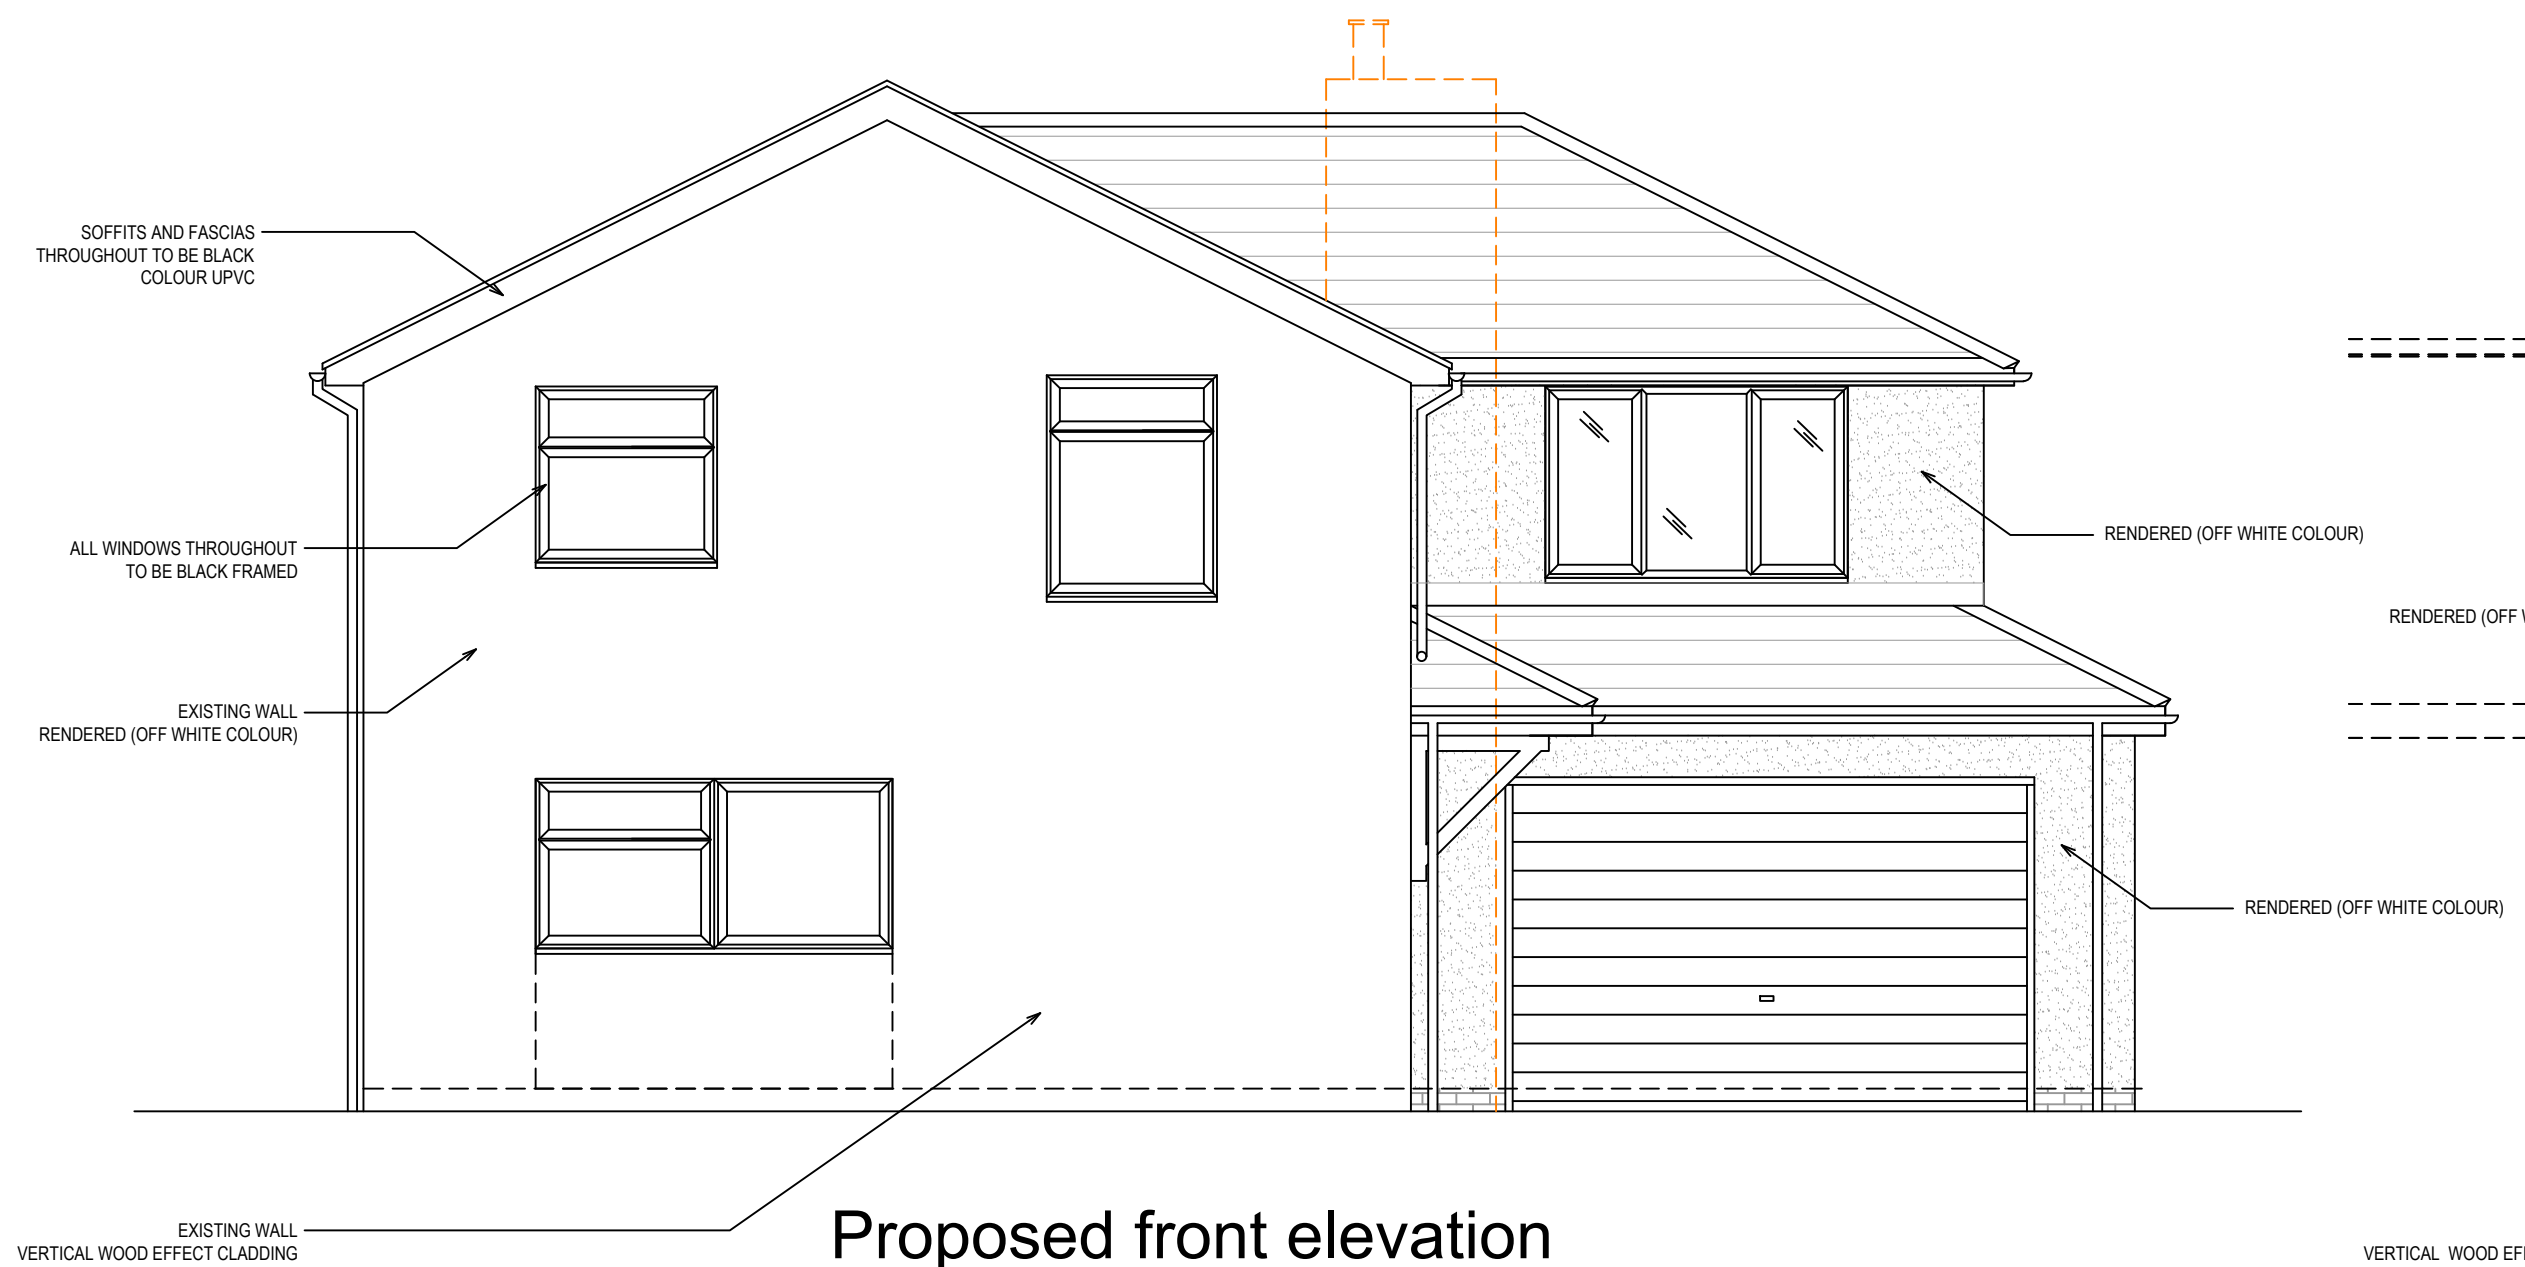

Status		Planning	
Project		11 Retford Close Woodley Wokingham RG5 4TP	
Drawing Title		PROPOSED ELEVATIONS SHOWING ONLY NEW PARTS HATCHED	
		CREATIVE DESIGN & STRUCTURE LTD Henson House, Newtown Rd, Henley-on-Thames, RG9 1HG T:01491 411922 W: www.creative-design-and-structure.co.uk	
Drawn	NJ	Scale	1:50@A1; 1:100@A3
Date	August 2025		
Drawing No.	15025-09	Rev.	