

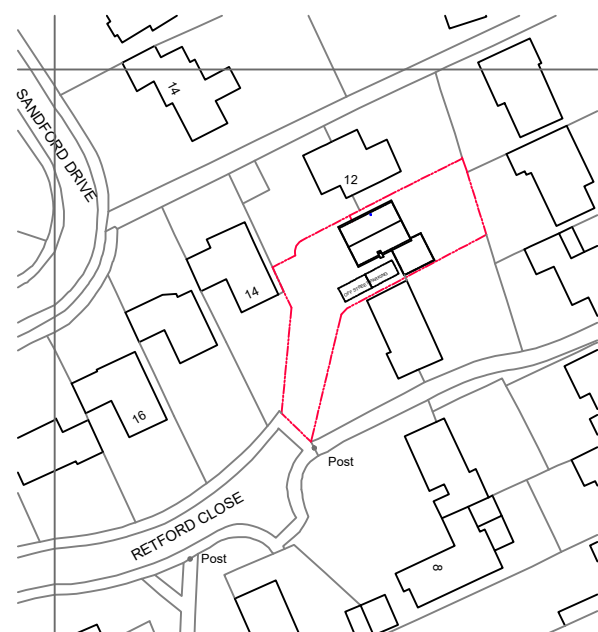


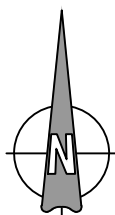

LOCATION PLAN
SCALE 1:1250

0 20m 40m 60m 80m 100m

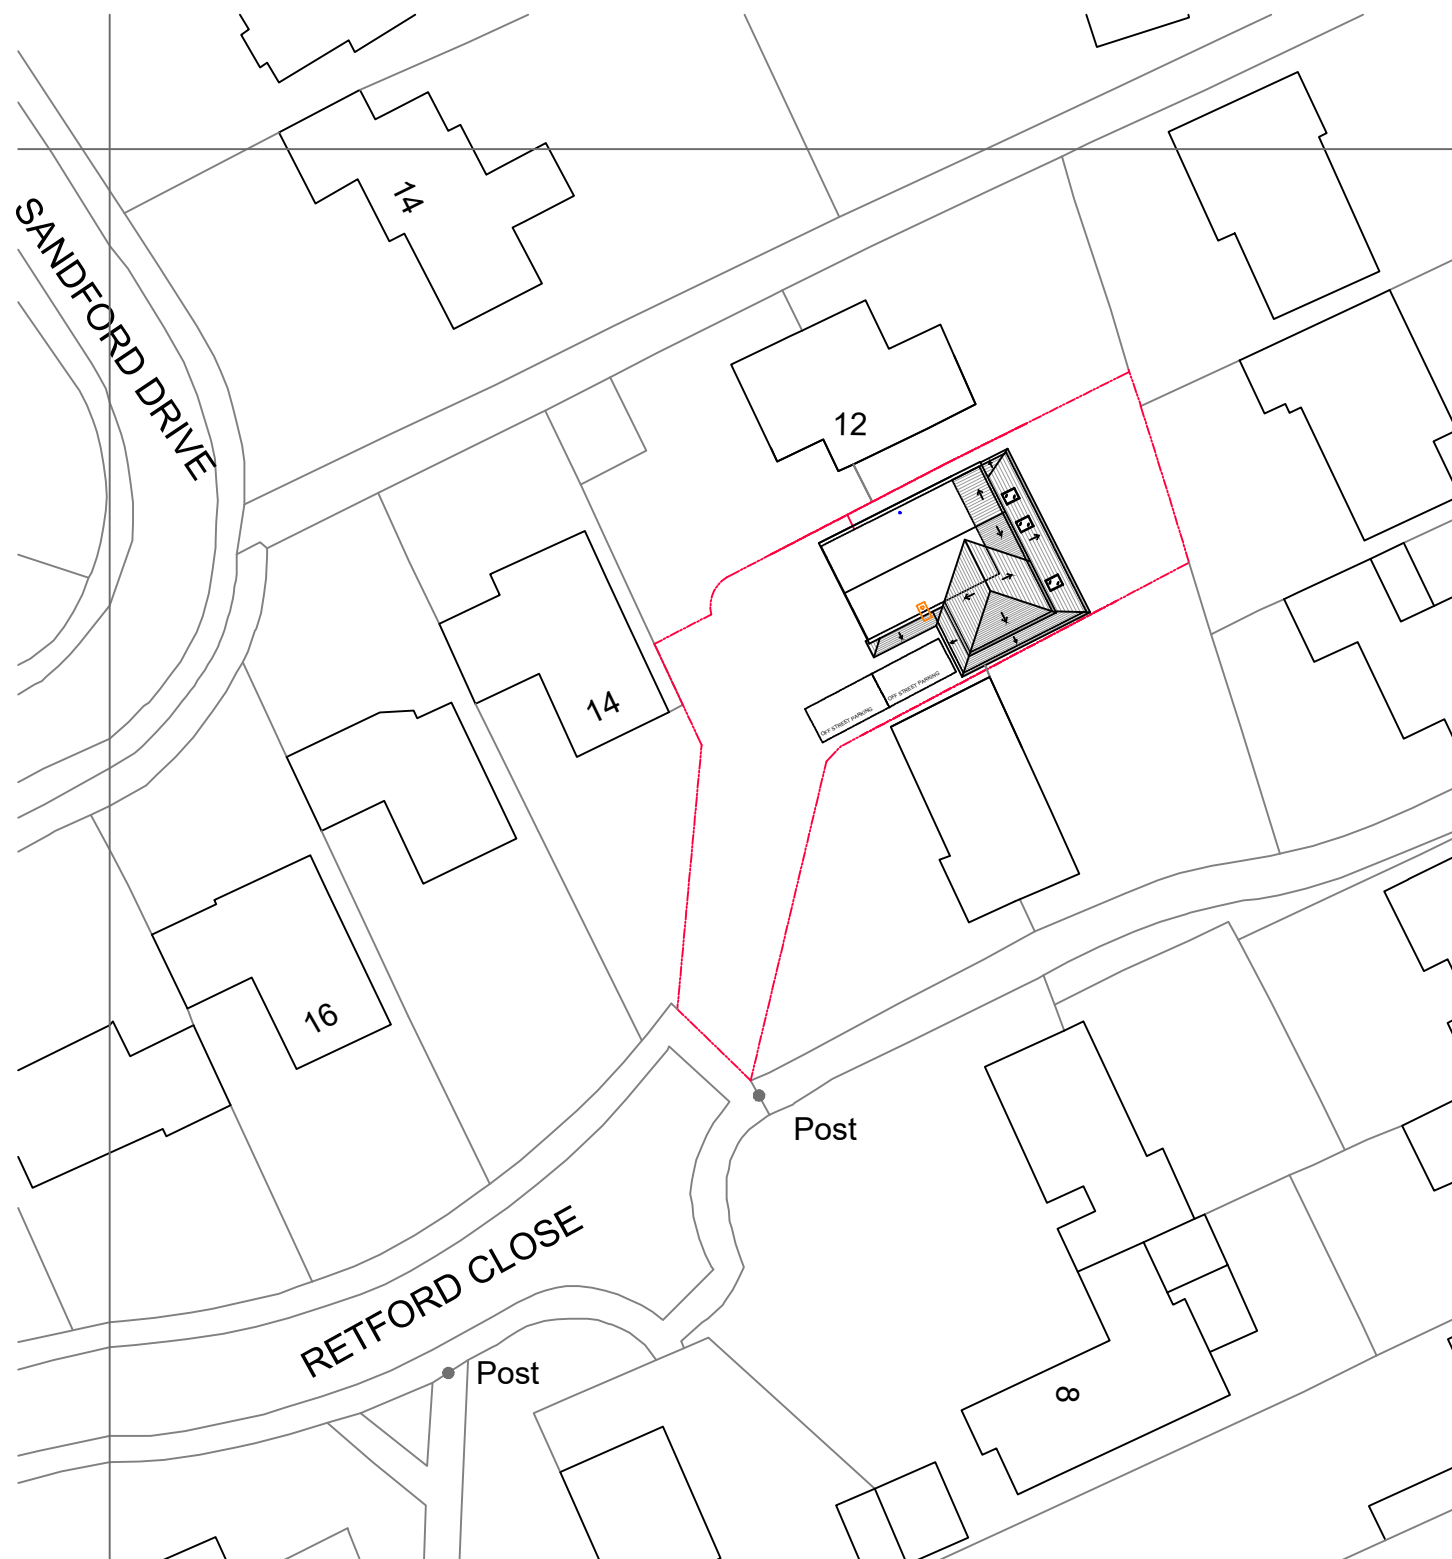

BLOCK PLAN
SCALE 1:500

0 5m 10m 20m 30m 40m 50m

PROJECT	11 Retford Close Woodley, Wokingham RG5 4TP		DRAWING TITLE LOCATION & BLOCK PLAN		CREATIVE DESIGN AND STRUCTURE		HENSON HOUSE NEWTOWN ROAD HENLEY-ON-THAMES RG9 1HG Tel 01491 411922		DRAWN: NJ	REV.
									SCALE: AS STATED	DRAWING NO.
									DATE: SEPTEMBER 2025	15025-10