



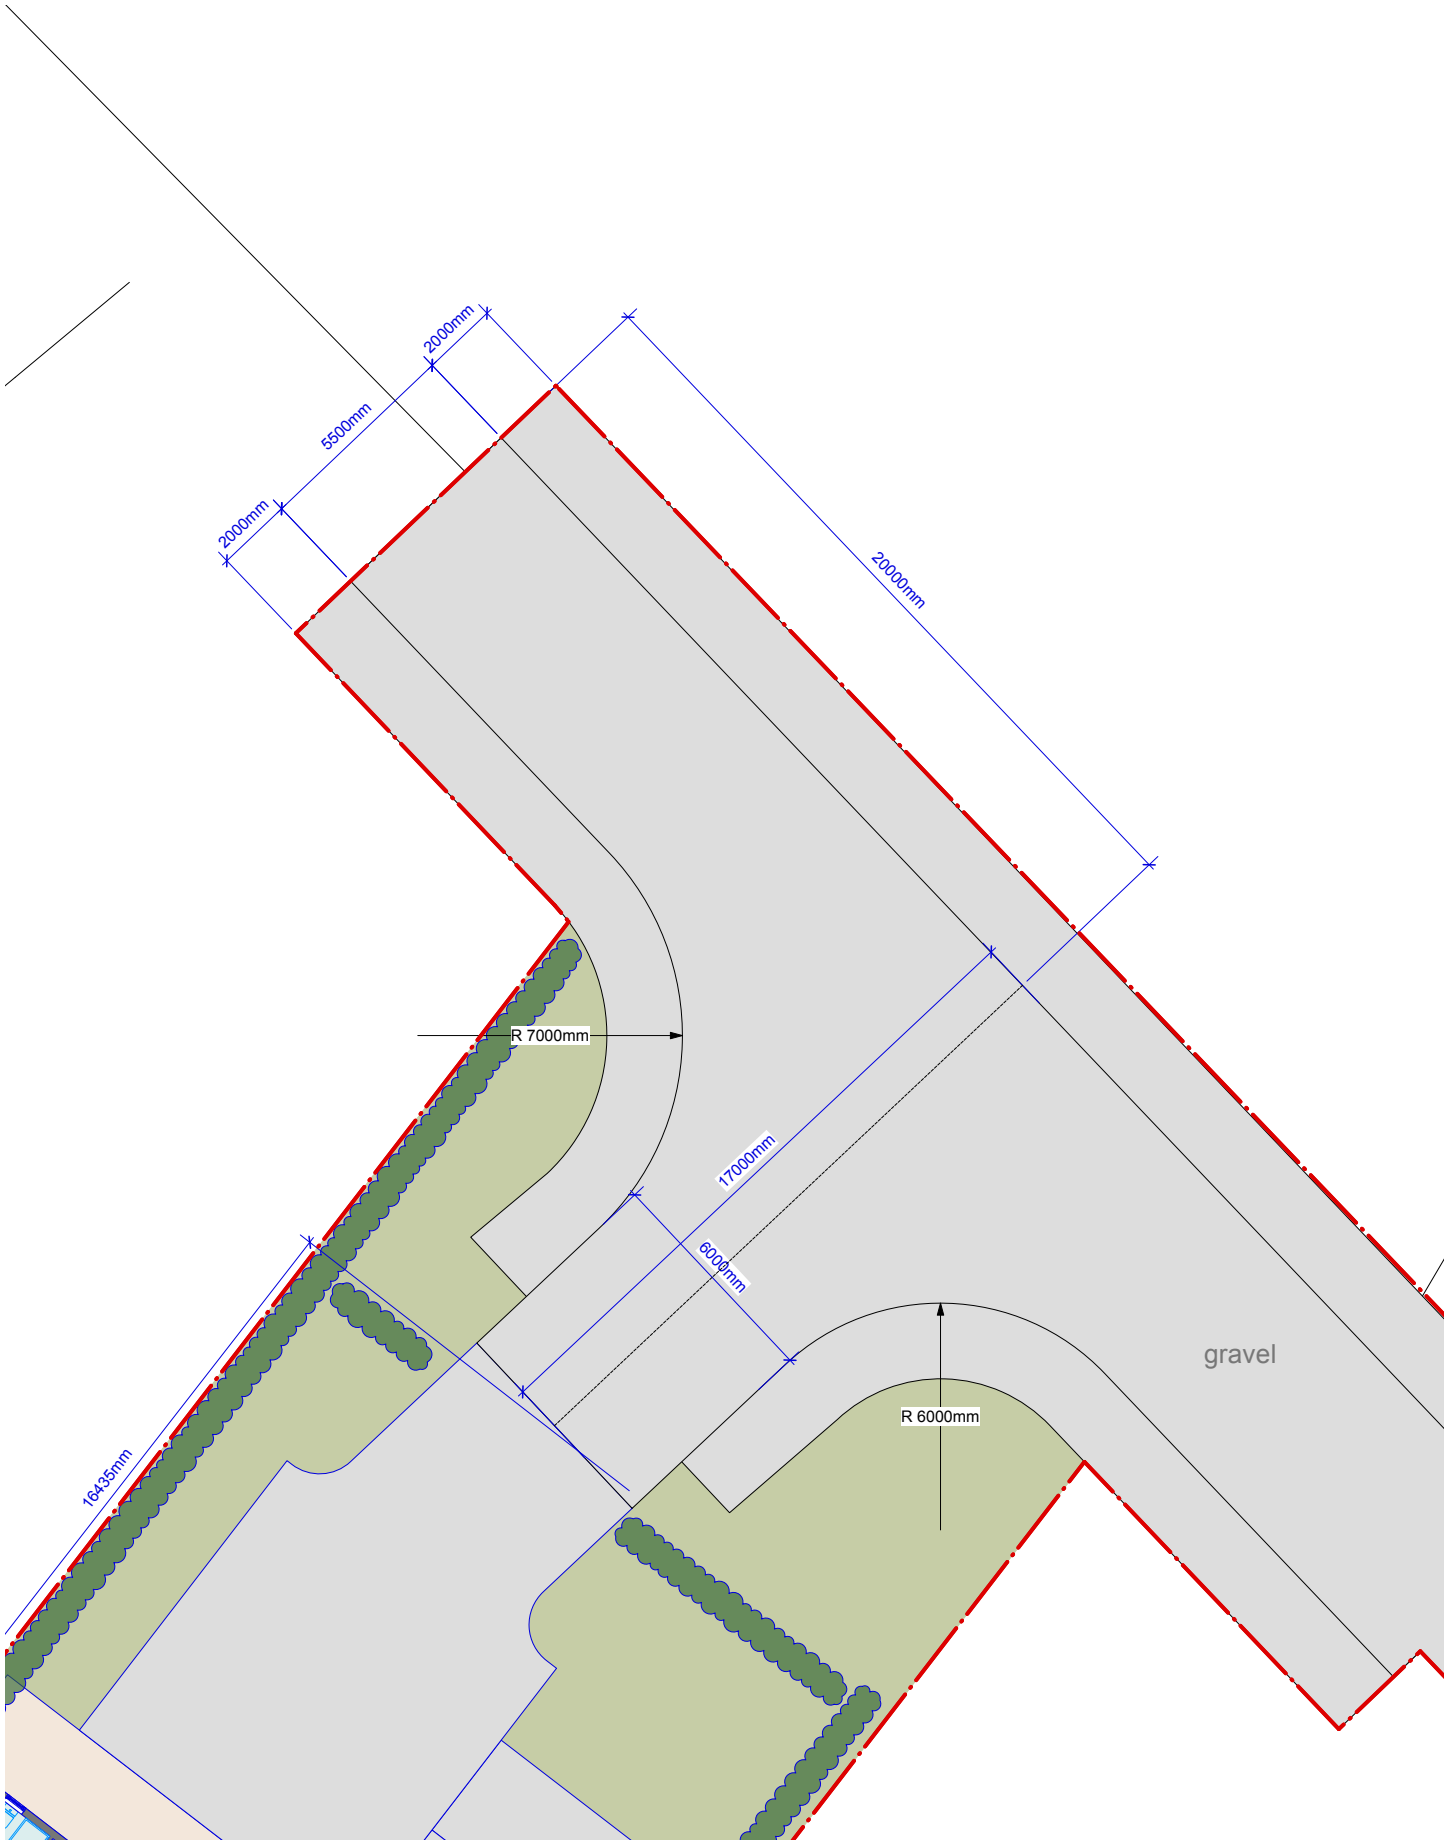

TURNING HEAD

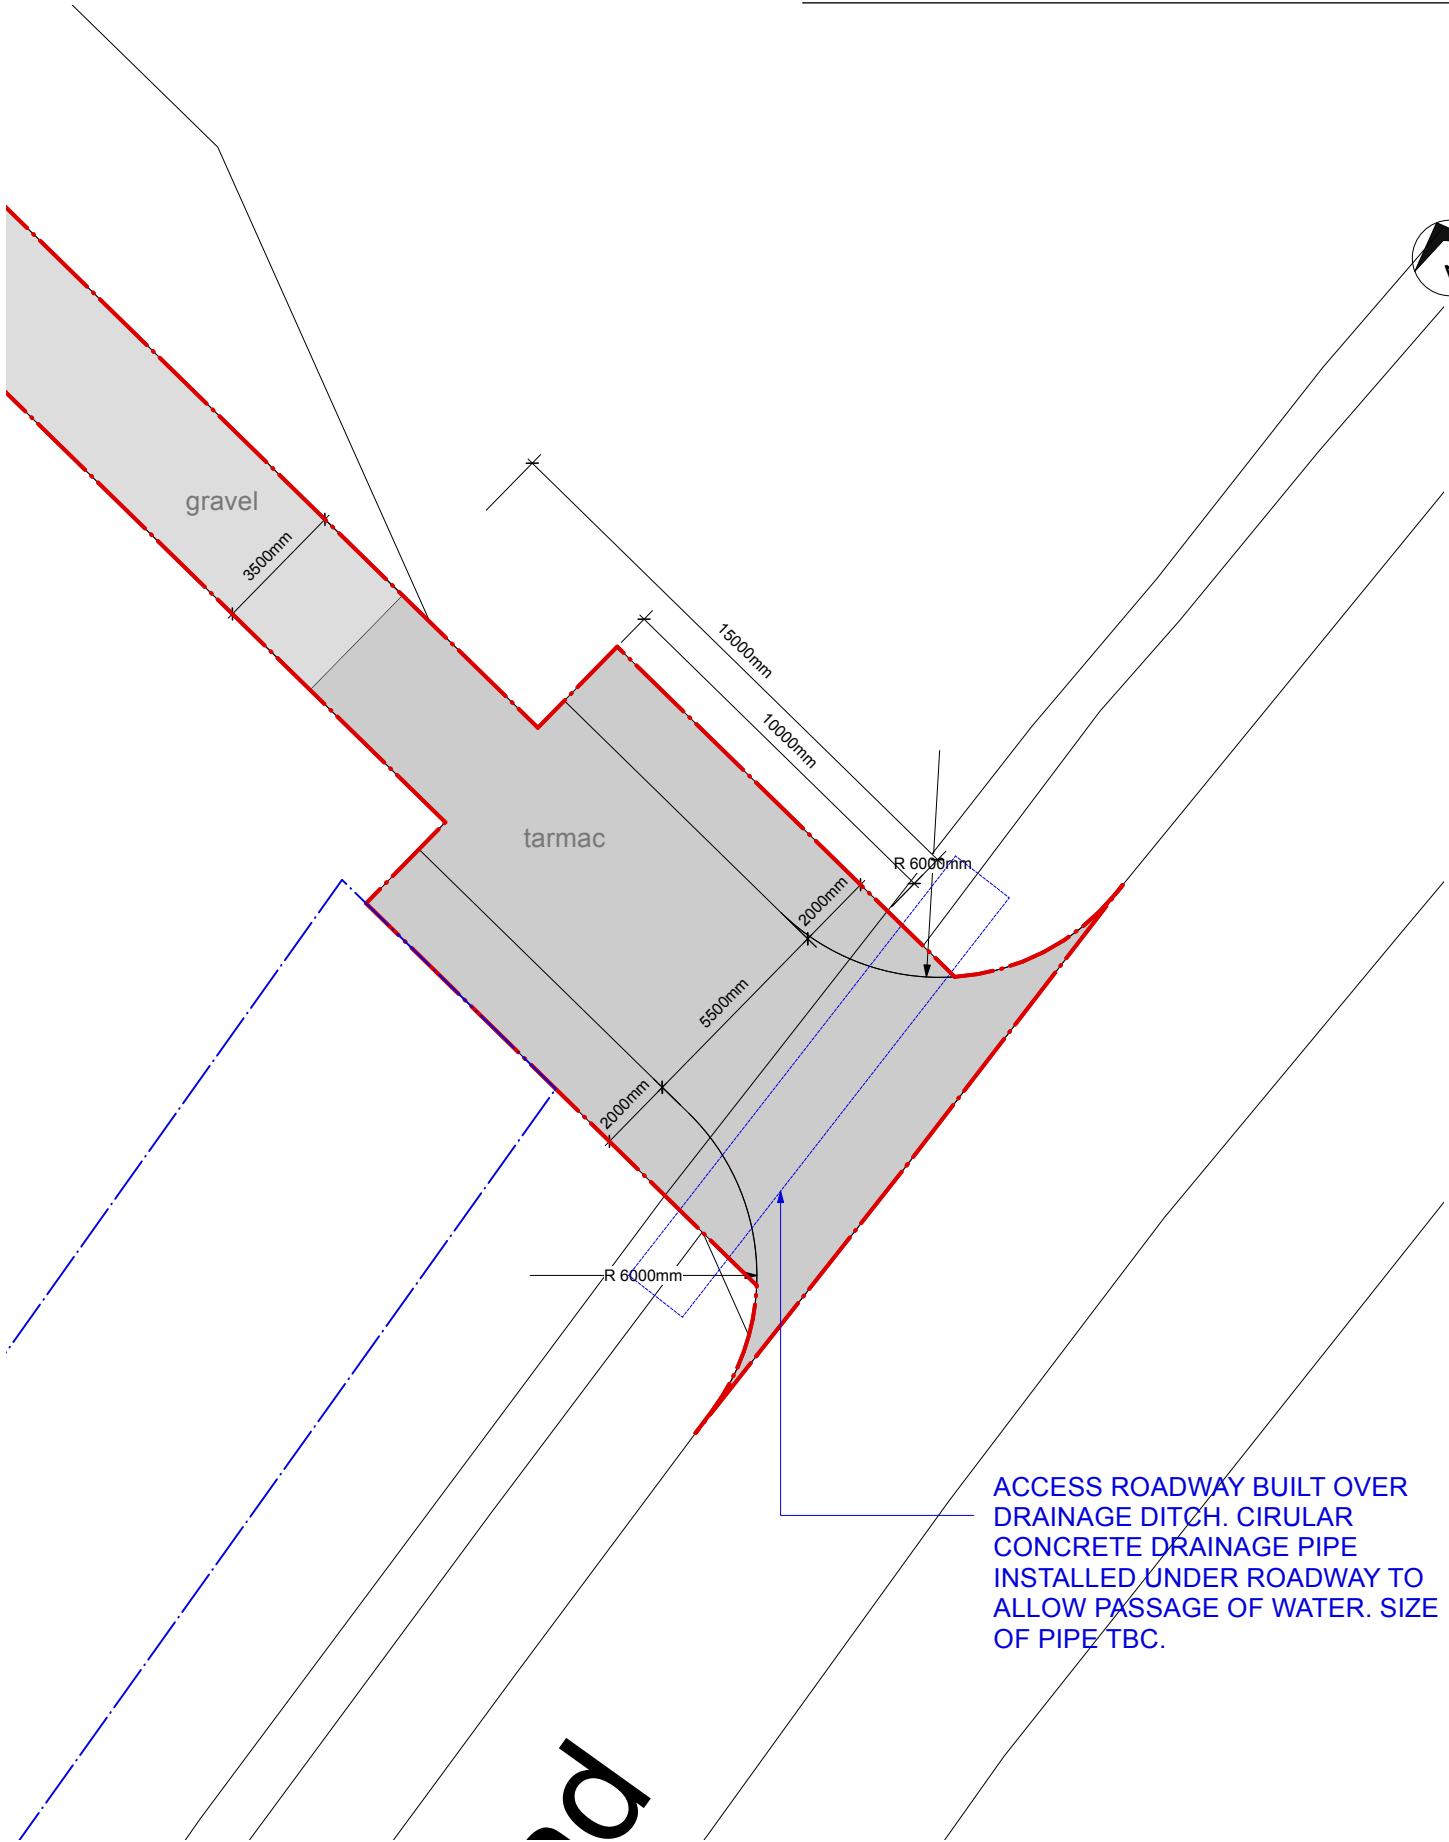

SITE ACCESS

ACCESS ROADWAY BUILT OVER DRAINAGE DITCH. CIRCULAR CONCRETE DRAINAGE PIPE INSTALLED UNDER ROADWAY TO ALLOW PASSAGE OF WATER. SIZE OF PIPE TBC.

REV DATE BY DETAILS

Harrison McAfee

5 St. Andrews Road, Nottingham, NG3 5BP
T 0115 8371895 W harrisonmcafee.com

PROJECT HIGHFIELD PARK, ARBORFIELD

DRAWING TITLE Proposed Access Detail

SCALE 1:200 @A3

DATE 10.12.25

DRAWN BY RH

DOCUMENT NO. 2509(p)133 b

RIBA Chartered Architects