
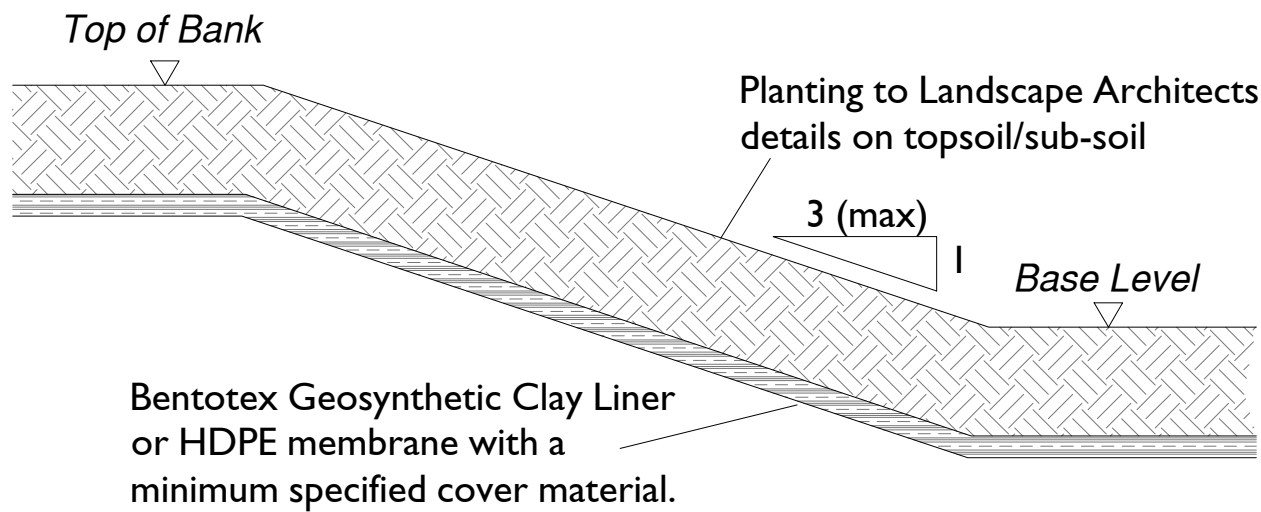
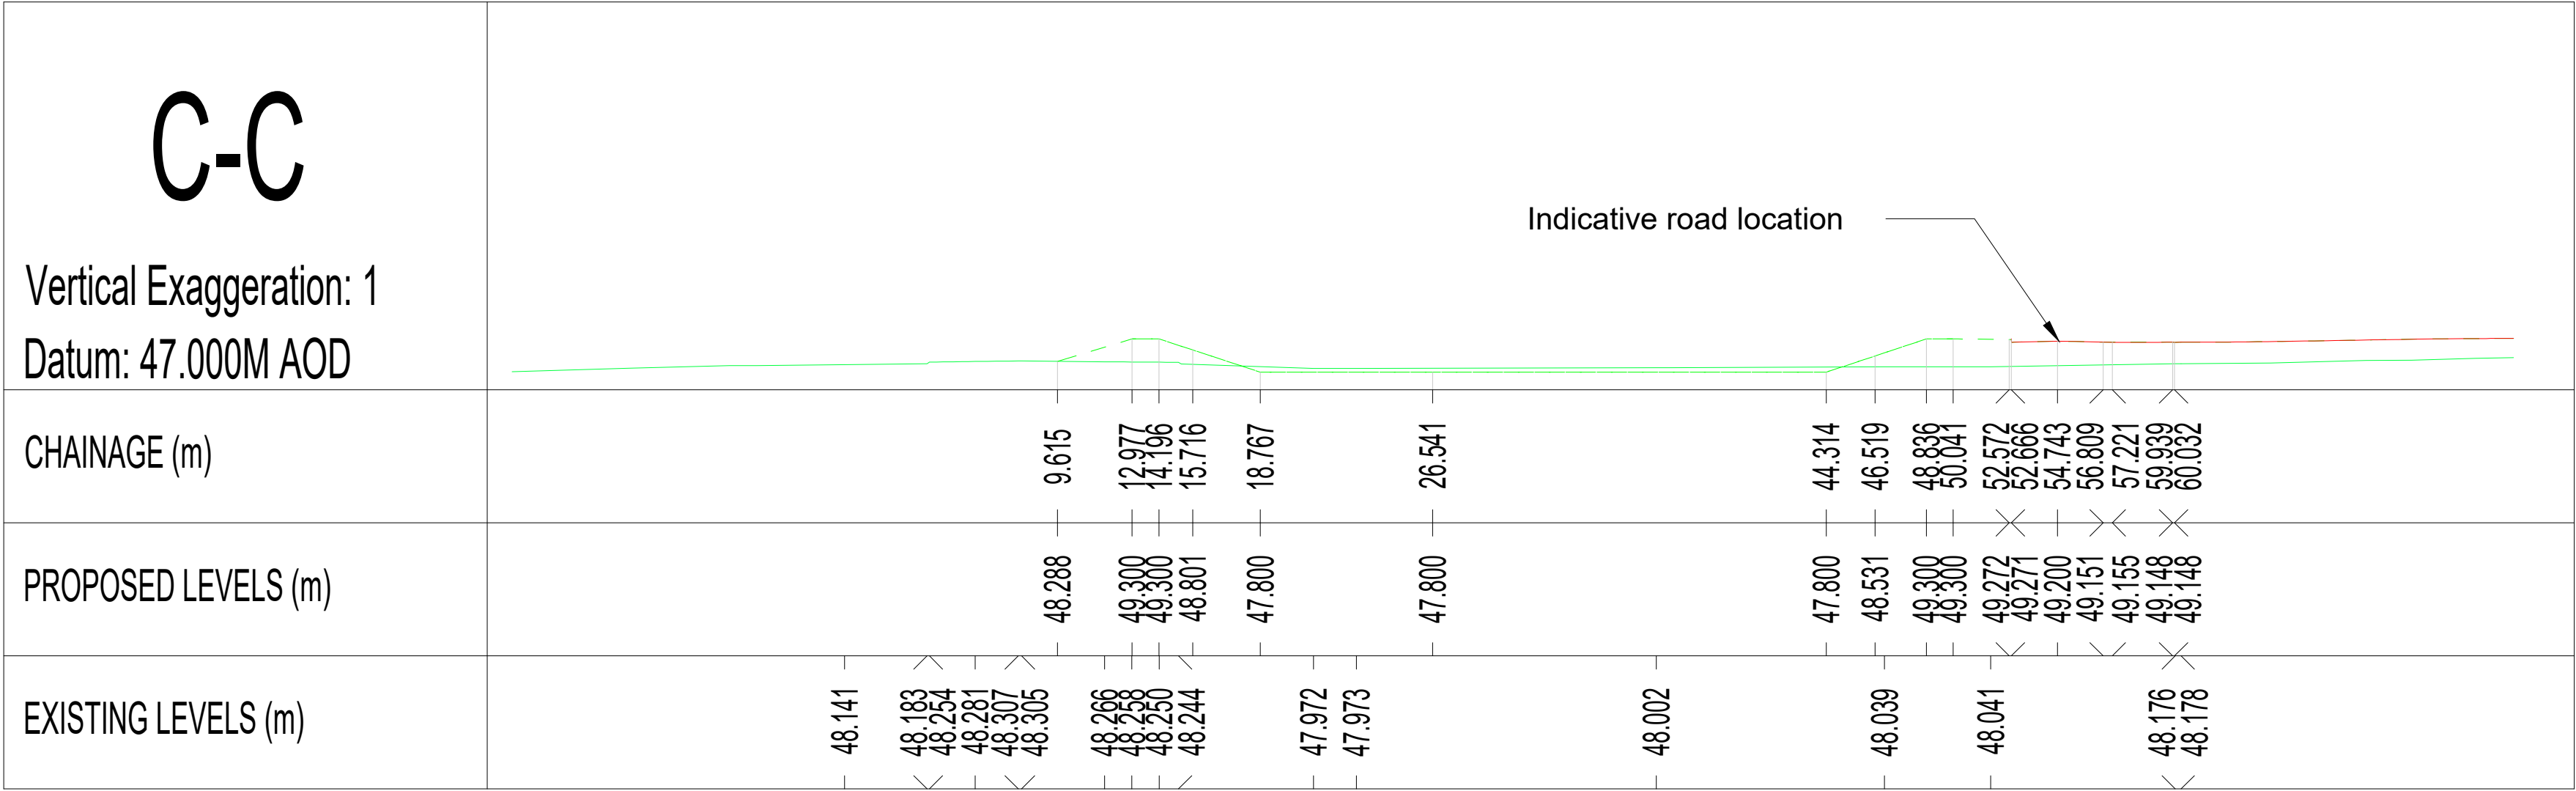
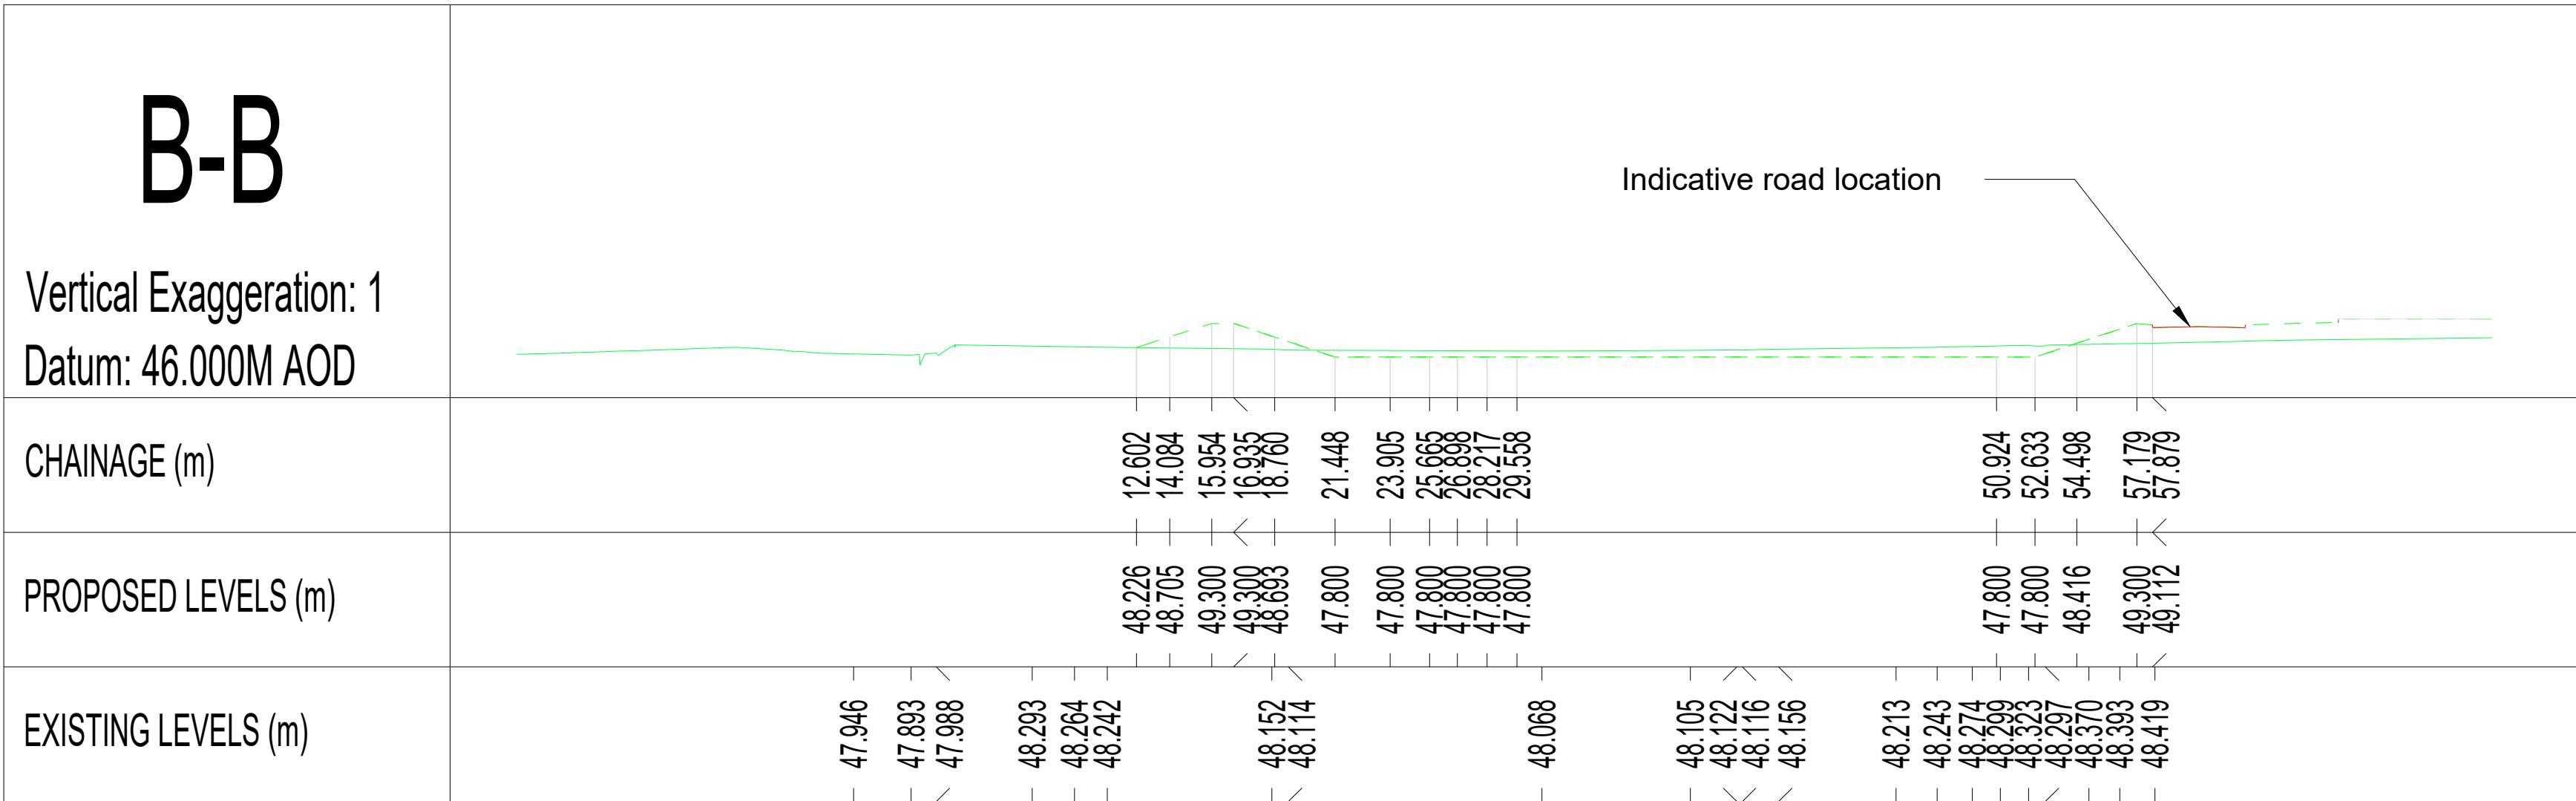


Indicative Basin Sections

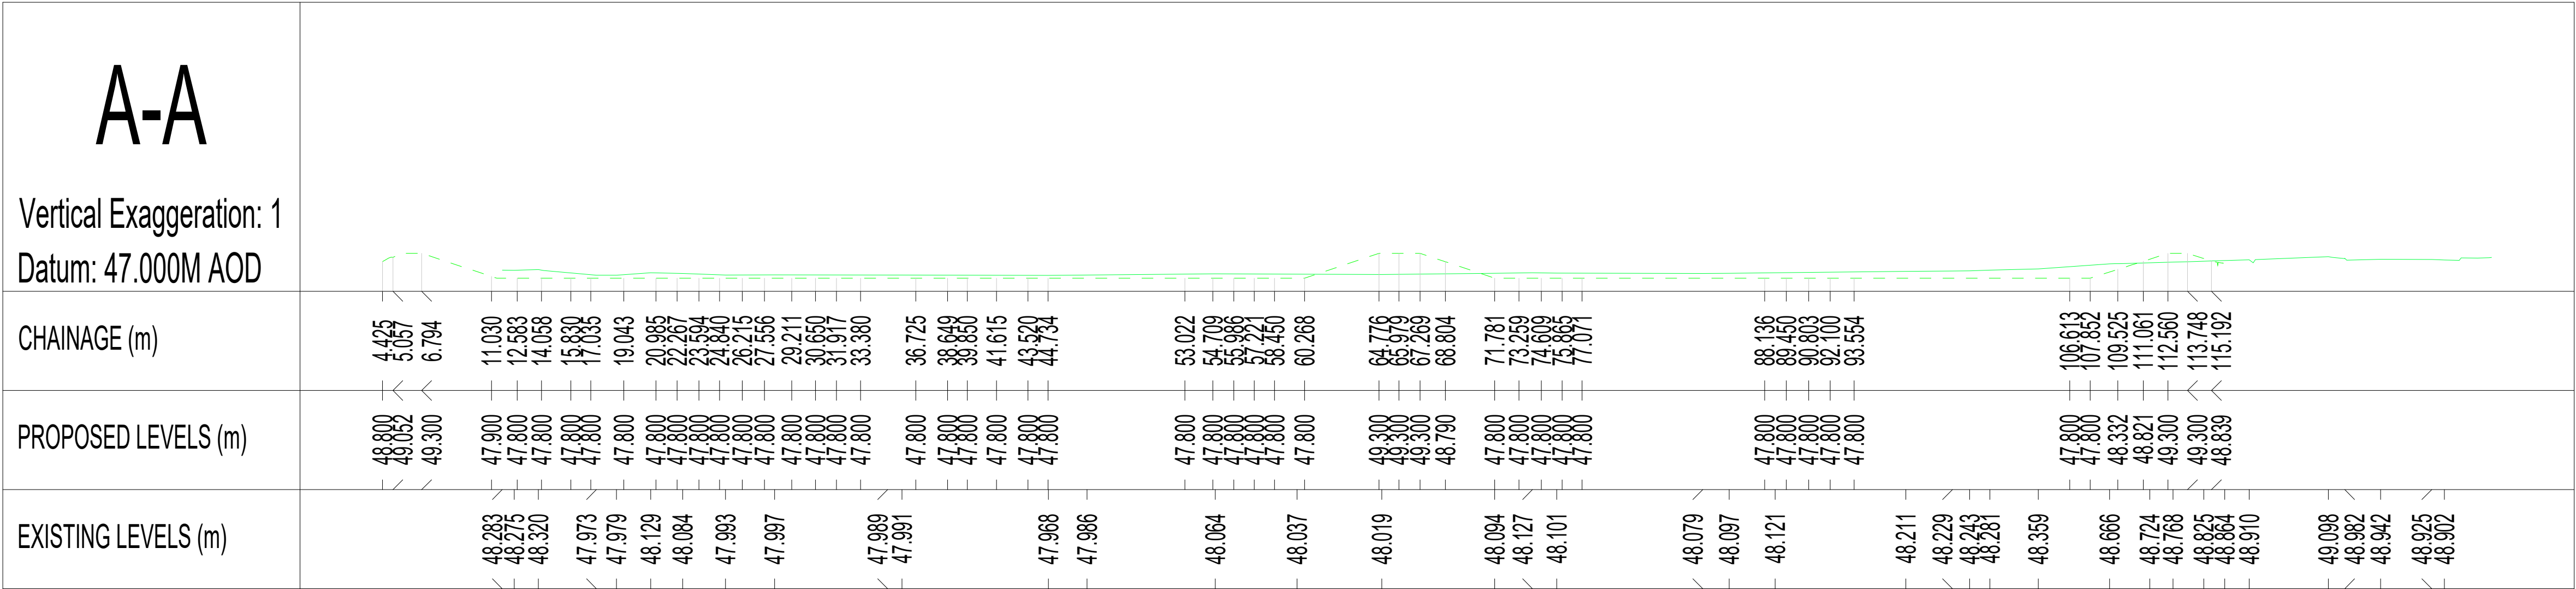

Typical Attenuation Basin Bank & Base Lining Detail

Not to Scale

NOTES

- All dimensions are in metres unless stated otherwise.
- Do not scale from this drawing. Only written dimensions are to be used.
- Section locations shown on drawing IEP_001_022_005 - 'Outline Flood Zone Overlay'.
- The drainage design is based upon DAN-E0254-001 which was originally produced by RCP Consulting Engineers Ltd.
- ANY VARIANCE OR DISCREPANCY MUST BE REPORTED BACK TO INFRA ENGINEERING PRACTICE LTD.**

KEY

- Indicative proposed levels
- Existing surveyed levels
- Indicative road

Rev	Note
A	Updated Sections B-B and C-C to reflect updated outline contours

PRELIMINARY ISSUE

Scale @ A1:					Project:	Land North of Reading Road Arborfield
Not to scale					Title:	Indicative Basin Sections and Construction Deatil
Rev	Date	Drawn	Checked	Authorised	Client:	dandara
A	11/03/2026	TRS	TRS	TRS		

Date: February 2026	Drawn by: SB
Checked by: TRS	Authorised by: TRS
Org No: IEP_001_022_006	Rev: A

