
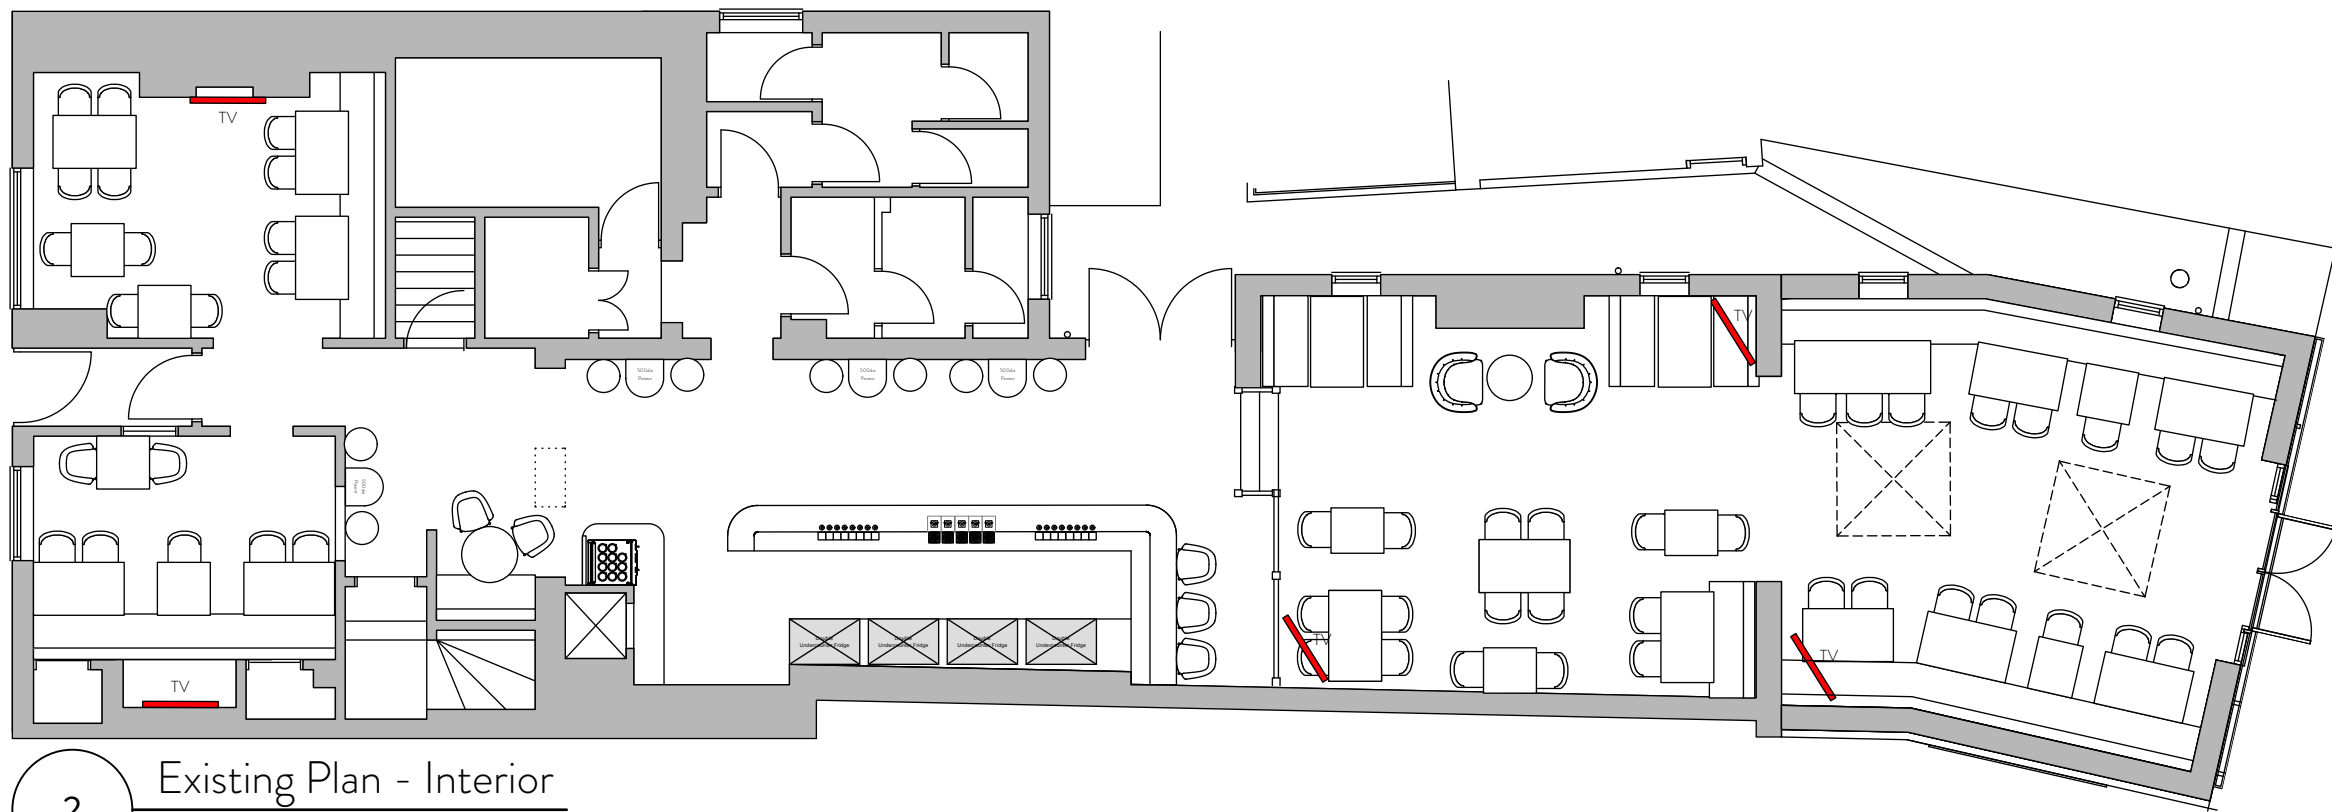


0 10 m

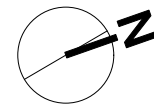

2 Existing Plan - Interior
Scale: 1:100

CLIENT	Wadworths
PROJECT	Broad Street Tavern
JOB NO	2997
	Existing Plans
TITLE	
STATUS	
DRAWN	SJ
SCALE	1:100
DATE	04/12/2025

DRAWING 2997.01.00 REV. A
Simple Simon
creative spaces
5.10 PAINTWORKS
BATH ROAD
BRISTOL
BS4 3EH

+44(0)117 9725976
INFO@SIMPLESIMONDESIGN.CO.UK
WWW.SIMPLESIMONDESIGN.CO.UK
This drawing is protected by copyright. The design of any article recorded in this drawing is protected by design right and the information contained in this drawing is confidential. It may not be copied, reproduced or transmitted either in part or in whole by any means without permission.