

All Dimensions In Millimeters Unless Otherwise Stated.


A. It shall be the contractors responsibility to verify all dimensions, details, and job site conditions prior to proceeding with the work. Report any discrepancies to the main contractor in writing prior to proceeding with any work.

B. In all cases where conflict may occur, as between items on plans, drawings and specifications or notes and specific details, or for any omissions, Simple Simon Design shall be notified to interpret the intent of the documents and drawings prior to proceeding with any work.

C. If due to the nature or method of construction, details as shown on drawings or specified cannot be satisfactorily achieved, the fabricator shall immediately advise Simple Simon Design and recommend a modification that is considered necessary for the proper execution of the work; this request shall be made in writing before any material is ordered of fabricated. Any unsatisfactory work that develops during fabrication or installation shall be corrected at the fabricators expense.

D. Fabricator to provide shop drawings for approval prior to proceeding with production.

E. In no event should working dimensions be scaled from plans or details.

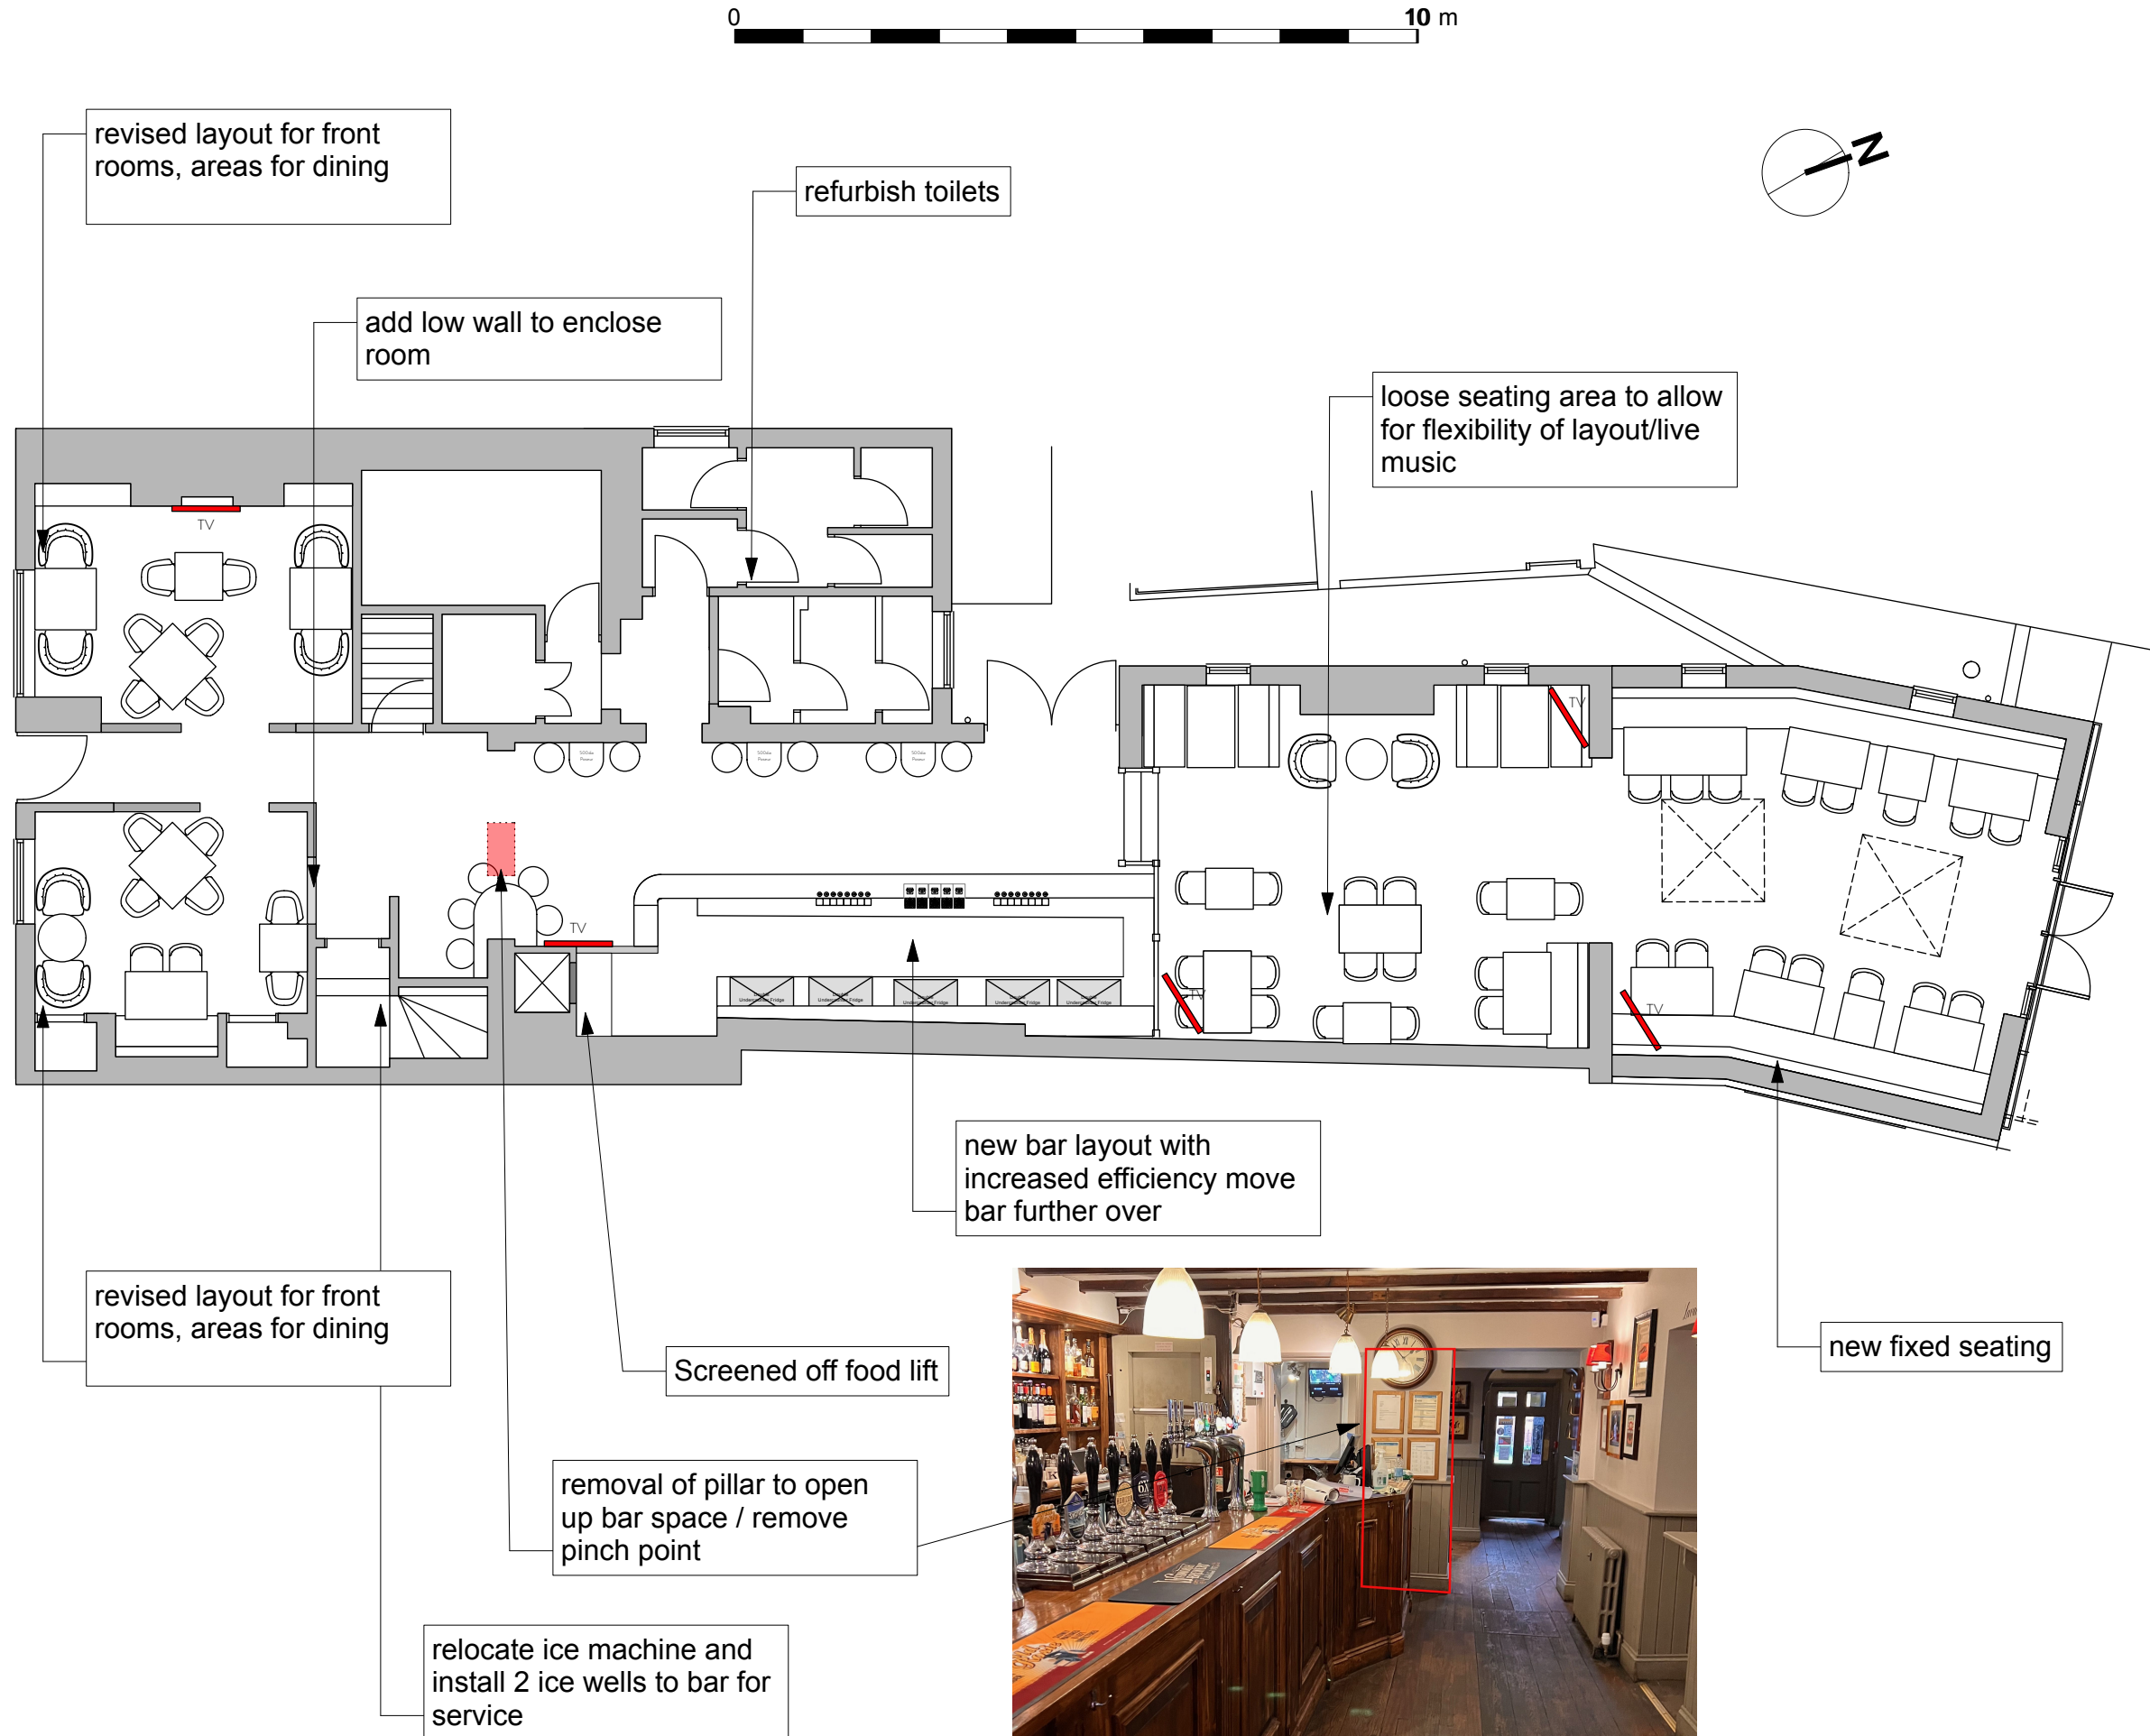

CLIENT Wadworths
PROJECT Broad Street Tavern
JOB NO 2997

TITLE combined opt A&D

STATUS

DRAWN SJ

SCALE 1:100 DATE 04/12/2025

DRAWING 2997 20 E REV. A
Simple Simon
creative spaces
5.10 PAINTWORKS
BATH ROAD
BRISTOL
BS4 3EH

+44(0)117 9725976
INFO@SIMPLESIMONDESIGN.CO.UK
WWW.SIMPLESIMONDESIGN.CO.UK

This drawing is protected by copyright. The design of any article recorded in this drawing is protected by design right and the information contained in this drawing is confidential. It may not be copied, reproduced or transmitted either in part or in whole by any means without permission.