

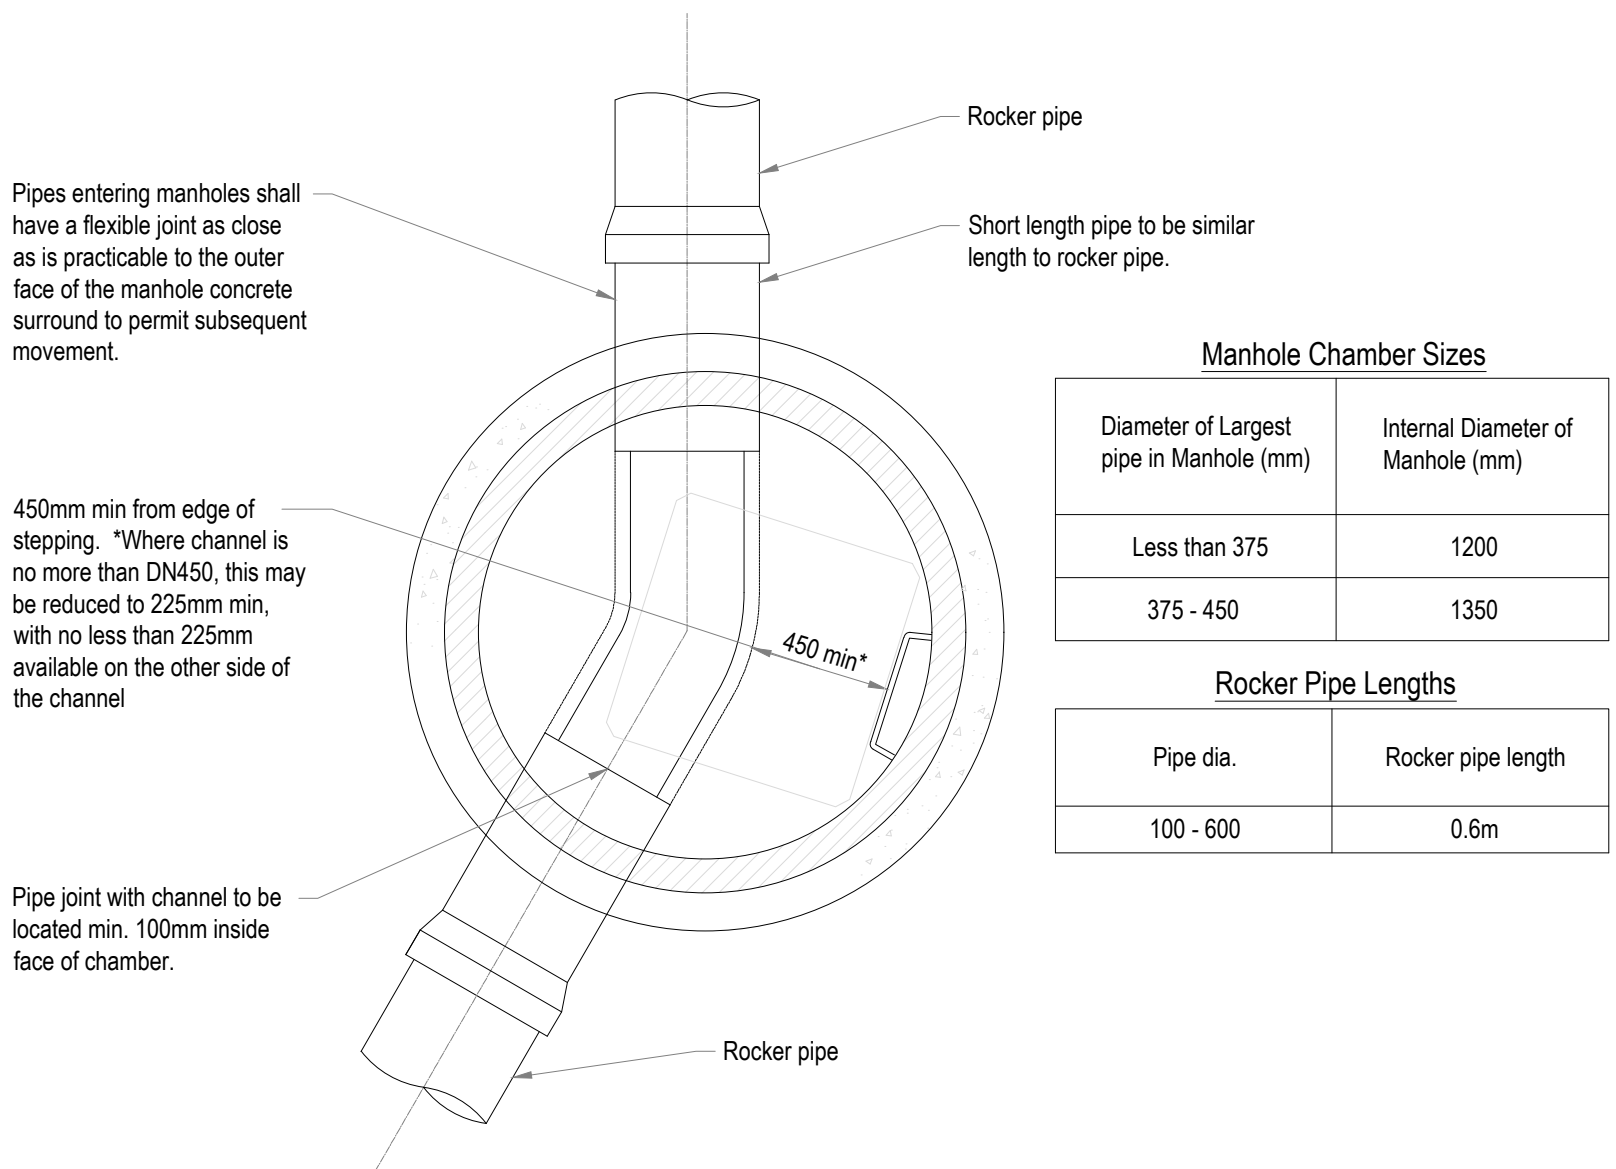
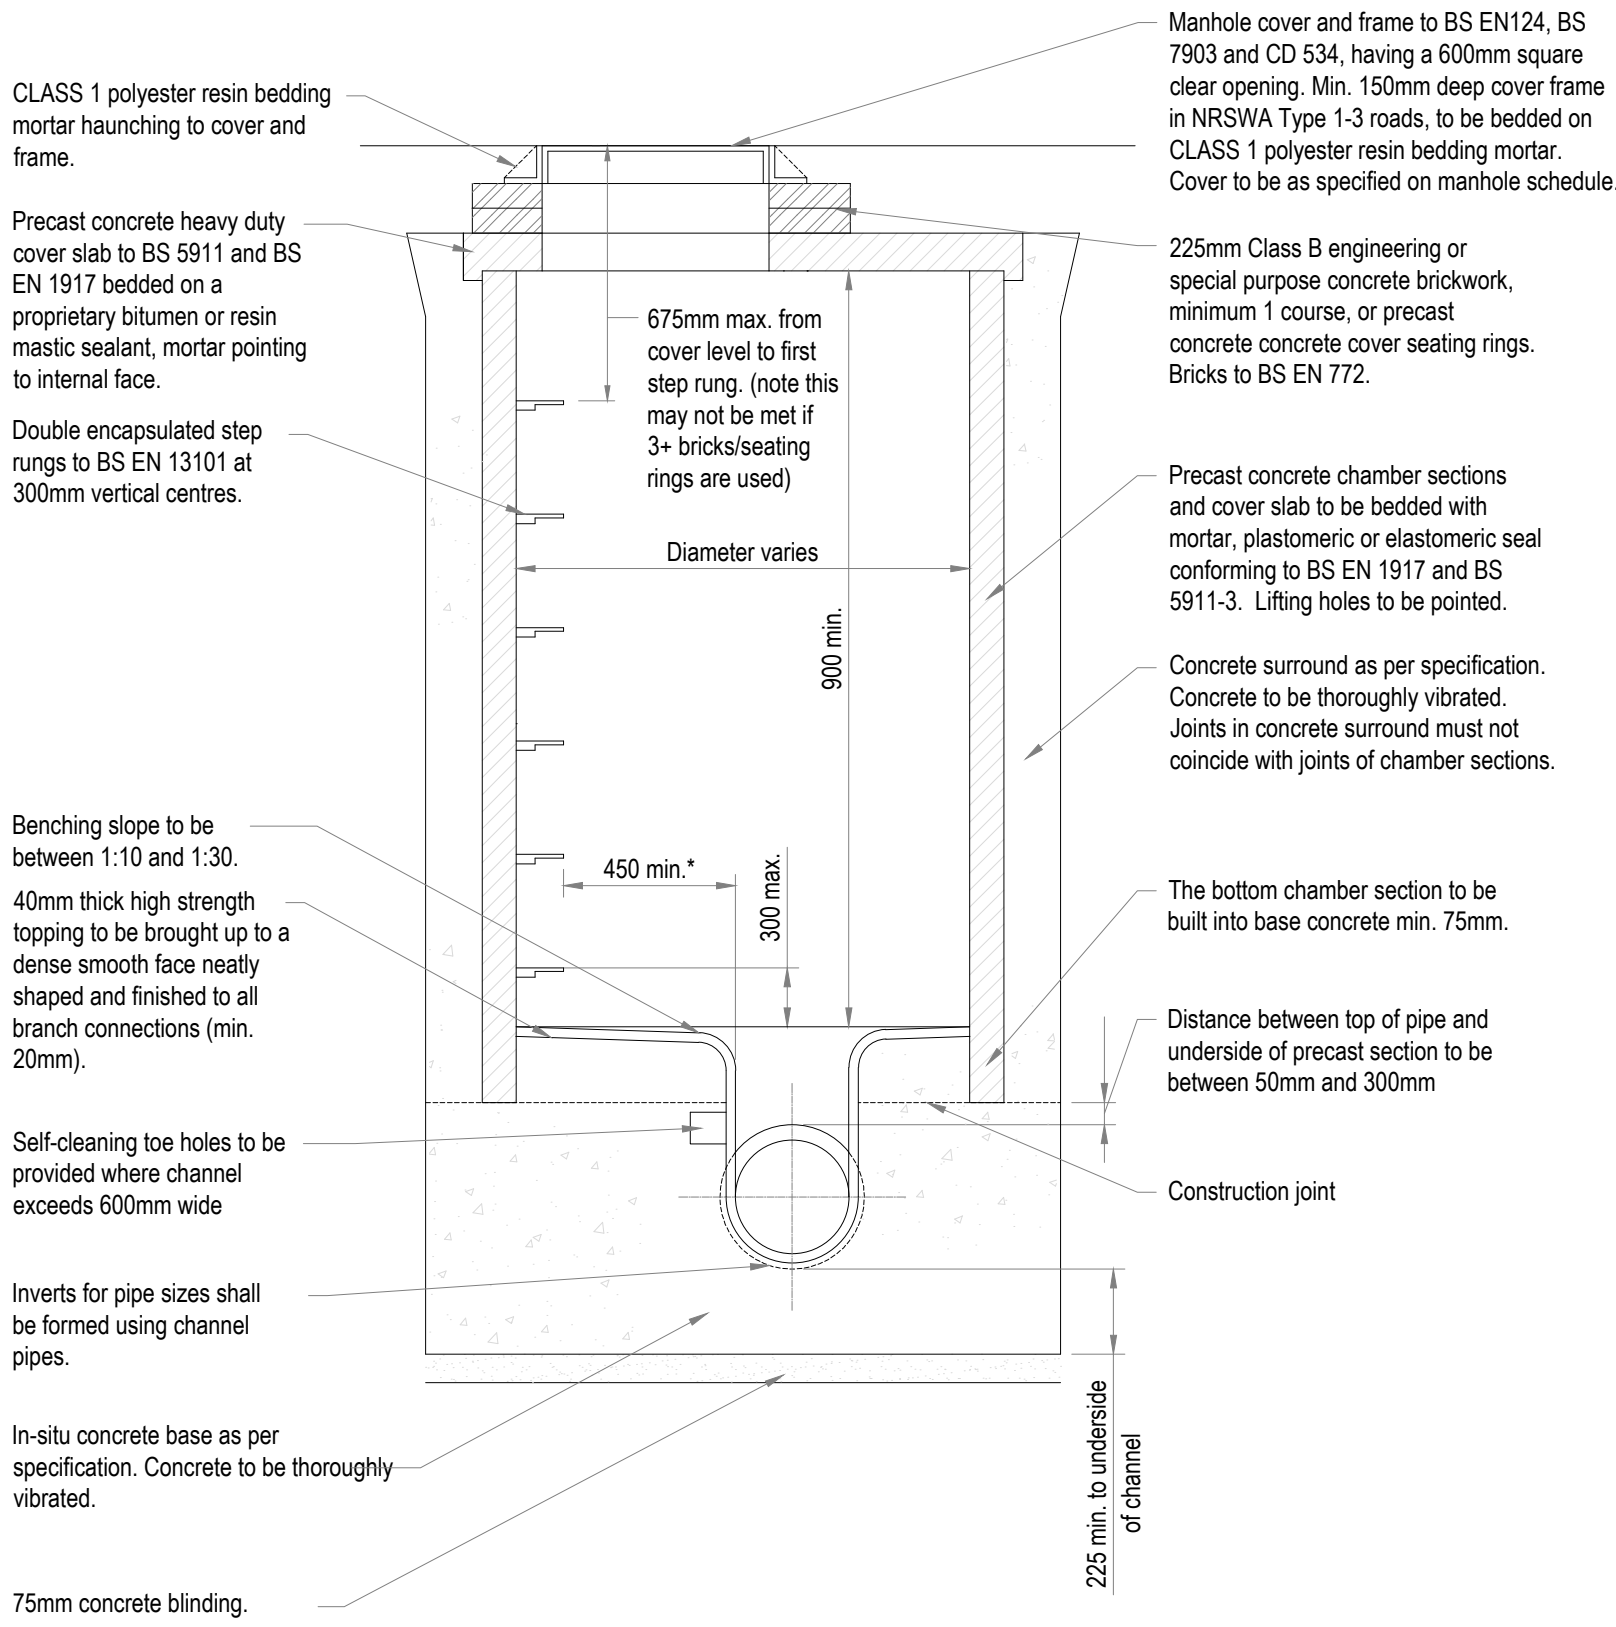


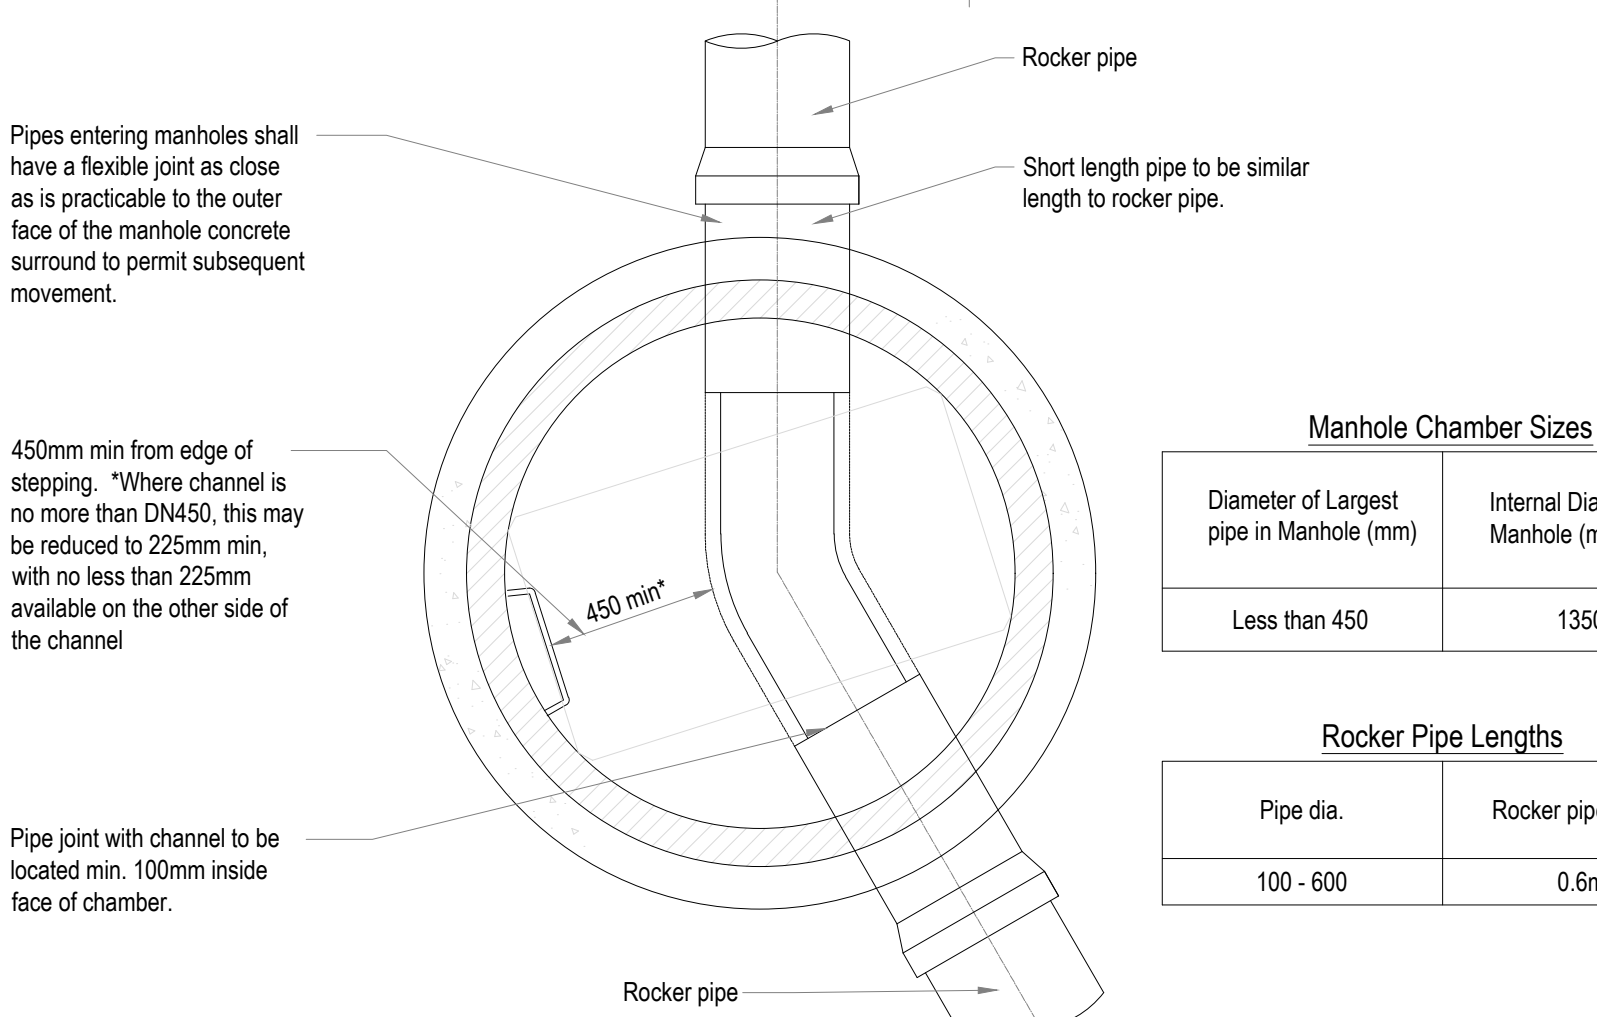

MANHOLE - TYPE B - RIGID MATERIAL WITH CONCRETE SURROUND

Depth to soffit = 1.5 - 3.0m


Scale 1:20

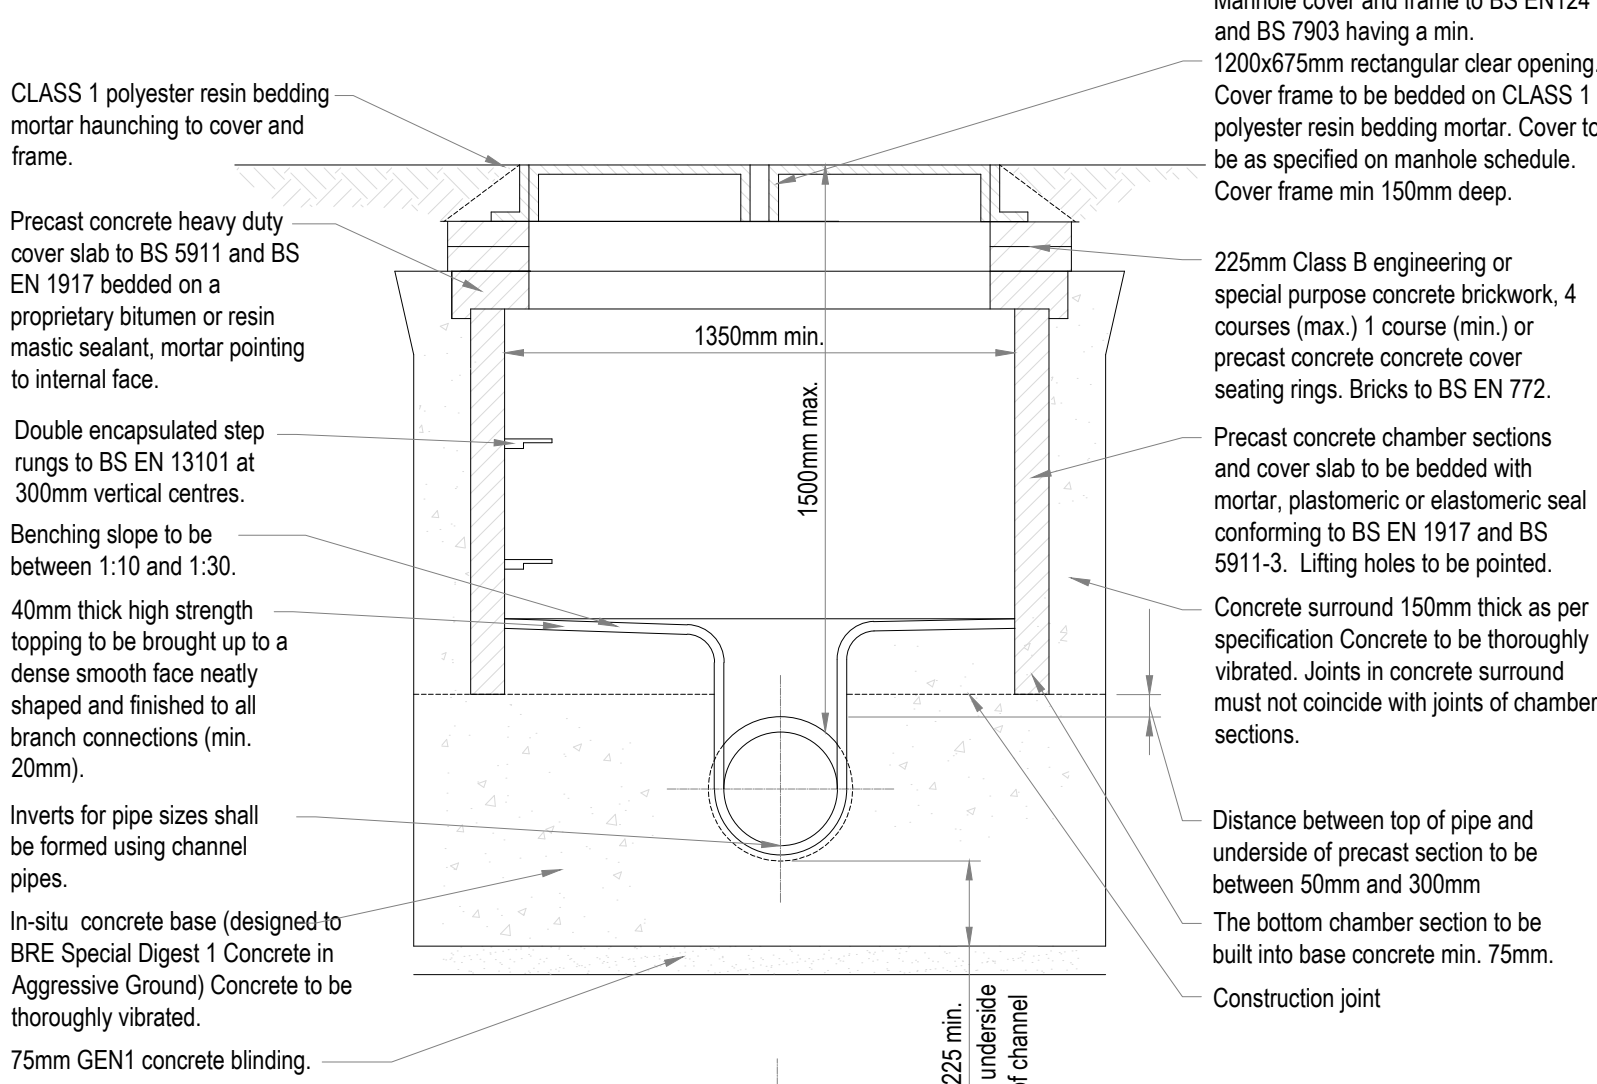

MANHOLE - TYPE C - RIGID MATERIAL WITH CONCRETE SURROUND


Depth to soffit of pipe less than 1.5m

Scale 1:20

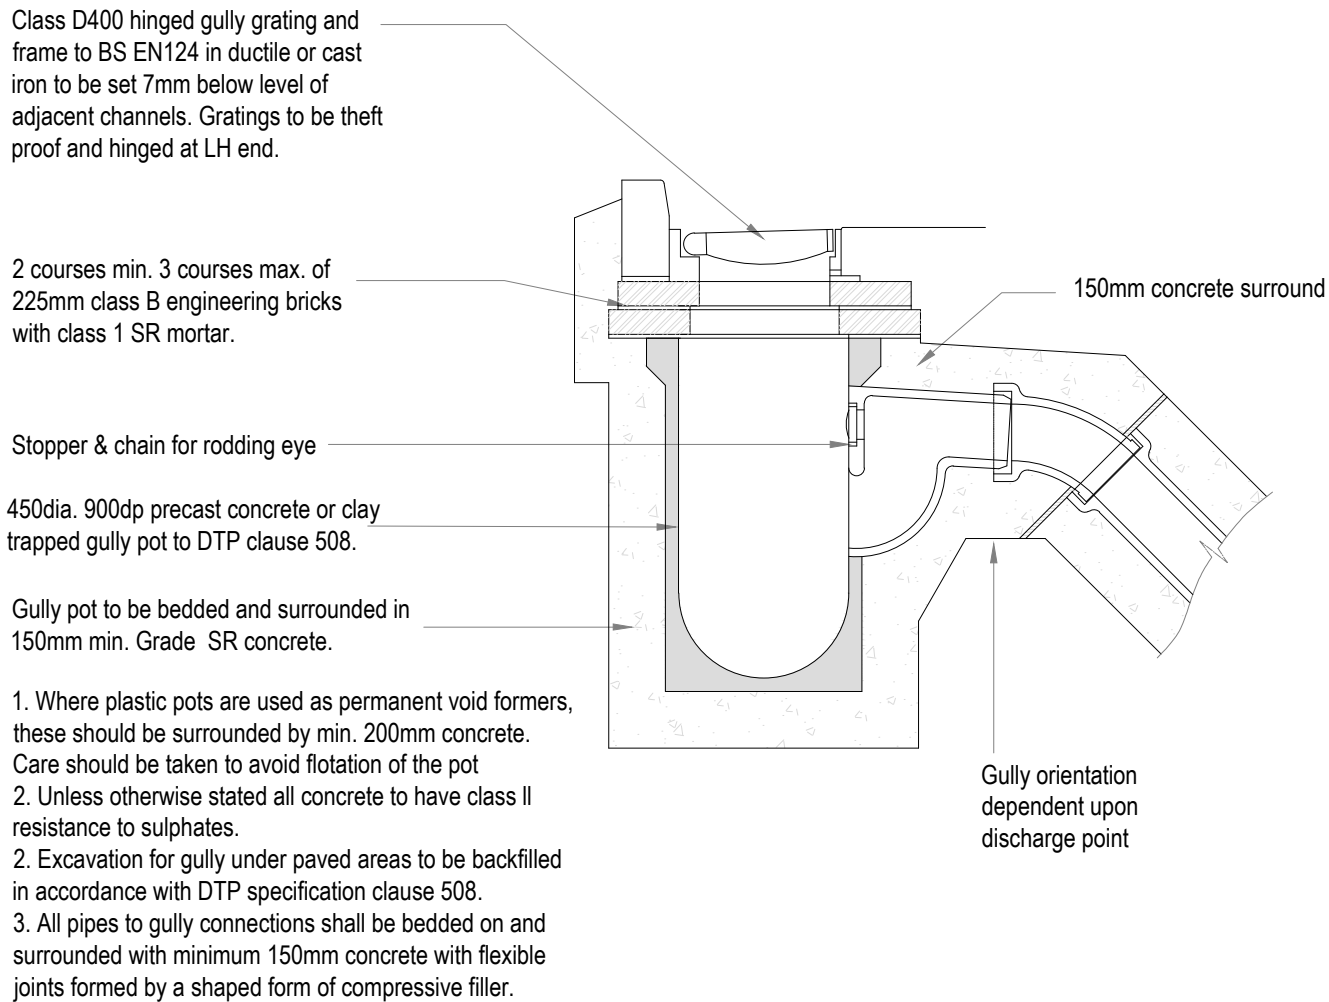



TRAPPED ROAD GULLY

Scale: 1:20

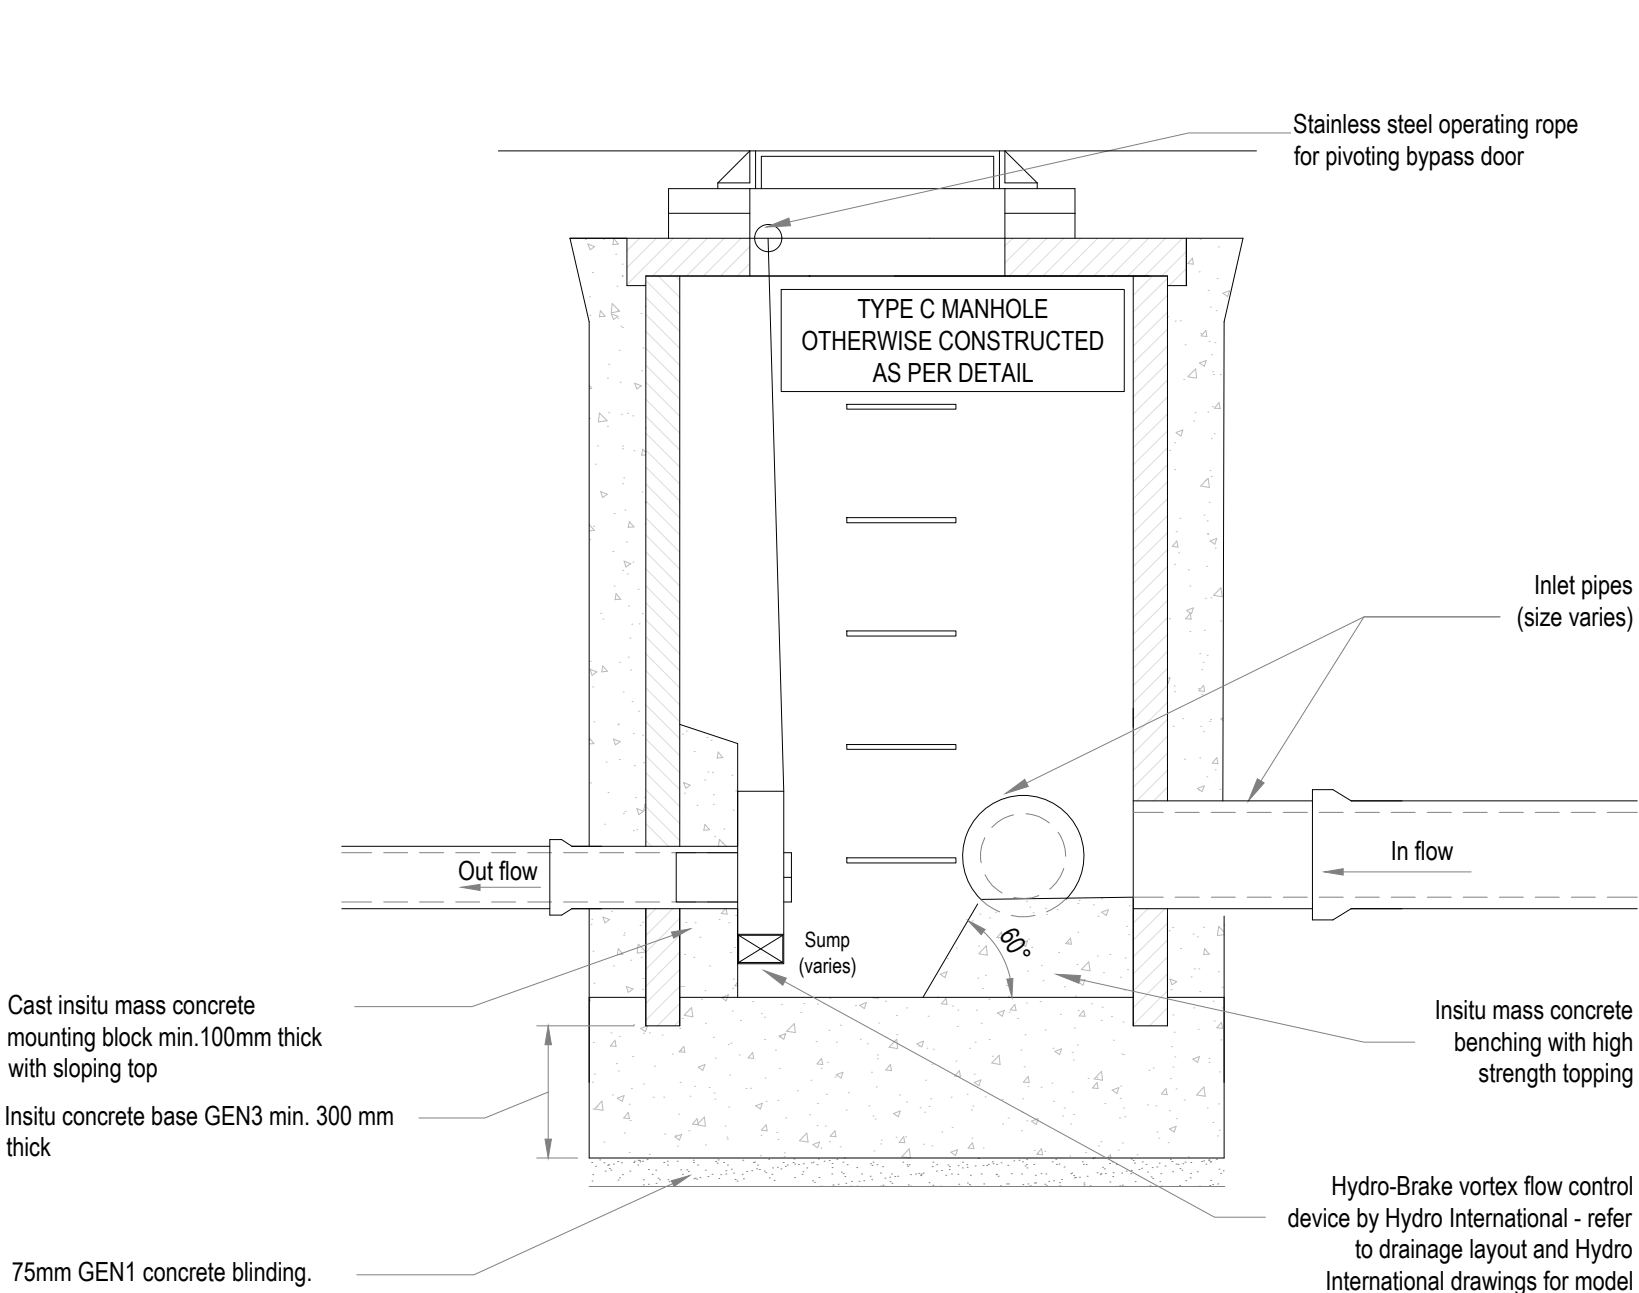

TYPICAL FLOW CONTROL CHAMBER DETAIL

Scale: 1:20

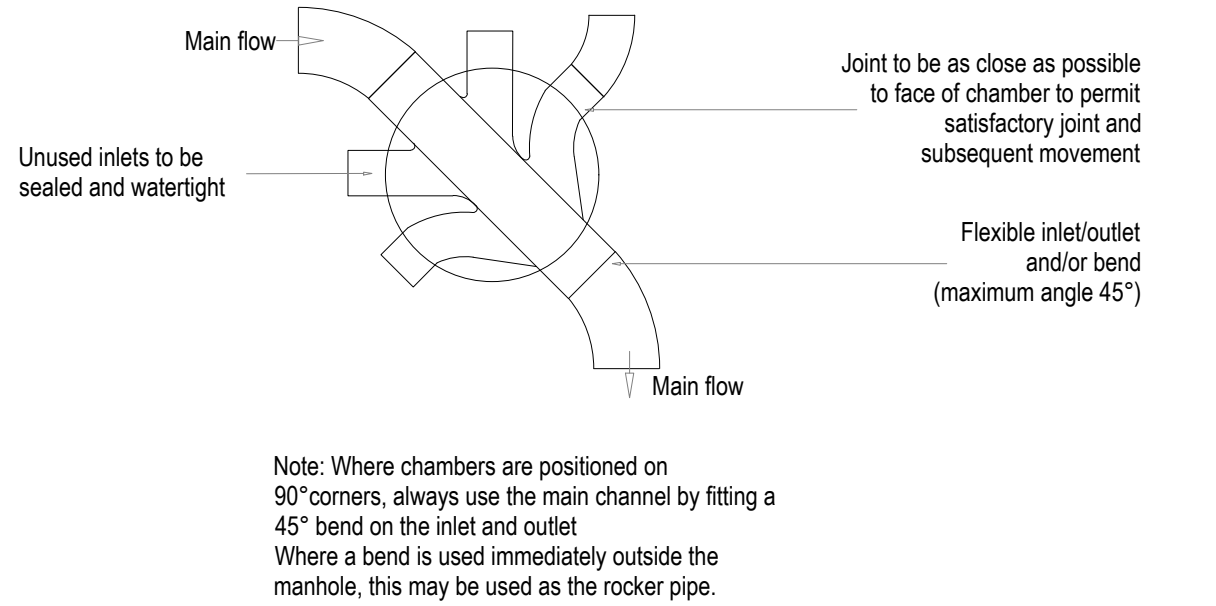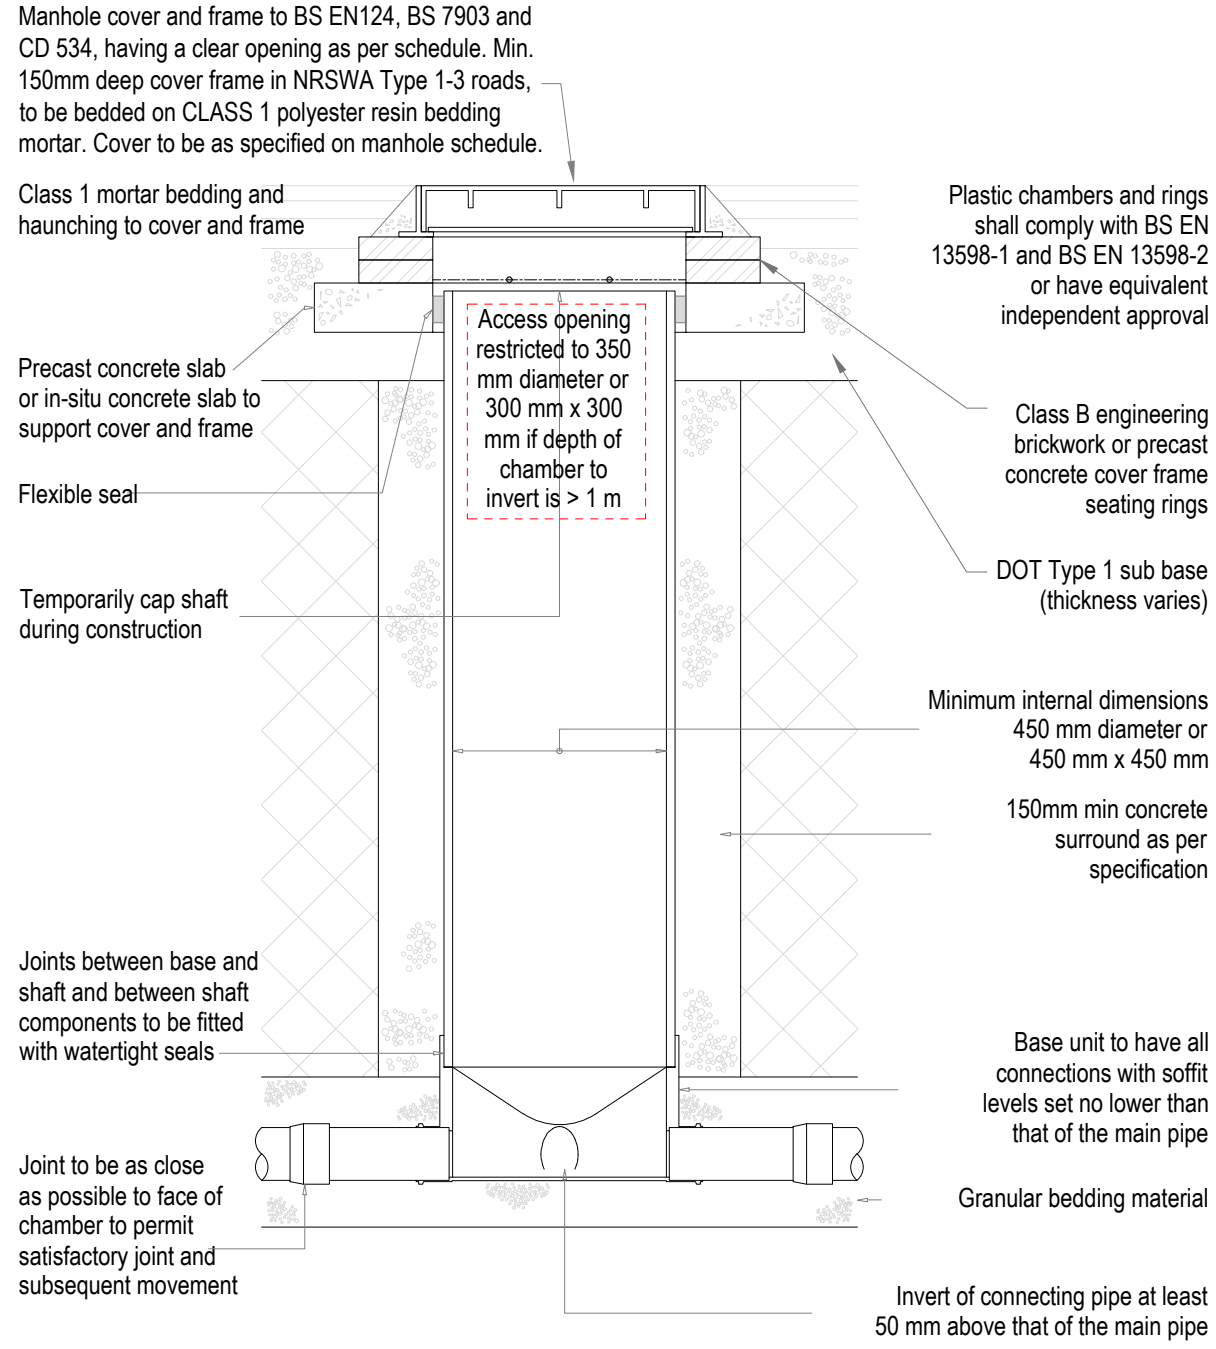

TYPICAL INSPECTION CHAMBER DETAIL - TYPE D PPIC (CIRCULAR)

Depth to soffit = 2.0m max.

Scale 1:20

GENERAL NOTES

DRAWINGS AND SPECIFICATIONS: This drawing is to be read in conjunction with all relevant Architects, Engineers and Specialists drawings together with the specification.

BUILDING REGULATIONS AND WARRANTY PROVIDER APPROVALS: Please note that it is the responsibility of the Client/Main Contractor to ensure that Building Regulations and warranty provider (e.g. NHBC) approval of all design and construction details is achieved prior to construction on site.

See drawing 75-E1624-CDY-XX-XX-D-C-0050 for drawing notes.

C D M : SIGNIFICANT HAZARDS	
THE FOLLOWING HEALTH AND SAFETY HAZARDS ARE IDENTIFIED BY THE DESIGNER AS ABNORMAL IN PURSUANCE OF THE CURRENT CONSTRUCTION DESIGN AND MANAGEMENT REGULATIONS.	
RISKS DURING CONSTRUCTION: See drawing 75-E1624-CDY-XX-XX-D-C-0050	
OPERATION / MAINTENANCE RISKS: See drawing 75-E1624-CDY-XX-XX-D-C-0050	
RISKS DURING DEMOLITION/DECOMMISSIONING/DISMANTLING/ALTERATIONS: See drawing 75-E1624-CDY-XX-XX-D-C-0050	
IT IS ASSUMED THAT ALL WORKS WILL BE CARRIED OUT BY COMPETENT & ADEQUATELY RESOURCED CONTRACTOR(S) TO SAFE SYSTEMS OF WORK.	
THIS DRAWING IS THE COPYRIGHT OF CRADDYS LTD AND MUST NOT BE COPIED, REPRODUCED OR SUBMITTED TO OTHER PARTIES WITHOUT THEIR PERMISSION.	

Client	ALDI - Aldi Stores Ltd.
Project Title	ALDI STORE
Project Address	GAZELLE CLOSE WINNERSH, WOKINGHAM

Drawing Title						
PROPOSED DRAINAGE DETAILS SHEET 1						
Job No.		Originator	Functional	Spatial	Type	Role
75-E1624		CDY	XX	XX	D	C
Drawing No.				Suitability	Revision	
0060				A4	C01	
Drawn	Checked	Date	Scale		Sqn	
AJP	RJH	12.01.2026	AS SHOWN		A1	

Approved	Craddys Job#	IF YOU HAVE A QUERY CALL US SCALING FROM THIS DRAWING OR OBTAINING DIMENSIONS ELECTRONICALLY MAY NOT PROVIDE ACCURATE INFORMATION & SHOULD BE AVOIDED. WORK ONLY FROM FIGURED DIMENSIONS.
RAG	12245	