




REV	DATE	DESCRIPTION	DRW	CHK
C01	12.01.2025	First Issue	AJP	RJH

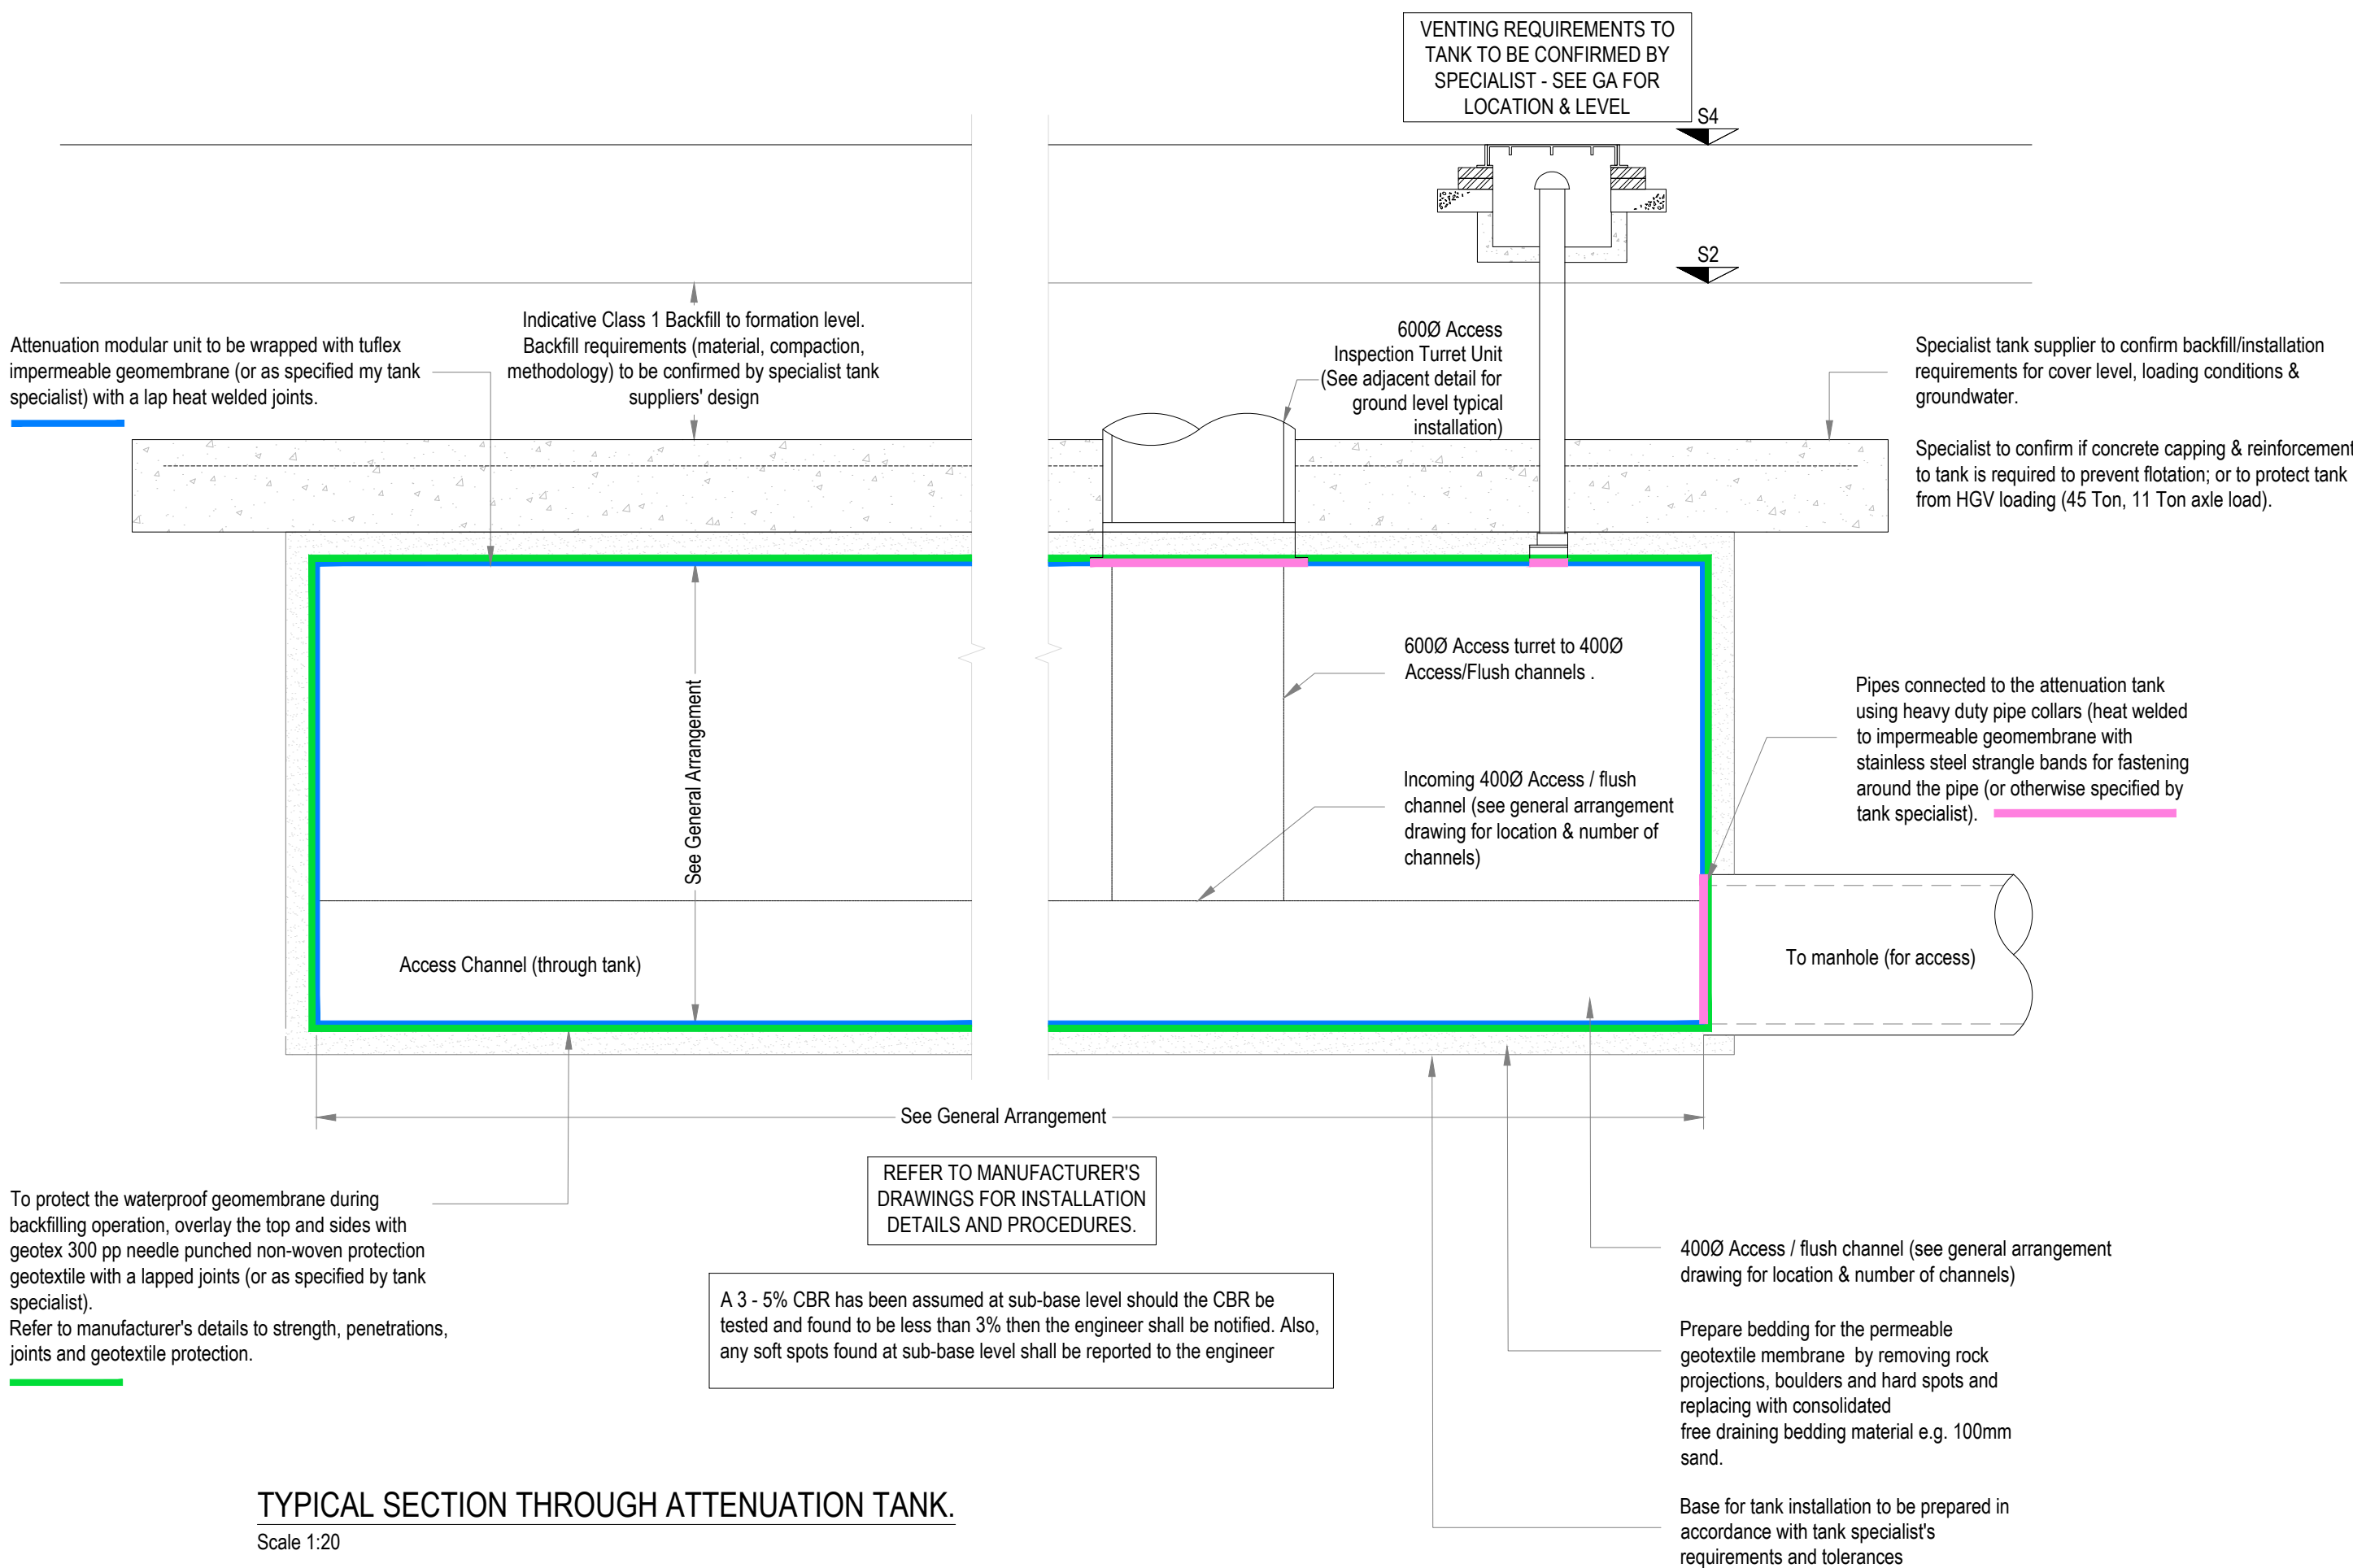


TYPICAL SECTION THROUGH ATTENUATION TANK.
Scale 1:20

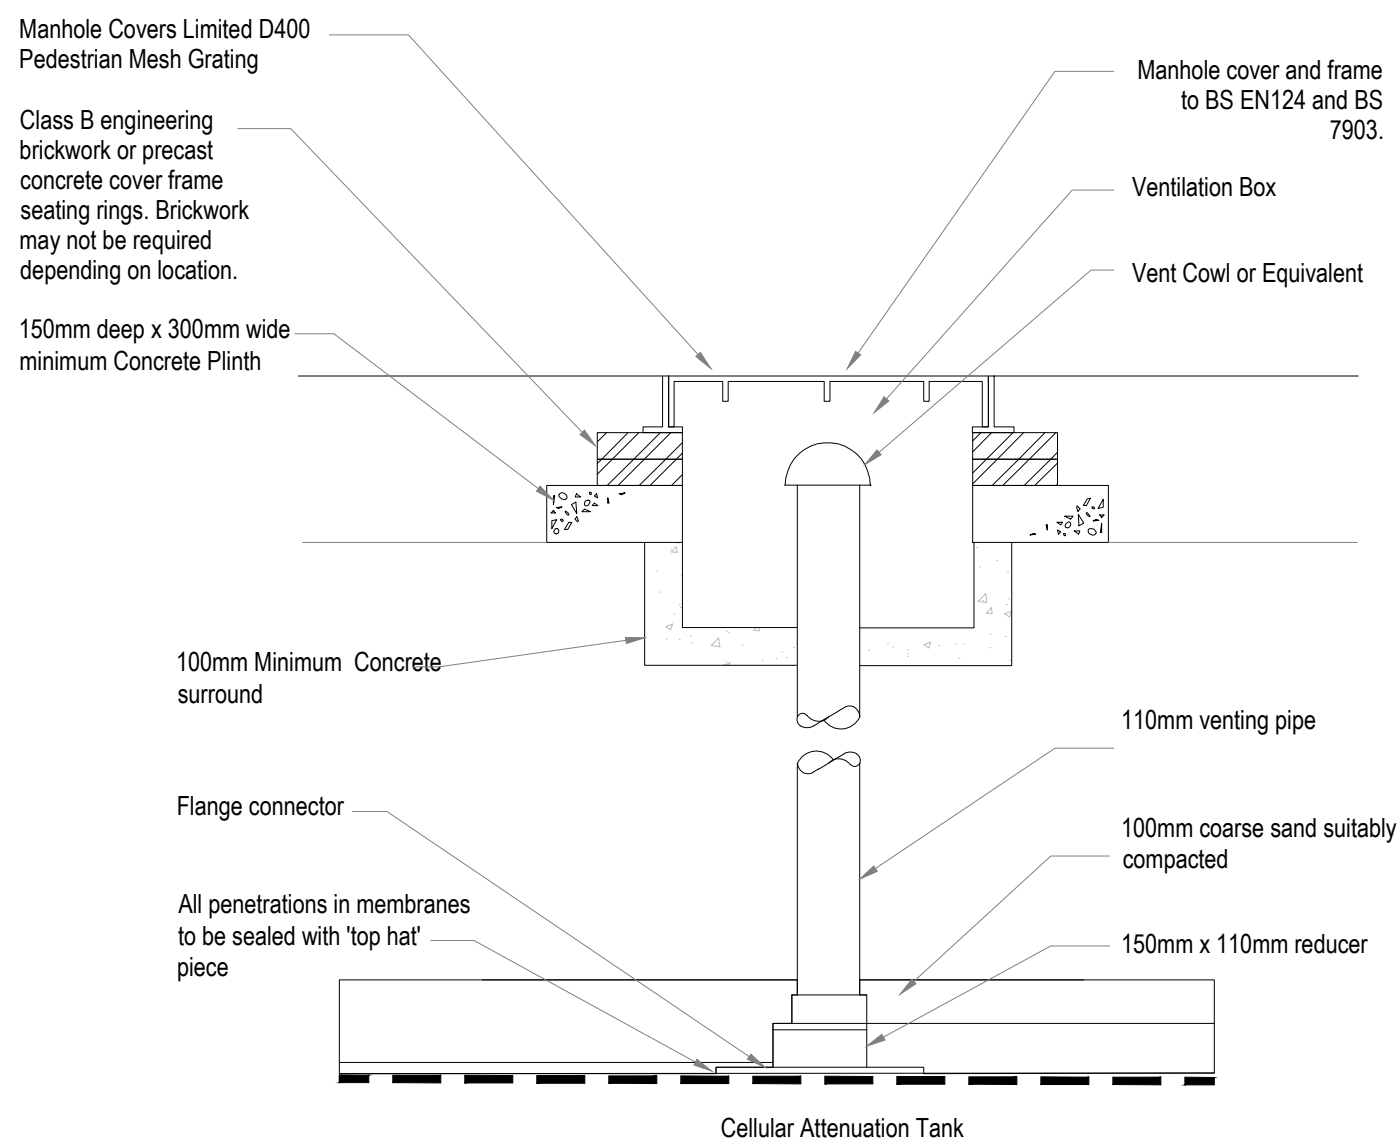


ATTENUATION VENT PIPE SURFACE DETAIL
Not To Scale

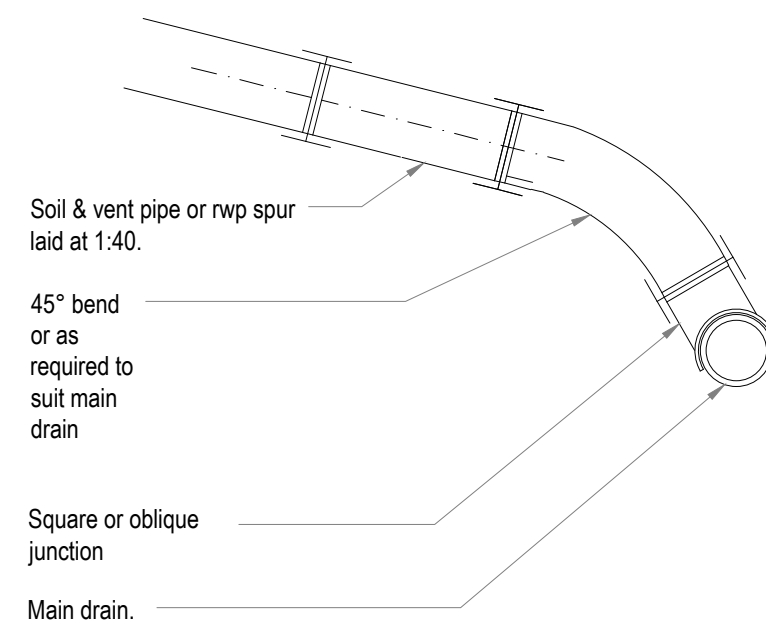

TYPICAL JUNCTION CONNECTION DETAIL
Scale 1:20

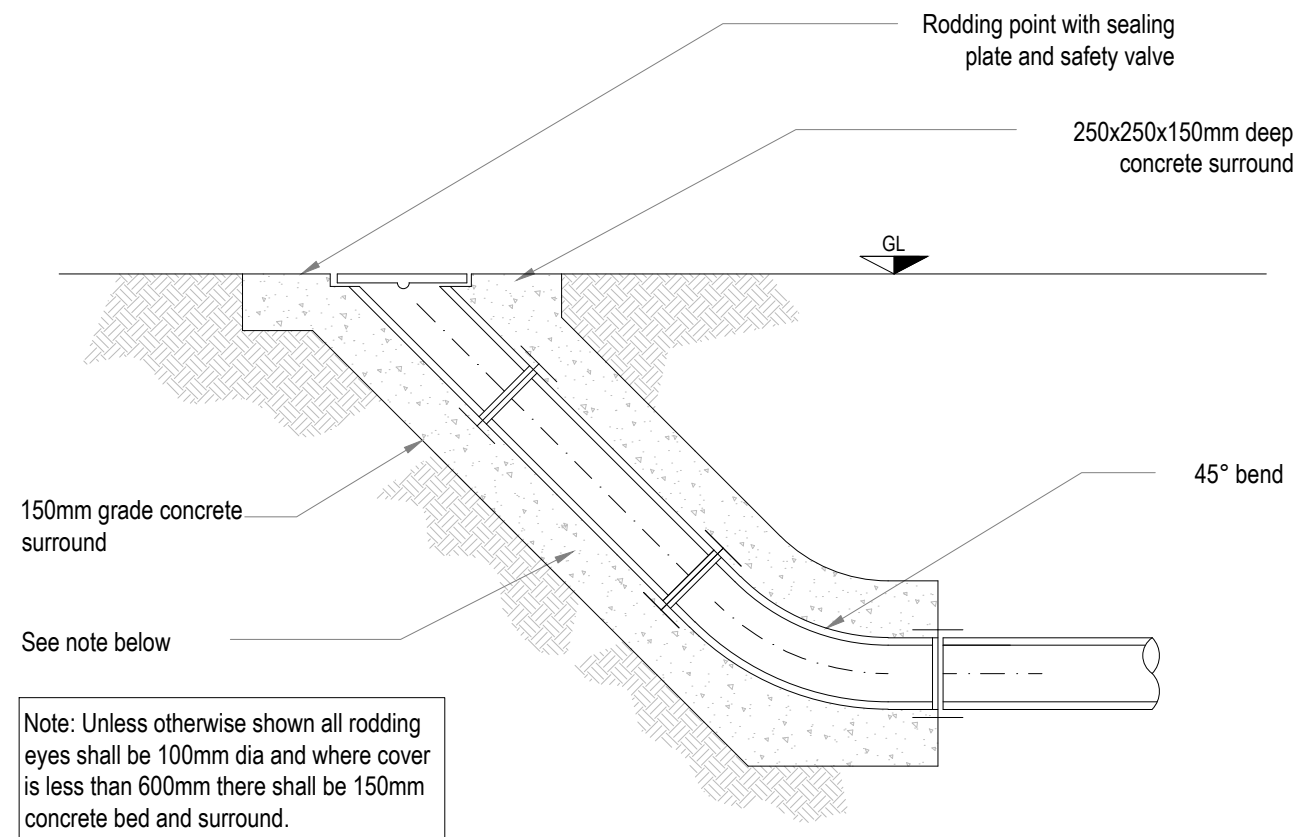

TYPICAL RODDING EYE DETAIL
Scale 1:20

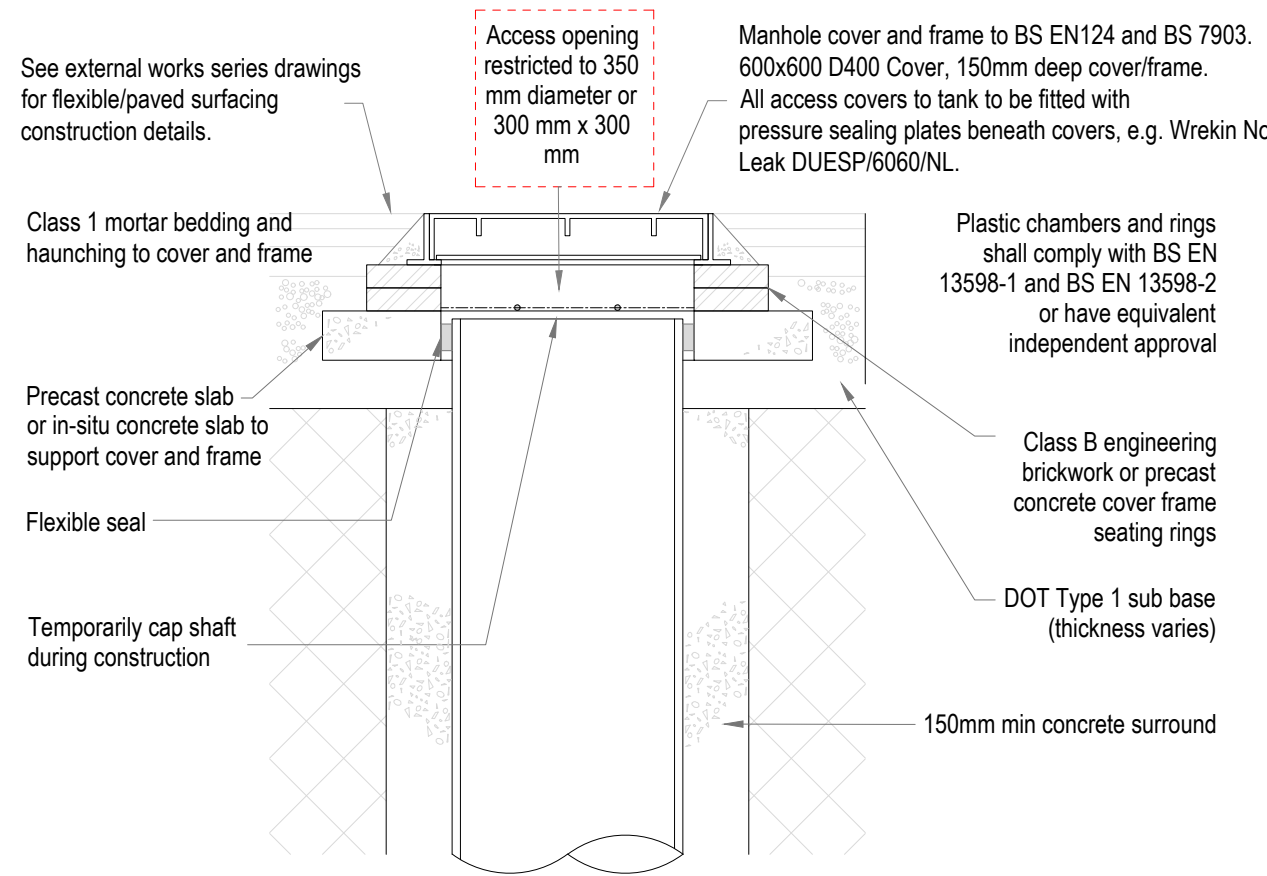

GROUND LEVEL ACCESS TURRET TYPICAL INSTALLATION
Scale 1:20

GENERAL NOTES

DRAWINGS AND SPECIFICATIONS: This drawing is to be read in conjunction with all relevant Architects, Engineers and Specialists drawings together with the specification.

BUILDING REGULATIONS AND WARRANTY PROVIDER APPROVALS: Please note that it is the responsibility of the Client/Main Contractor to ensure that Building Regulations and warranty provider (e.g. NHBC) approval of all design and construction details is achieved prior to construction on site.

See drawing 75-E1624-CDY-XX-XX-D-C-0050 for drawing notes.

C D M : SIGNIFICANT HAZARDS
THE FOLLOWING HEALTH AND SAFETY HAZARDS ARE IDENTIFIED BY THE DESIGNER AS ABNORMAL IN PURSUANCE OF THE CURRENT CONSTRUCTION DESIGN AND MANAGEMENT REGULATIONS.
RISKS DURING CONSTRUCTION: See drawing 75-E1624-CDY-XX-XX-D-C-0050
OPERATION / MAINTENANCE RISKS: See drawing 75-E1624-CDY-XX-XX-D-C-0050
RISKS DURING DEMOLITION/DECOMMISSIONING/DISMANTLING/ALTERATIONS: See drawing 75-E1624-CDY-XX-XX-D-C-0050
IT IS ASSUMED THAT ALL WORKS WILL BE CARRIED OUT BY COMPETENT & ADEQUATELY RESOURCED CONTRACTOR(S) TO SAFE SYSTEMS OF WORK.
THIS DRAWING IS THE COPYRIGHT OF CRADDY PITCHERS LTD AND MUST NOT BE COPIED, REPRODUCED OR SUBMITTED TO OTHER PARTIES WITHOUT THEIR PERMISSION.

Client	ALDI - Aldi Stores Ltd.	
Project Title	ALDI STORE	
Project Address	GAZELLE CLOSE WINNERSH, WOKINGHAM	
Drawing Title	PROPOSED DRAINAGE DETAILS SHEET 4	
Job No.	75-E1624 CDY	Functional XX, Spatial XX, Type D, Role C
Drawing No.	0063	Suitability A4, Revision C01
Drawn	AJP	Checked RJH, Date 12.01.2026, Scale AS SHOWN, Size A1
Approved	RAG	Craddys Job# 12245
IF YOU HAVE A QUERY CALL US SCALING FROM THIS DRAWING OR OBTAINING DIMENSIONS ELECTRONICALLY MAY NOT PROVIDE ACCURATE INFORMATION & SHOULD BE AVOIDED. WORK ONLY FROM FIGURED DIMENSIONS.		
CRADDYS CIVIL & STRUCTURAL ENGINEERING DESIGN CONSULTANCY www.craddys.co.uk		