

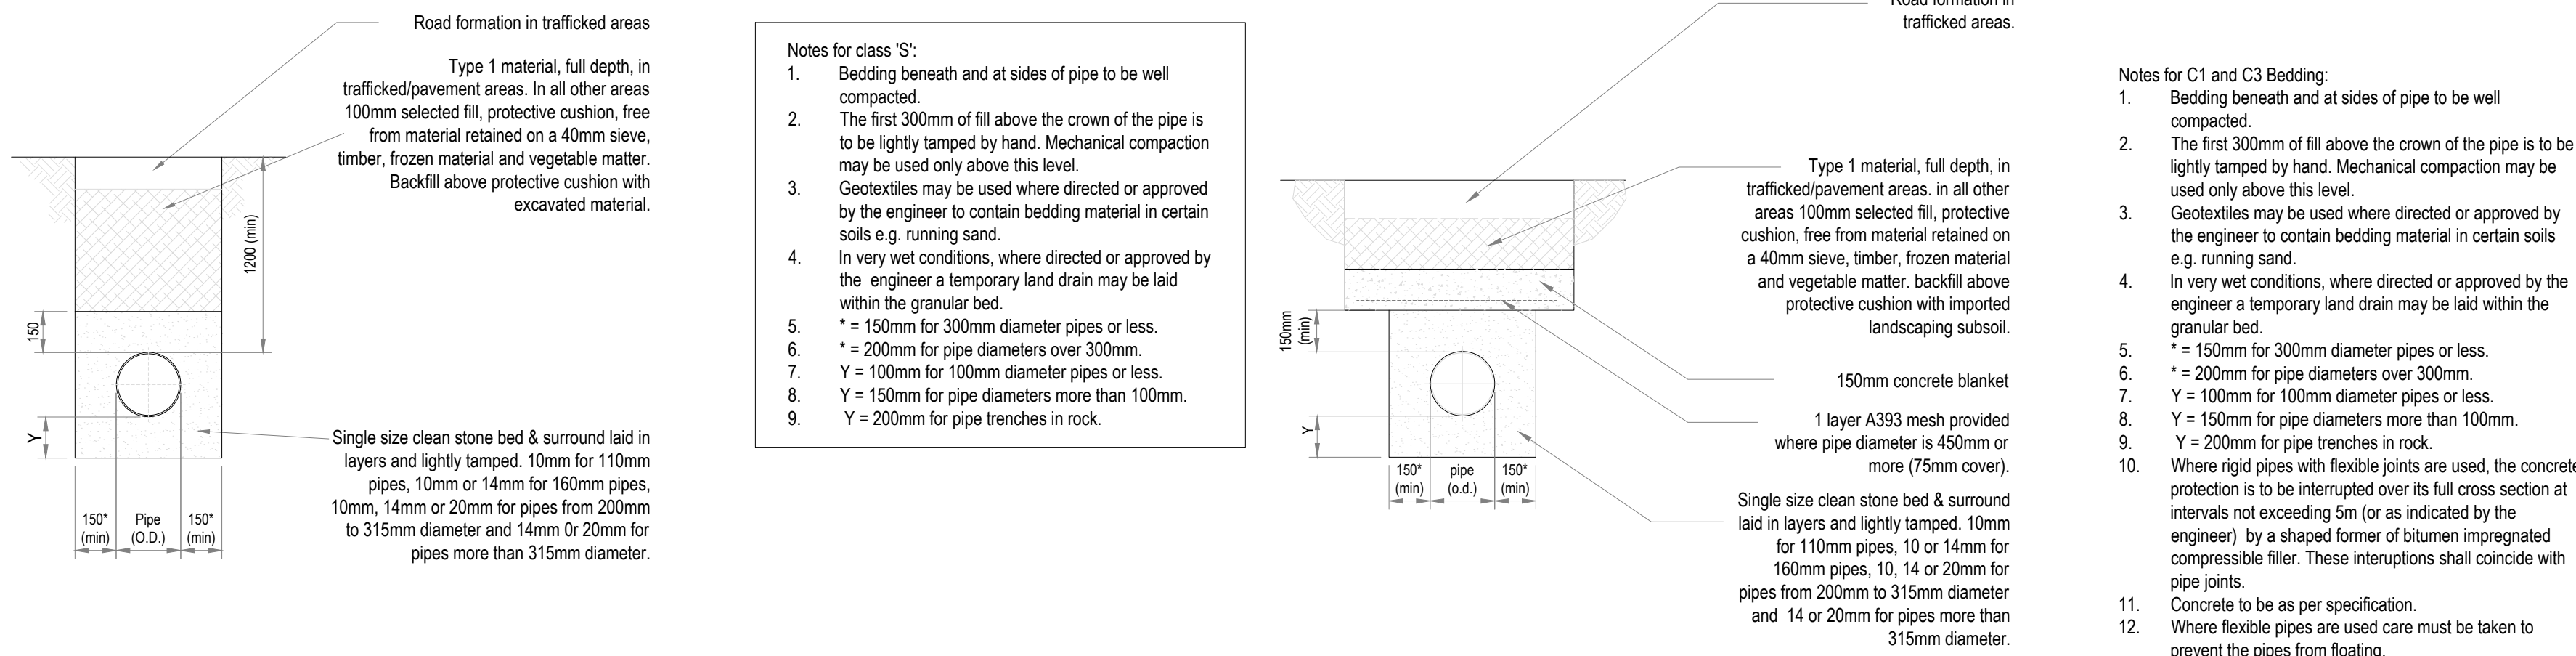


REV	DATE	DESCRIPTION	DRW	CHK
C01	12.01.2025	First Issue	AJP	RJH

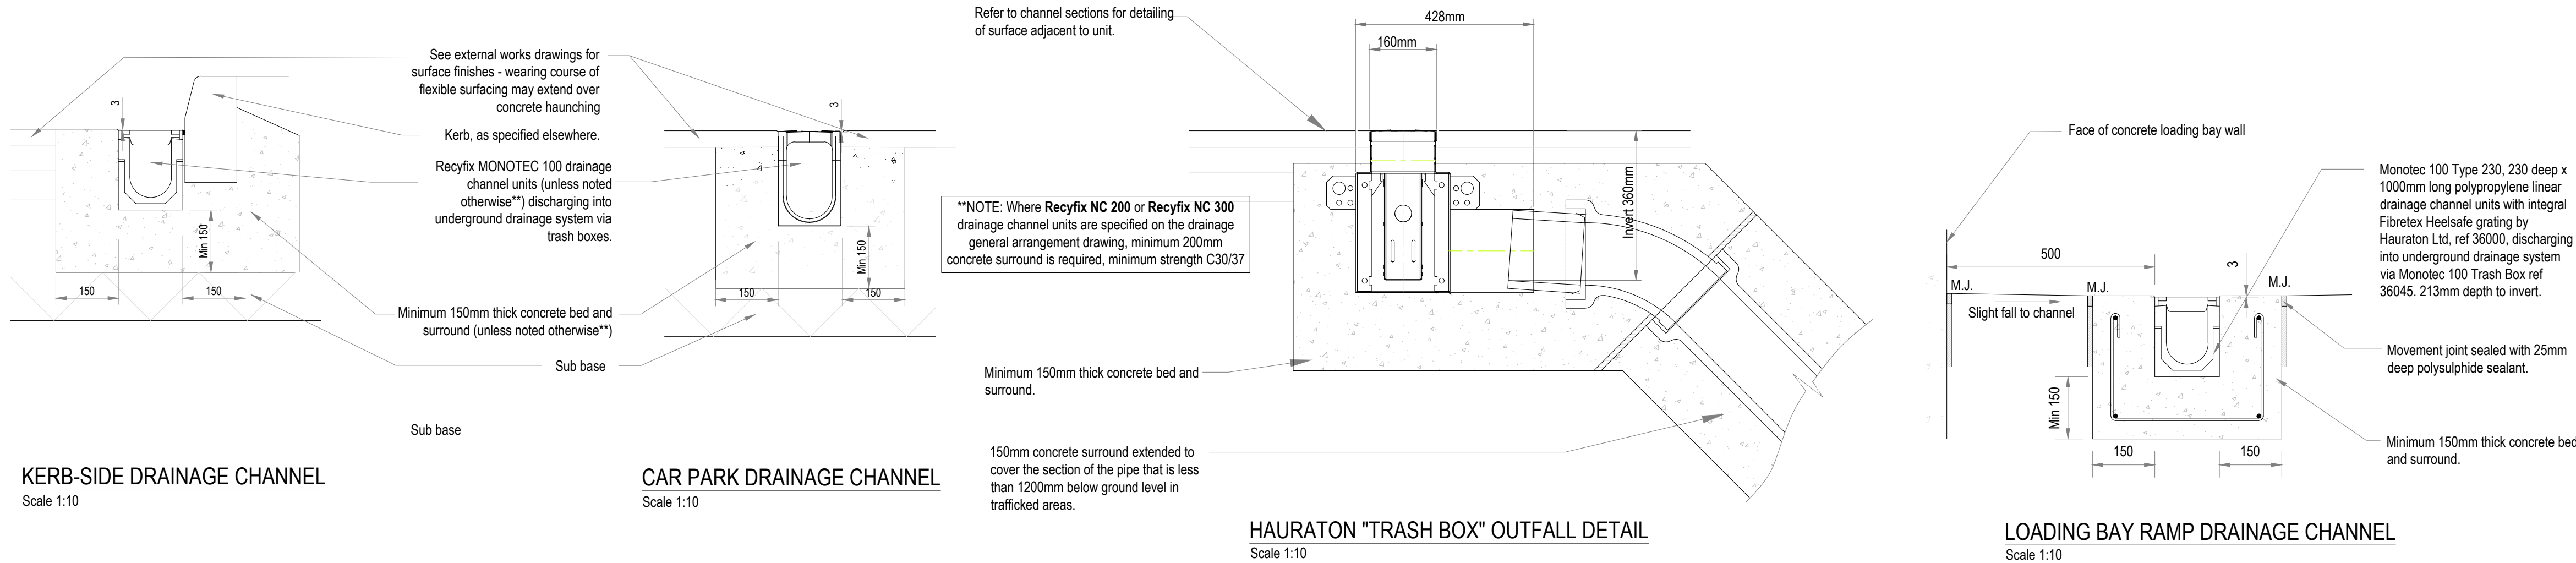

CLASS S BEDDING FOR DRAINS (WHERE COVER TO SOFFIT IS MORE THAN 1200mm IN TRAFFICKED AREAS OR 600mm ELSEWHERE)

Scale 1:20

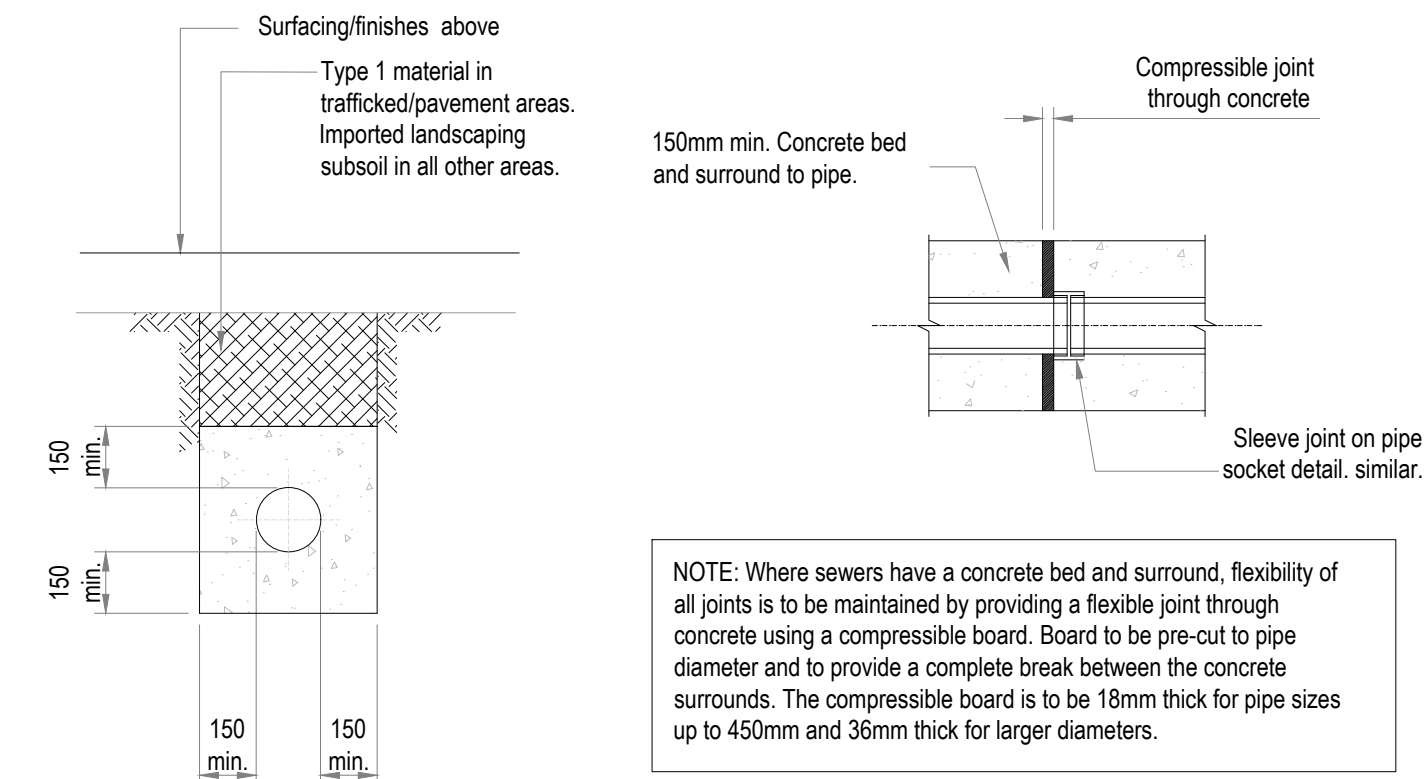


CLASS Z BEDDING WHERE PIPE CLEARANCE BETWEEN PIPES IS LESS THAN 300mm

Scale 1:20

CLASS C3 CONCRETE SLAB PROTECTION BEDDING FOR PROTECTION TO FLEXIBLE PIPES WITHIN TRAFFICKED AREAS (WHERE COVER TO SOFFIT IS LESS THAN 1200mm IN TRAFFICKED AREAS)

Scale 1:20

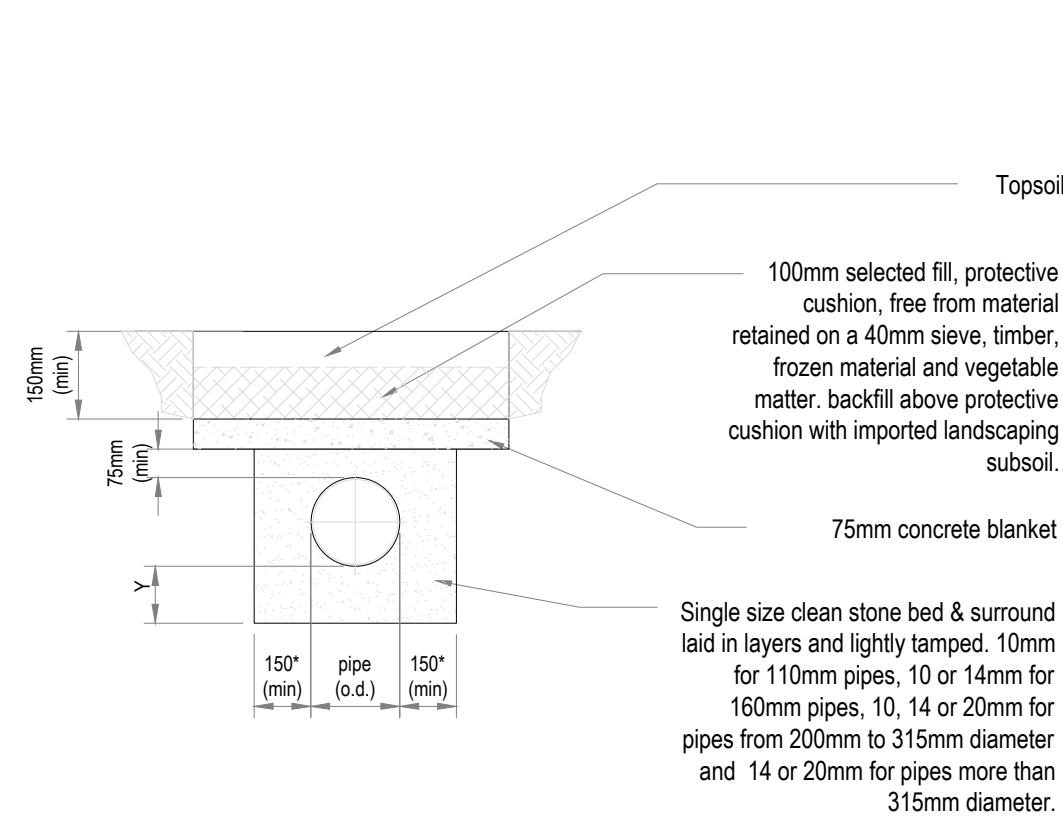

CLASS C1 CONCRETE SLAB PROTECTION BEDDING FOR PROTECTION TO FLEXIBLE PIPES WITHIN SOFT LANDSCAPED AREAS (WHERE COVER TO SOFFIT IS LESS THAN 1200mm IN SOFT LANDSCAPED AREAS)

Scale 1:20

GENERAL NOTES

DRAWINGS AND SPECIFICATIONS: This drawing is to be read in conjunction with all relevant Architects, Engineers and Specialists drawings together with the specification.

BUILDING REGULATIONS AND WARRANTY PROVIDER APPROVALS: Please note that it is the responsibility of the Client/Main Contractor to ensure that Building Regulations and warranty provider (e.g. NHBC) approval of all design and construction details is achieved prior to construction on site.

See drawing 75-E1624-CDY-XX-XX-D-C-0050 for drawing notes.

C D M : SIGNIFICANT HAZARDS THE FOLLOWING HEALTH AND SAFETY HAZARDS ARE IDENTIFIED BY THE DESIGNER AS ABNORMAL IN PURSUANCE OF THE CURRENT CONSTRUCTION DESIGN AND MANAGEMENT REGULATIONS.
RISKS DURING CONSTRUCTION: See drawing 75-E1624-CDY-XX-XX-D-C-0050
OPERATION / MAINTENANCE RISKS: See drawing 75-E1624-CDY-XX-XX-D-C-0050
RISKS DURING DEMOLITION/DECOMMISSIONING/DISMANTLING/ALTERATIONS: See drawing 75-E1624-CDY-XX-XX-D-C-0050
IT IS ASSUMED THAT ALL WORKS WILL BE CARRIED OUT BY COMPETENT & ADEQUATELY RESOURCED CONTRACTOR(S) TO SAFE SYSTEMS OF WORK.
THIS DRAWING IS THE COPYRIGHT OF CRADDYS LTD AND MUST NOT BE COPIED, REPRODUCED OR SUBMITTED TO OTHER PARTIES WITHOUT THEIR PERMISSION.

Client	ALDI - Aldi Stores Ltd.
Project Title	ALDI STORE
Project Address	GAZELLE CLOSE WINNERSH, WOKINGHAM



Drawing Title					
PROPOSED DRAINAGE DETAILS SHEET 2					
Job No.	Originator	Functional	Spatial	Type	Role
75-E1624	CDY	XX	XX	D	C
Drawing No.			Suitability	Revision	
0061			A4	C01	
Drawn	Checked	Date	Scale	Size	
AJP	RJH	12.01.2026	AS SHOWN	A1	

Approved	Craddys Job#	IF YOU HAVE A QUERY CALL US SCALING FROM THIS DRAWING OR OBTAINING DIMENSIONS ELECTRONICALLY MAY NOT PROVIDE ACCURATE INFORMATION & SHOULD BE AVOIDED. WORK ONLY FROM FIGURED DIMENSIONS.
RAG	12245	