


NOTE
ALL MATERIALS INTENDED TO BE USED ON
NEW EXTENSION ARE TO MATCH EXISTING.
THIS DRAWING HAS BEEN PREPARED WITHOUT
THE BENEFIT OF AN ACCURATE SITE SURVEY

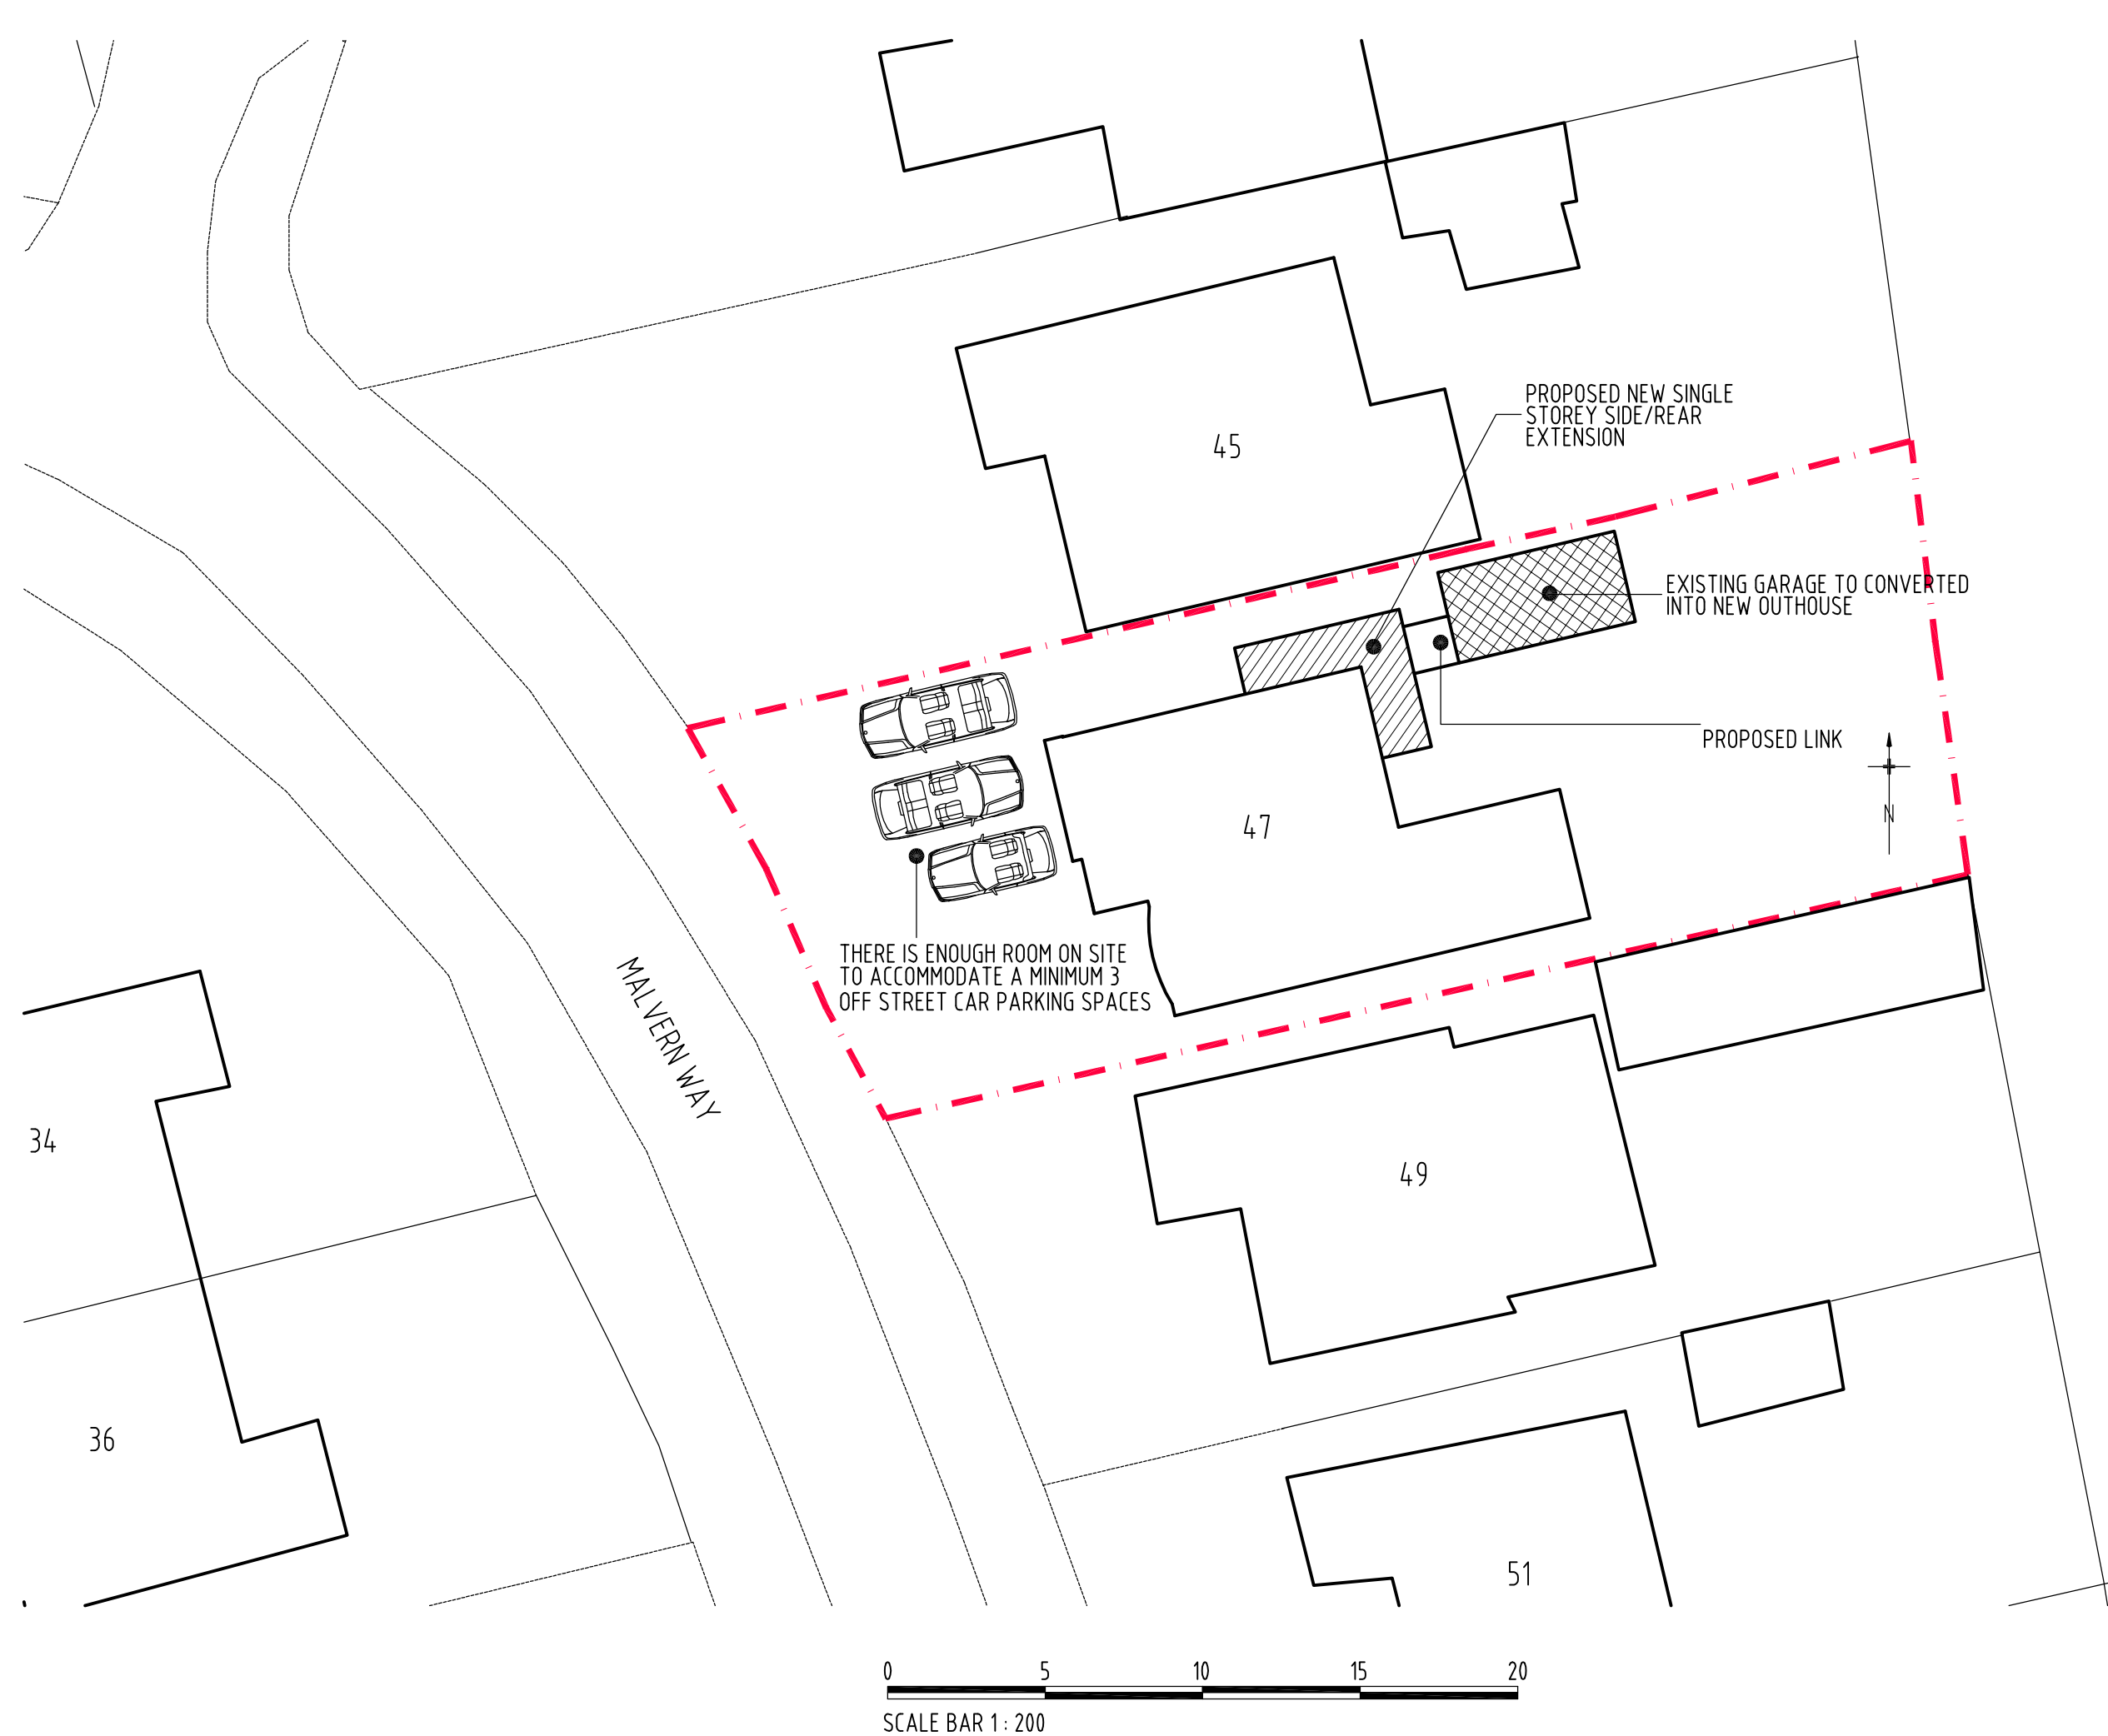

RICHARD FENN DESIGNS
11 HARRIER CLOSE, WOODLEY,
READING, BERKSHIRE. RG5 4PE.
Telephone READING (0118) 9691684
E-Mail : architect@ntlworld.com

PROPOSED SINGLE STOREY REAR/SIDE EXTENSION
AND GARAGE CONVERSION AT 47 MALVERN WAY,
TWYFORD for MR WING HING CHU

SITE / BLOCK PLAN

DATE	SCALE
MAY 6th 2025	1 : 200
DRAWING No.	REVISION

KC10