




SCALE BAR 1 : 50

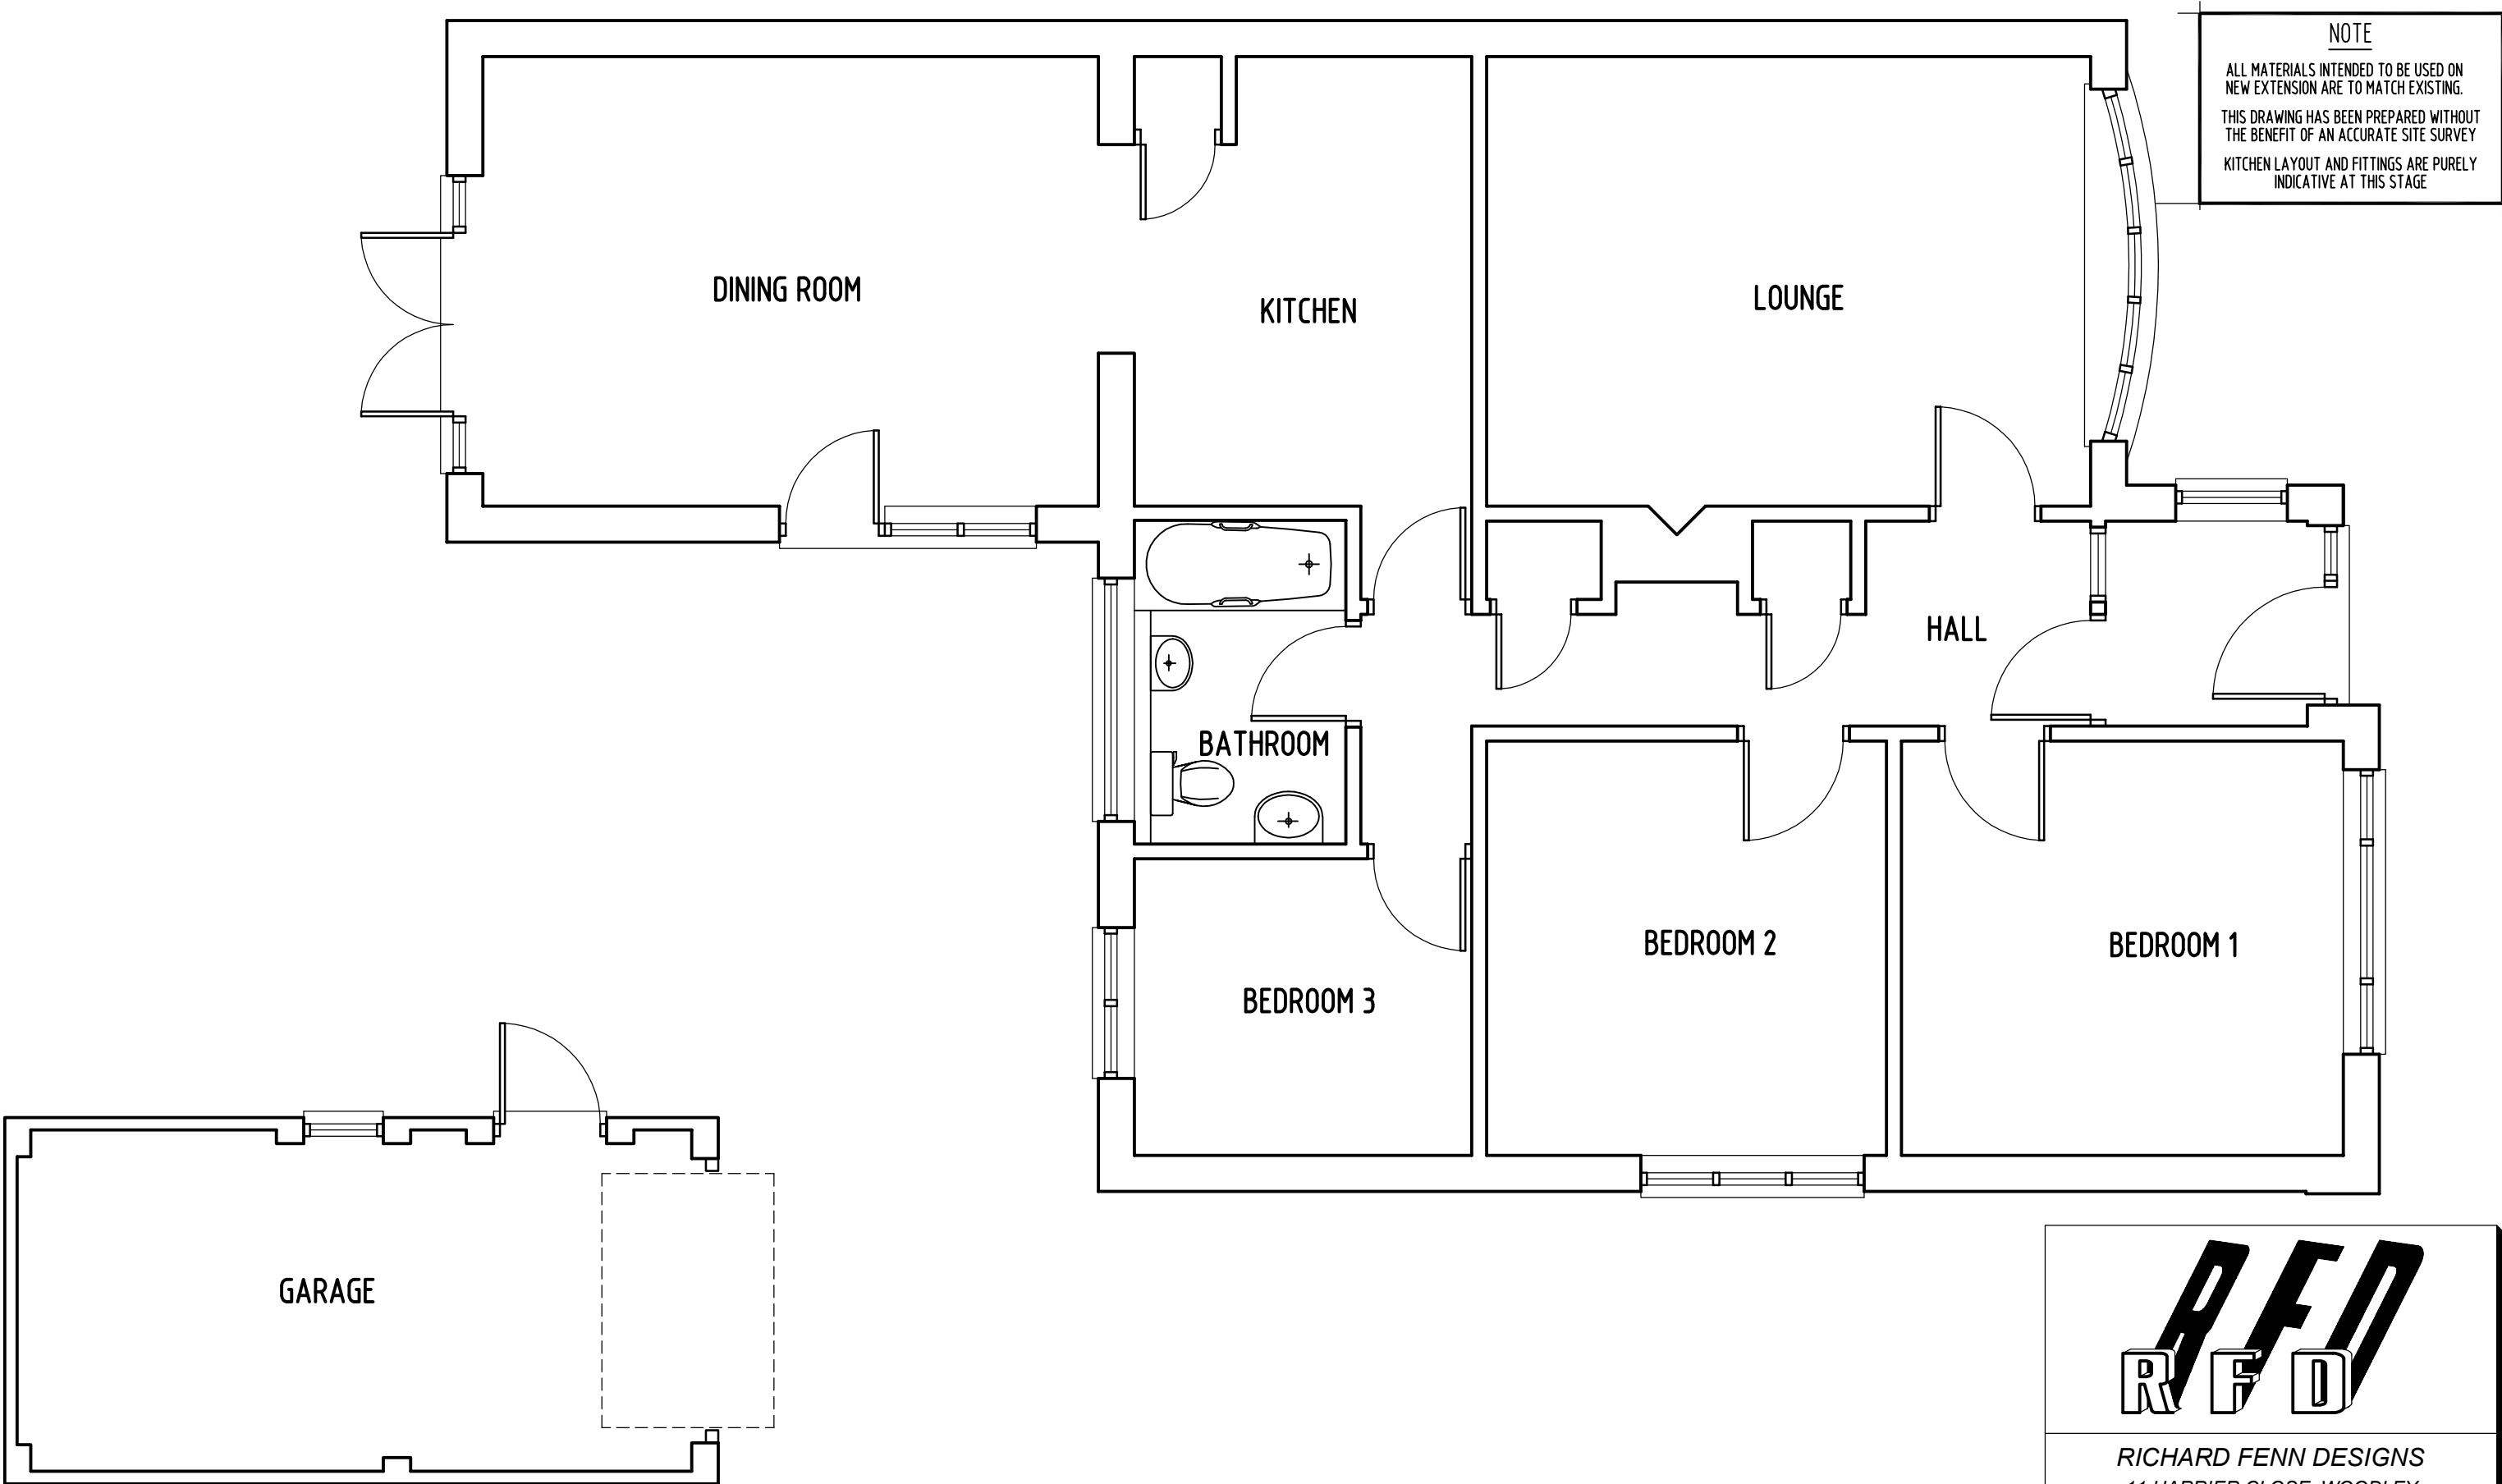

RICHARD FENN DESIGNS
11 HARRIER CLOSE, WOODLEY,
READING, BERKSHIRE. RG5 4PE.
Telephone READING (0118) 9691684
E-Mail : architect@ntlworld.com

PROPOSED SINGLE STOREY REAR/SIDE EXTENSION
AND GARAGE CONVERSION AT 47 MALVERN WAY,
TWYFORD for MR WING HING CHU

EXISTING GROUND FLOOR LAYOUT

DATE	SCALE
APRIL 9th 2025	1 : 50
DRAWING No.	REVISION

KC11