
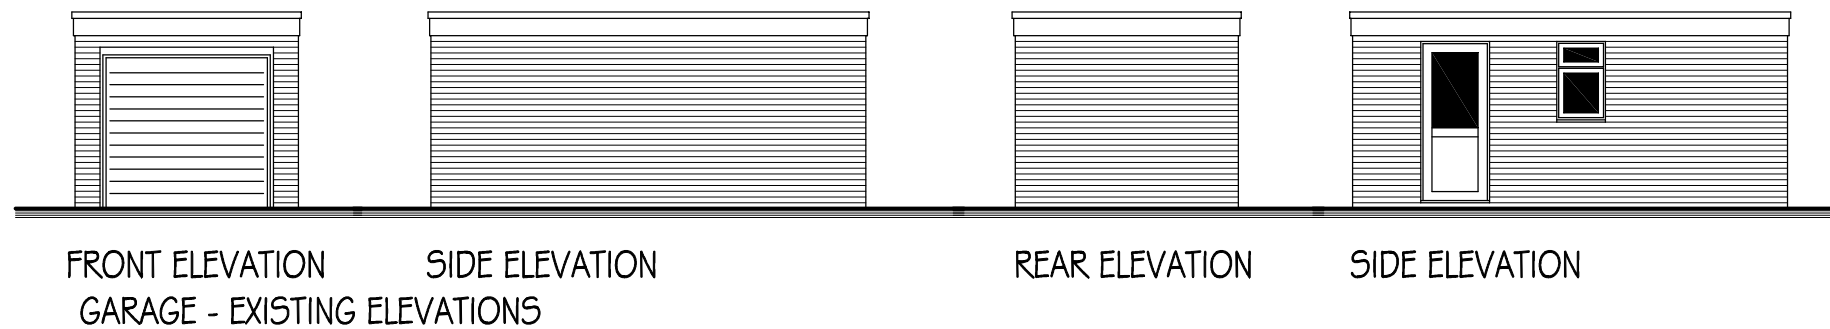
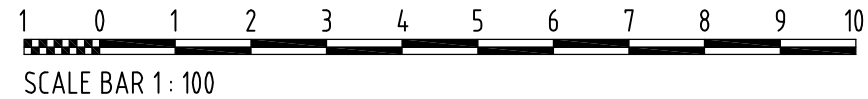


NOTE
ALL MATERIALS INTENDED TO BE USED ON
NEW EXTENSION ARE TO MATCH EXISTING.
THIS DRAWING HAS BEEN PREPARED WITHOUT
THE BENEFIT OF AN ACCURATE SITE SURVEY
EXISTING SIDE ELEVATION OF DWELLING IS
UNAFFECTED BY PROPOSED NEW EXTENSION

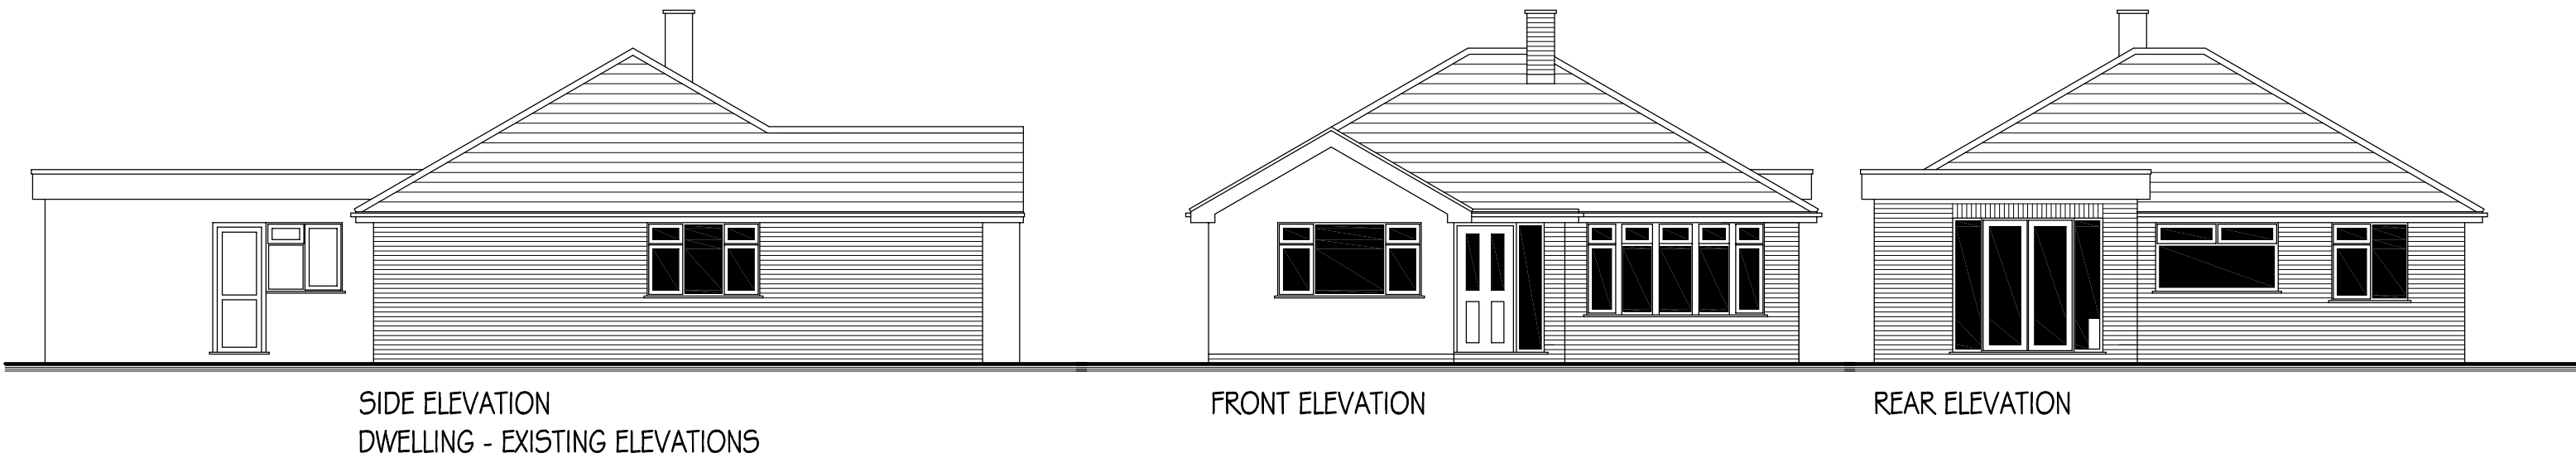

RICHARD FENN DESIGNS
11 HARRIER CLOSE, WOODLEY,
READING, BERKSHIRE. RG5 4PE.
Telephone READING (0118) 9691684
E-Mail : architect@ntlworld.com

PROPOSED SINGLE STOREY REAR/SIDE EXTENSION
AND GARAGE CONVERSION AT 47 MALVERN WAY,
TWYFORD for MR WING HING CHU

EXISTING ELEVATIONS

DATE	SCALE
APRIL 18th 2025	1 : 100
DRAWING No.	REVISION

KC12