




LOCATION PLAN
SCALE 1:1250@A3

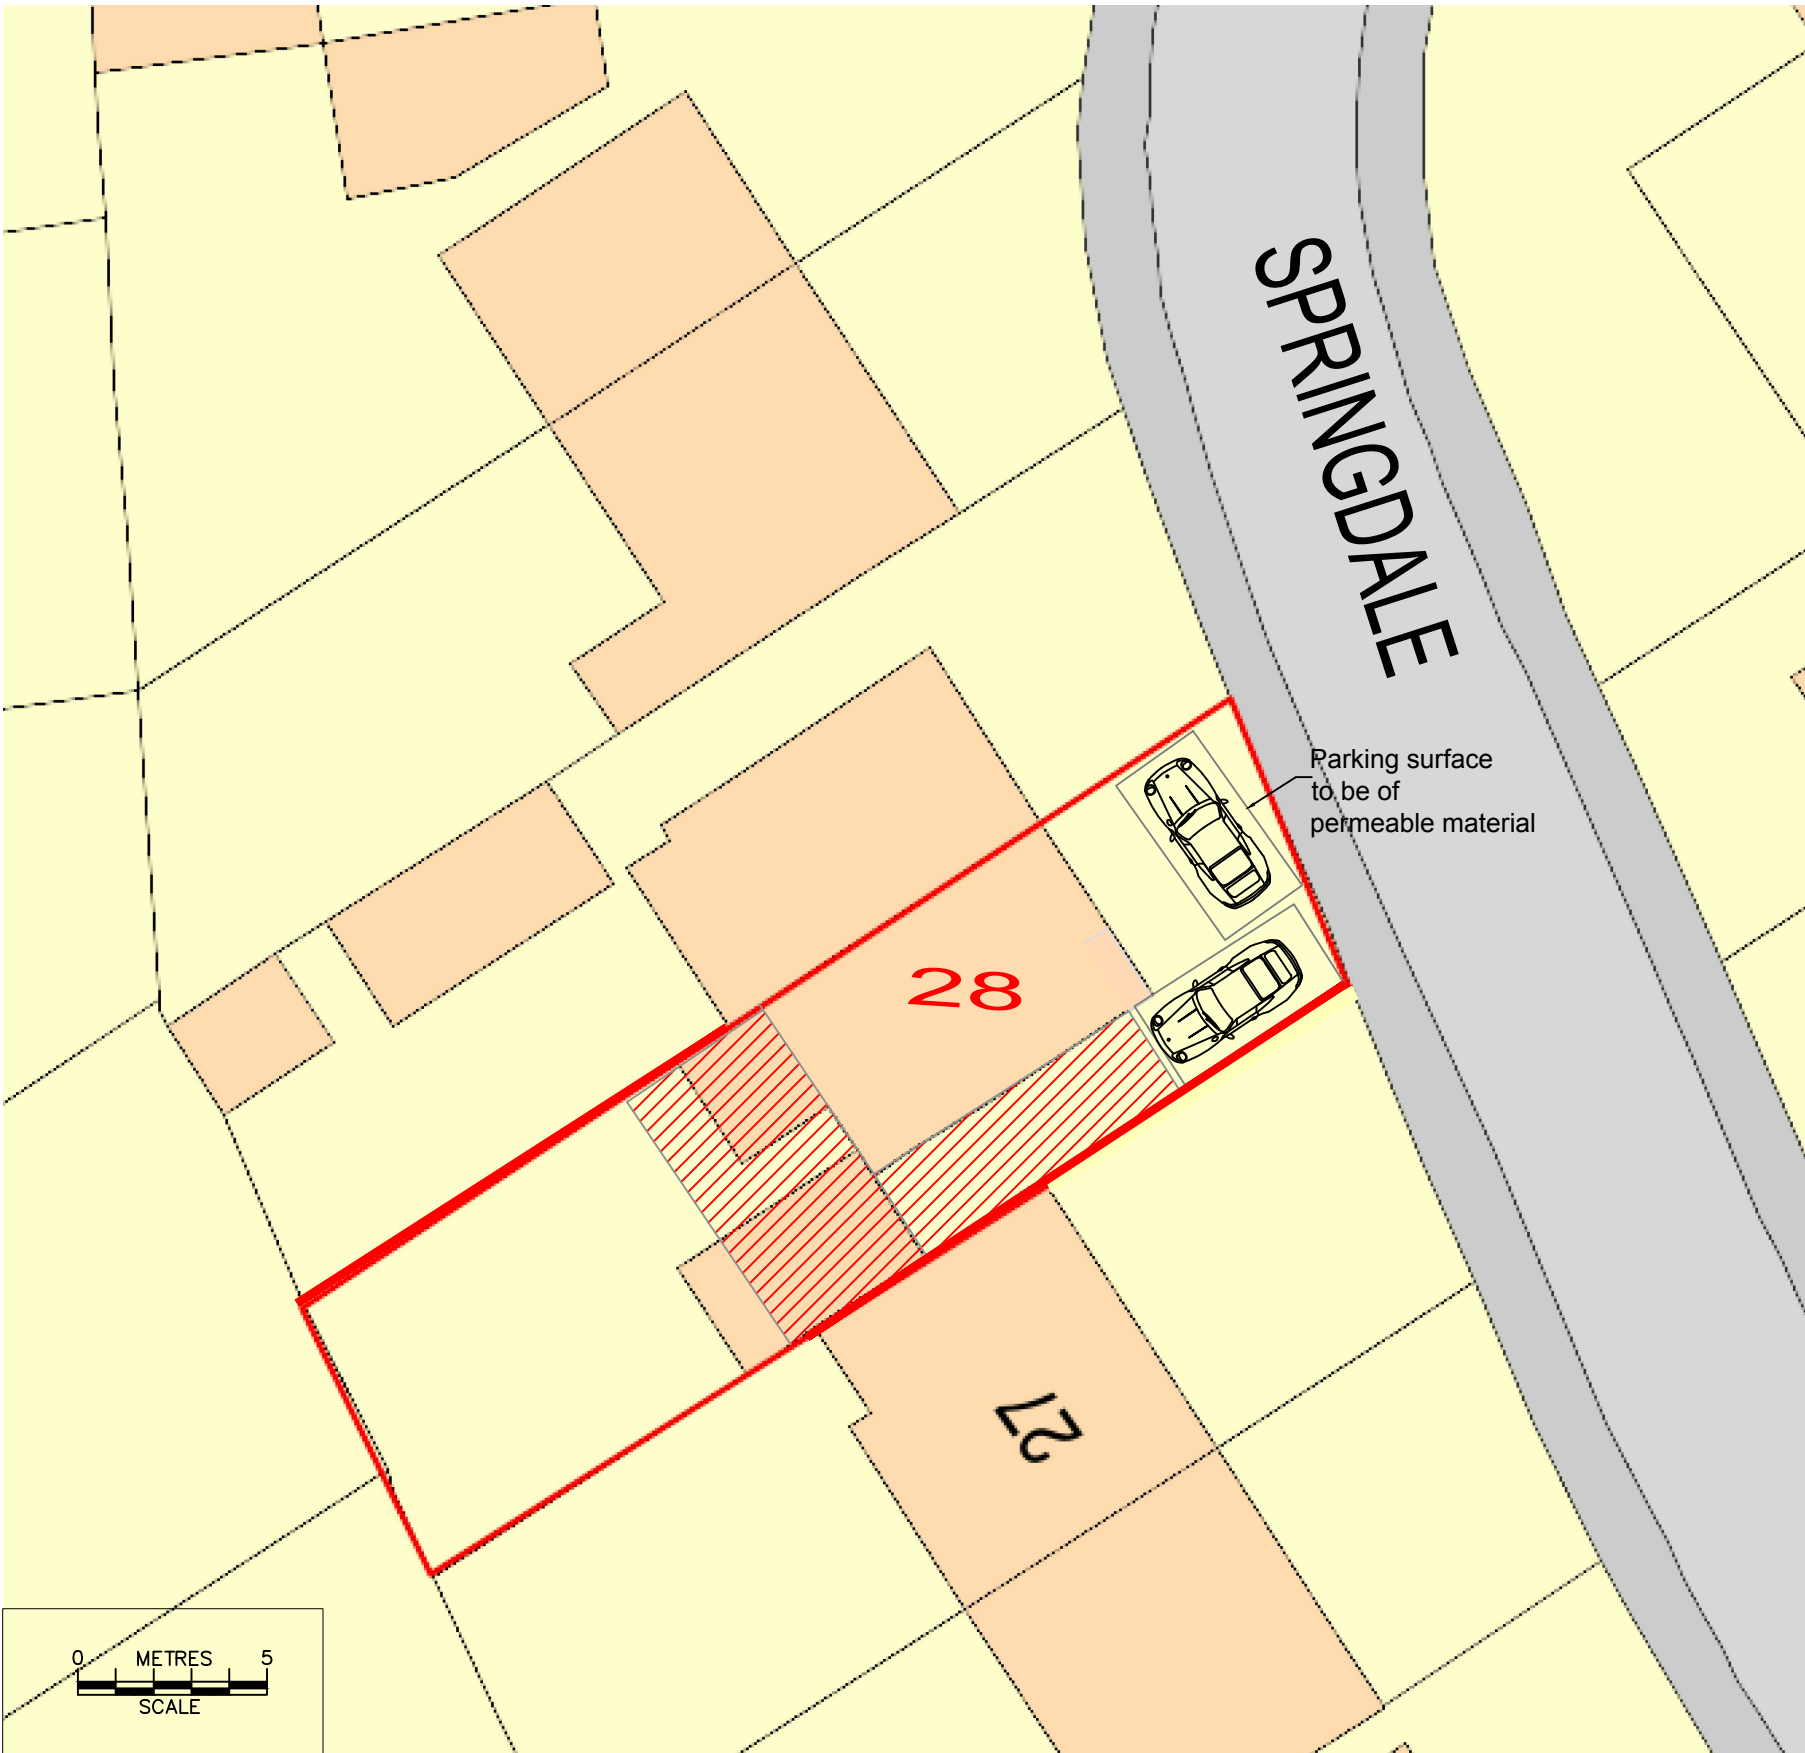

BLOCK PLAN
SCALE 1:200@A3

	PROJECT:	28 Springdale Earley	DRAWN BY:	P.S.	DRAWING TITLE:		 ArchDezine Limited archdeziner7@gmail.com
	PROPOSED SINGLE STOREY REAR/SIDE EXTENSION		DATE:	12/07/2025	LOCATION AND BLOCK PLAN		
			SCALE:	AS SHOWN@A3	DRAWING NUMBER: SD-01R		
			FILENAME:	25030			