
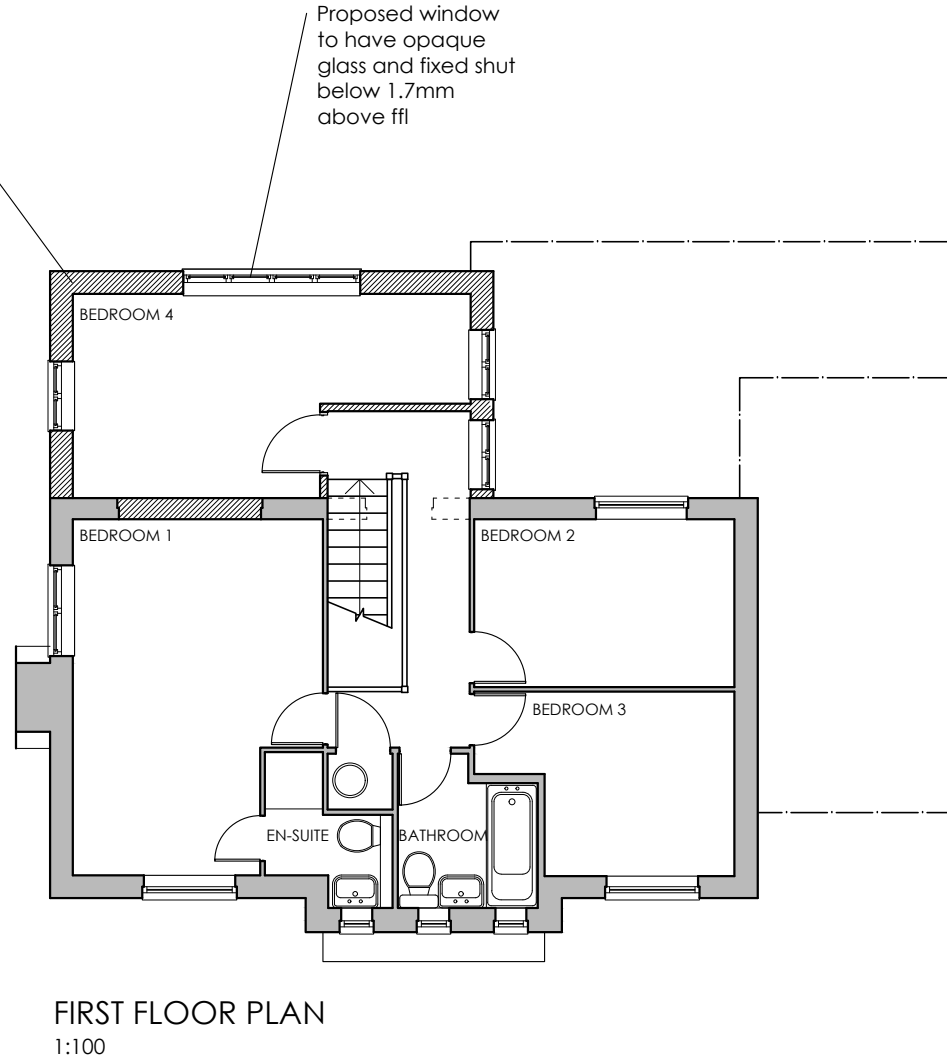


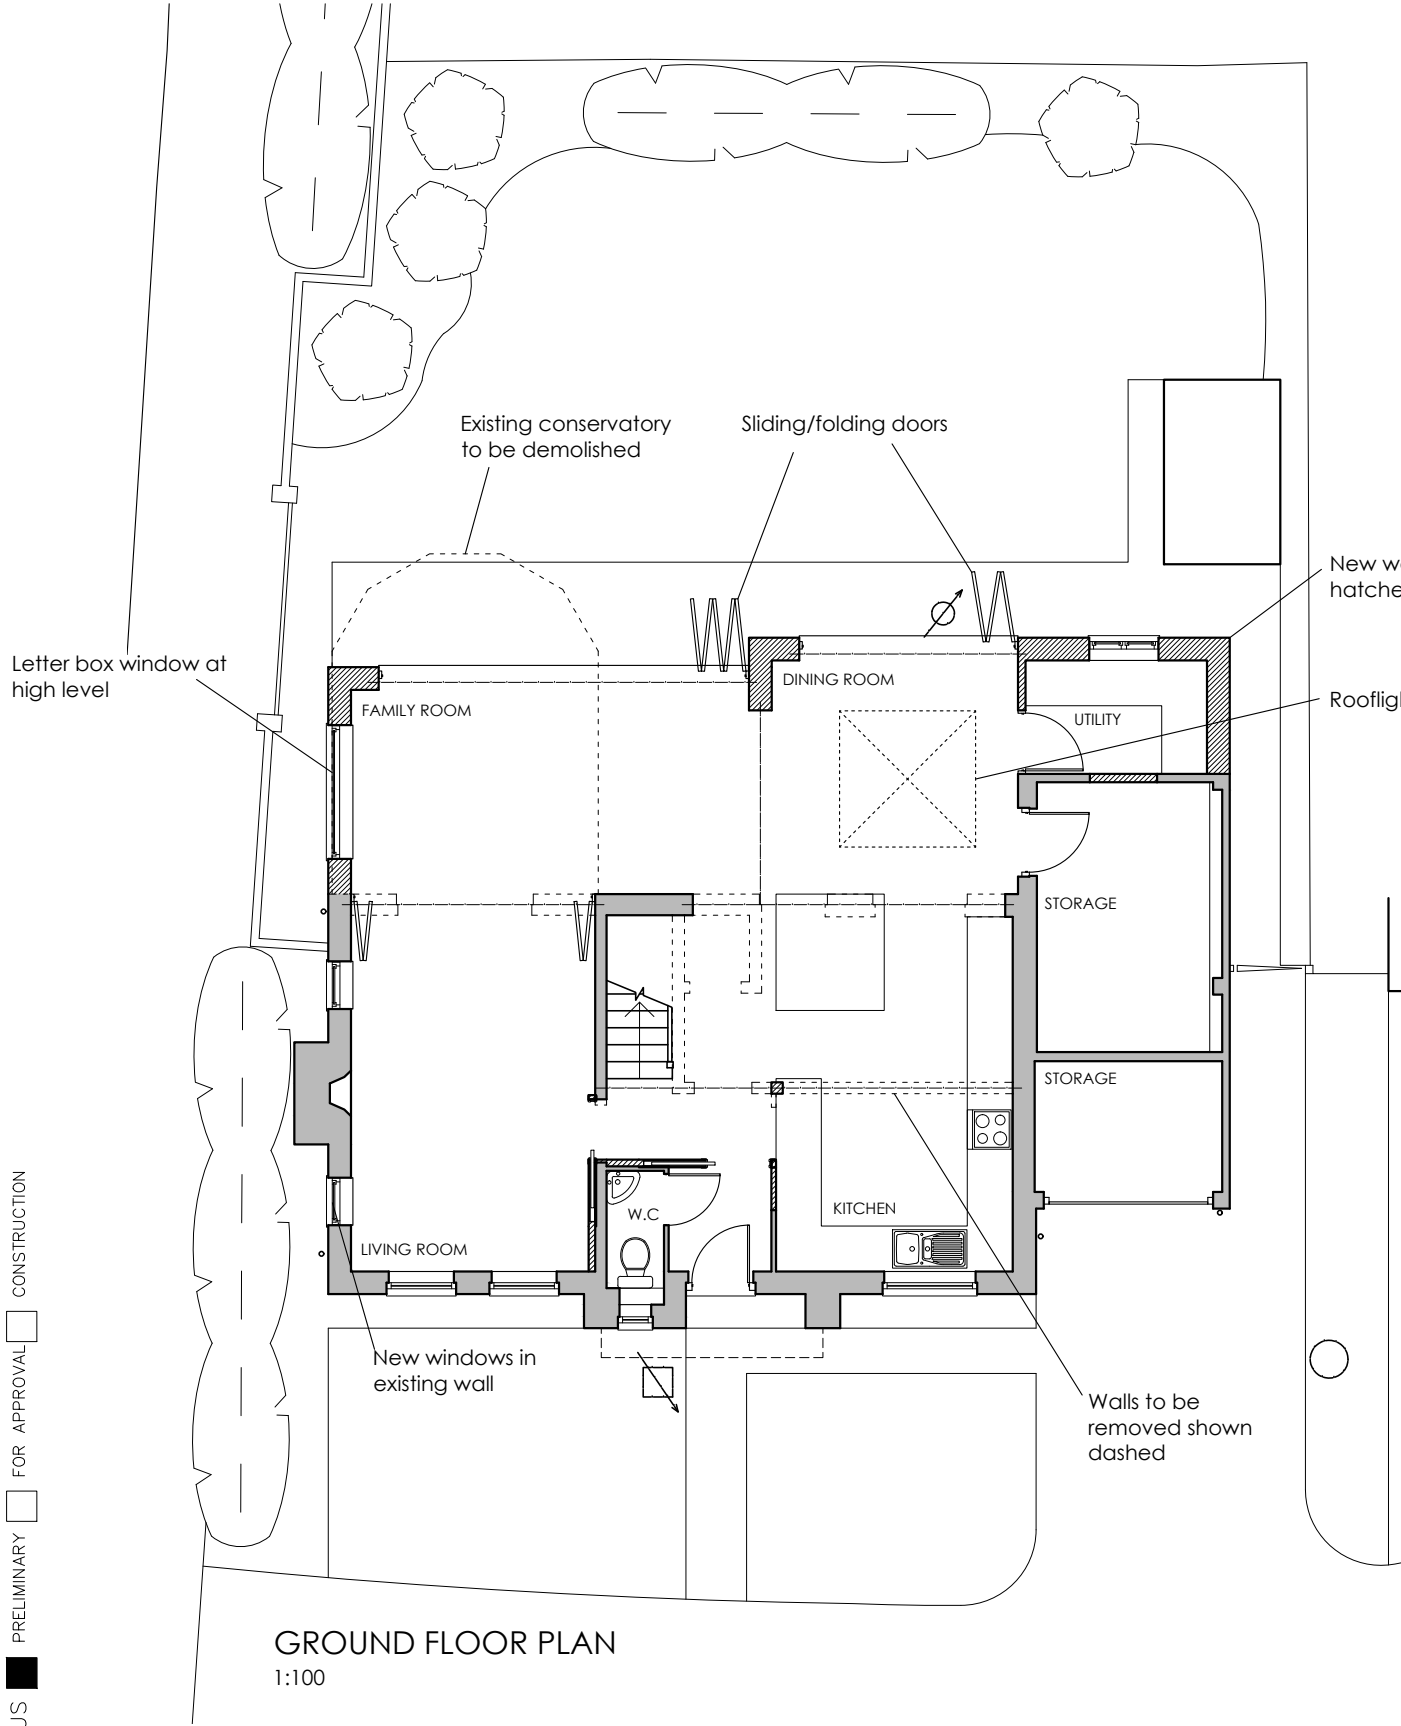

CLIENT
Richard Booth

JOB TITLE
Proposed Extension
7 Harris Close
Woodley

DATE
August 25

SCALE
1:100

DRG TITLE
Proposed Plans

JOB No.
2523

DWG No.
05

REV.
A