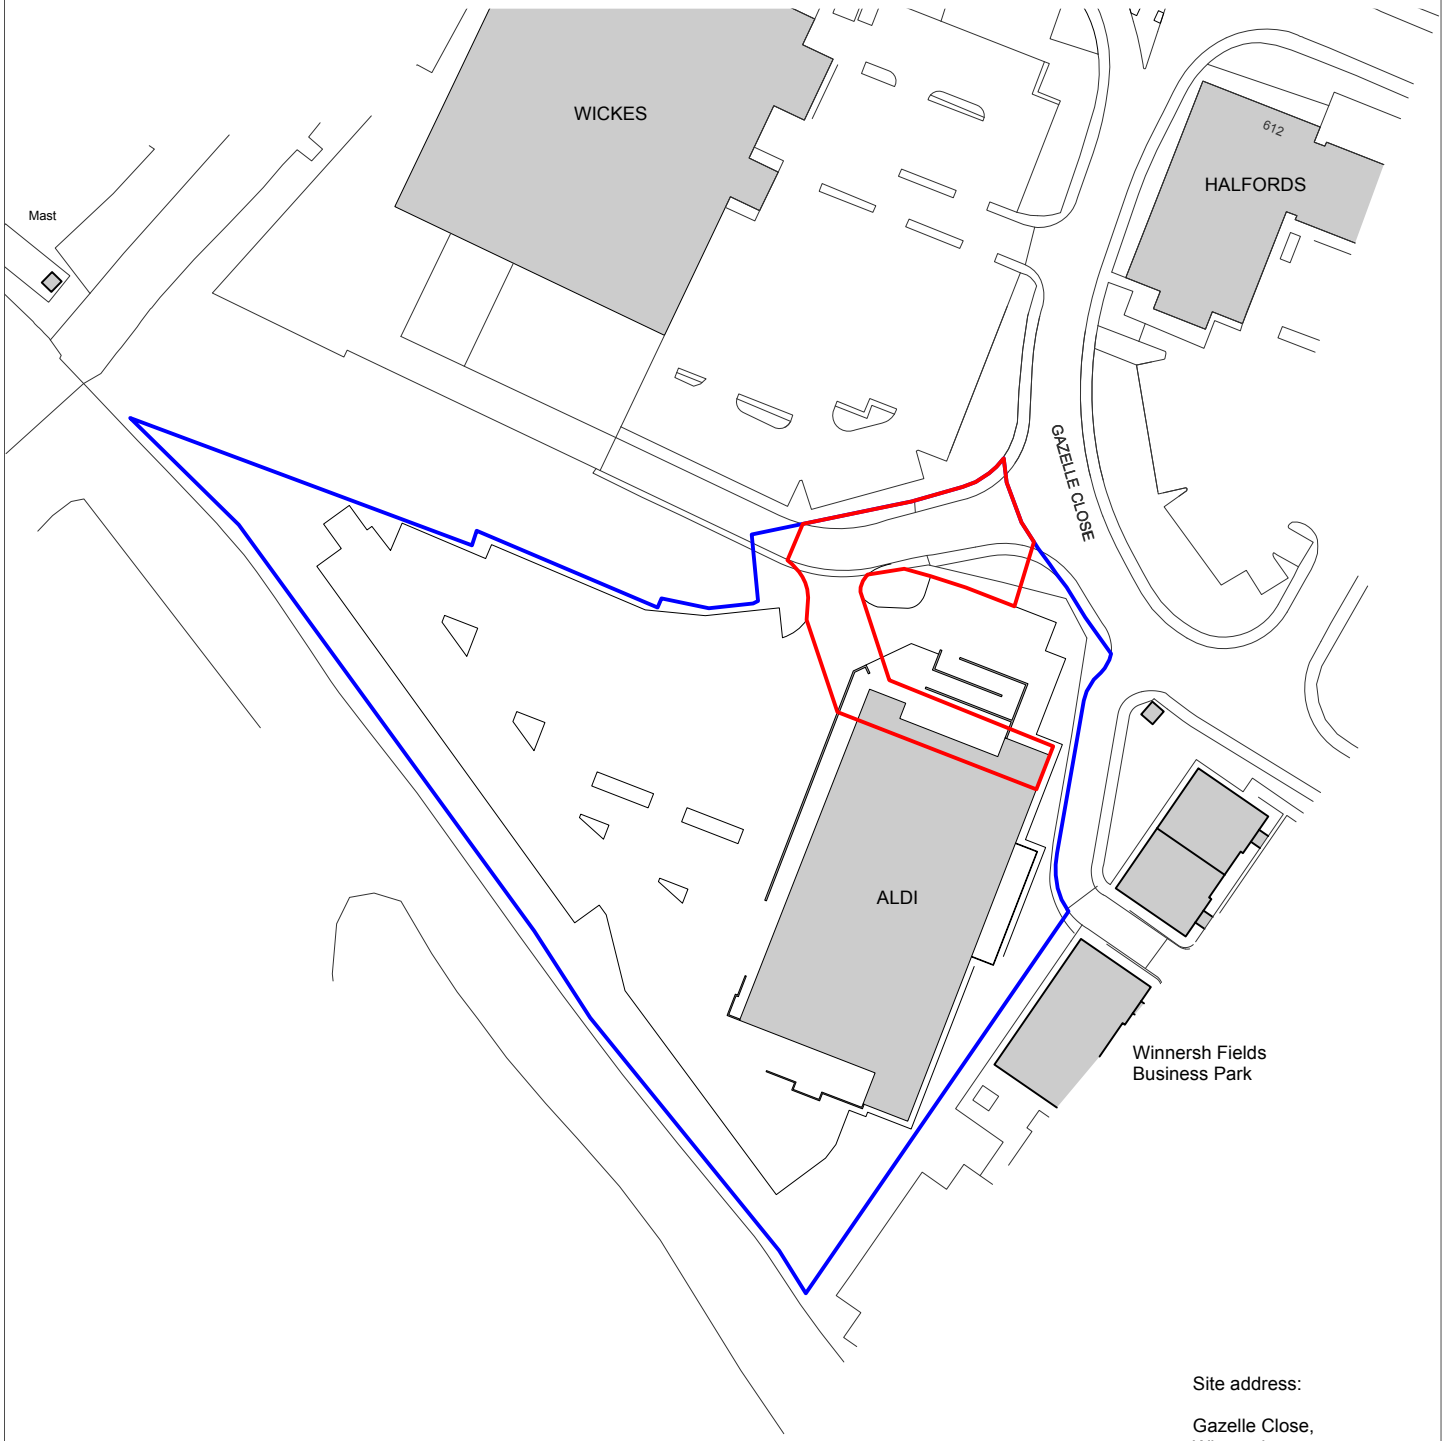

Site address:

Gazelle Close,
Winnersh,
Wokingham

Application area:

957 m² / 0.24 acres

N

1 : 1 2 5 0
@ A 4

0 25 50 75 100 m

Rev	Date	By	Ap	Note
PO2	07/09/2026	ER	MW	Application boundary adjusted. Halfords indicated.
PO1	28/07/2026	ER	MW	Drawing issue.

Kendall Kingscott
Glentworth Court, Lime Kiln Close
Stoke Gifford, Bristol BS34 8SR
+44 (0)117 931 2062
www.kendallkingscott.co.uk

Project
Aldi Winnersh, Gazelle Close

Client
Aldi Stores Ltd

Date: 27/07/2026
Drawn: ER
Purpose/Status: PLANNING
Scale: 1:1250
Checked: MW
Paper Size: ISO A4
Filename: 201057

Drawing Title
Site Location Plan - AD CONSENT

Project Number/Drawing Number
201057-XXX-KK-XX-00-D-A-1110

Revision
PO2

Check all dimensions and levels on site

© Copyright
Only to be used on the site for which designed. The electronic transmission of designs/information contained in this drawing is carried out entirely at the User's risk and Kendall Kingscott Ltd. will have no liability for any errors or inaccuracies arising therefrom. The production of amended or updated information from the said designs/information by the User is entirely the responsibility of the User and Kendall Kingscott Ltd. shall have no responsibility in respect thereof whatsoever.