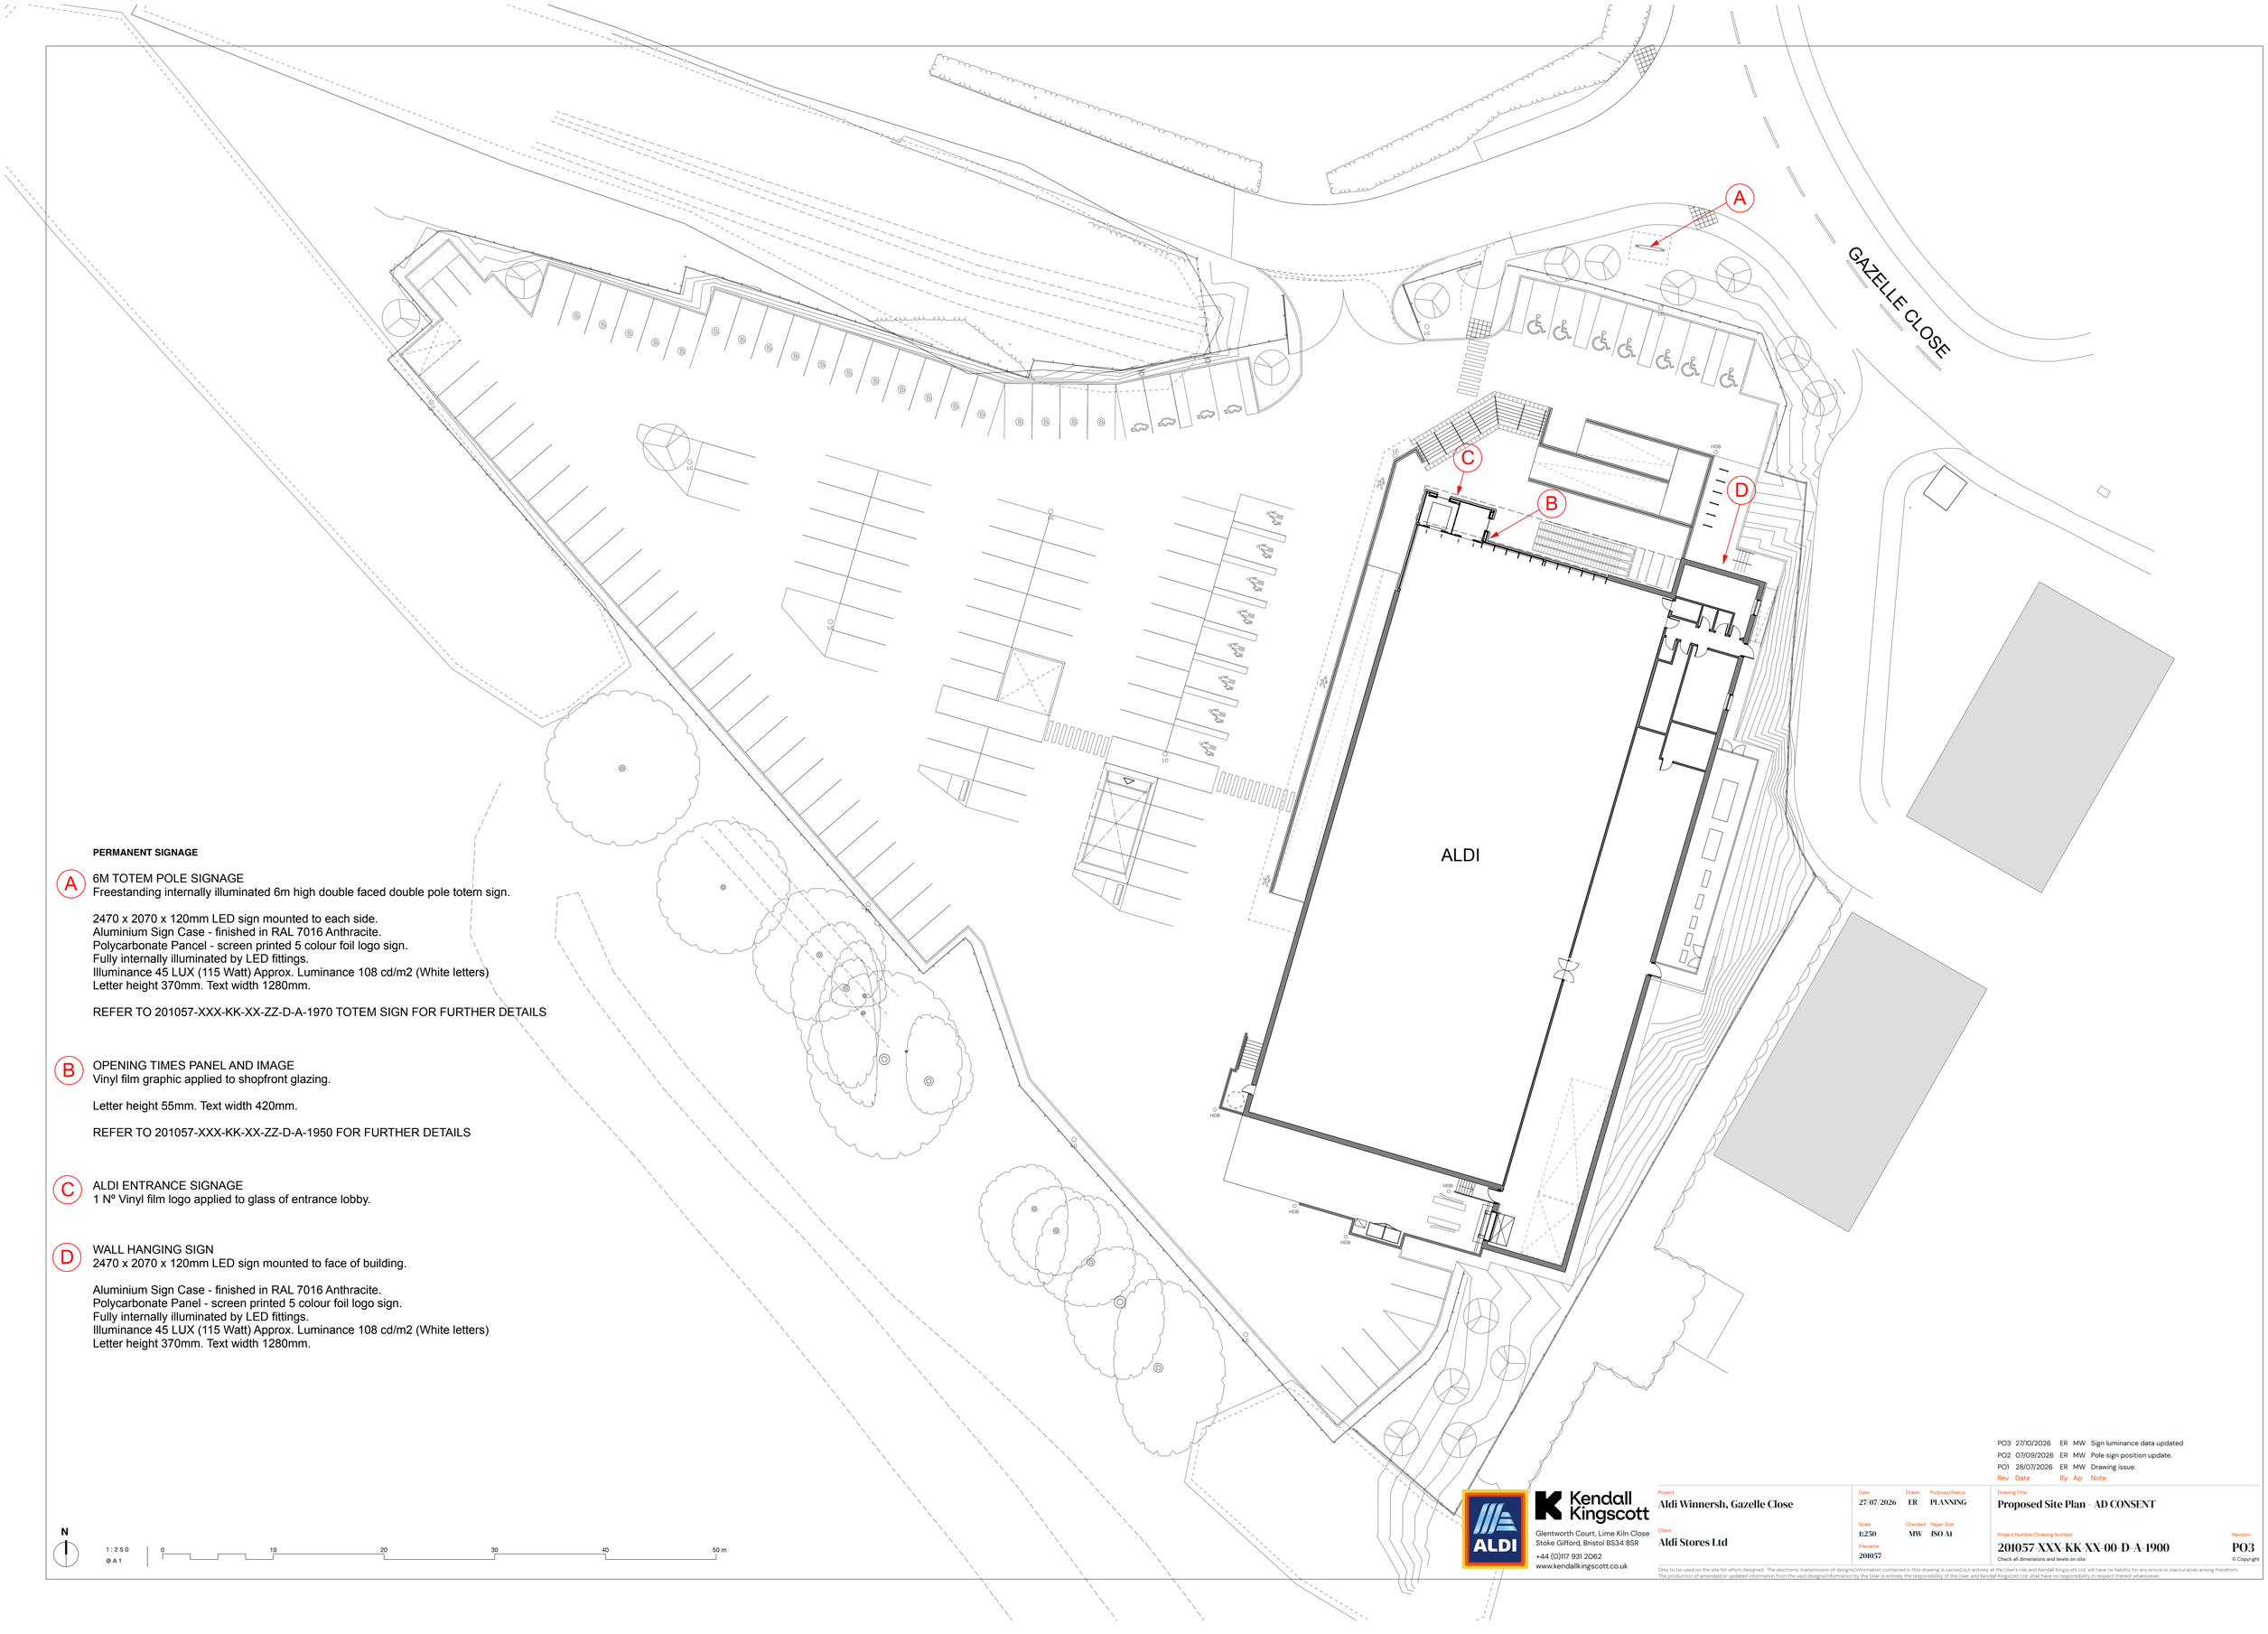

PERMANENT SIGNAGE

A
6M TOTEM POLE SIGNAGE
Freestanding internally illuminated 6m high double faced double pole totem sign.

2470 x 2070 x 120mm LED sign mounted to each side.
Aluminium Sign Case - finished in RAL 7016 Anthracite.
Polycarbonate Pancel - screen printed 5 colour foil logo sign.
Fully internally illuminated by LED fittings.
Illuminance 45 LUX (115 Watt) Approx. Luminance 108 cd/m2 (White letters)
Letter height 370mm. Text width 1280mm.

REFER TO 201057-XXX-KK-XX-ZZ-D-A-1970 TOTEM SIGN FOR FURTHER DETAILS

B
OPENING TIMES PANEL AND IMAGE
Vinyl film graphic applied to shopfront glazing.

Letter height 55mm. Text width 420mm.

REFER TO 201057-XXX-KK-XX-ZZ-D-A-1950 FOR FURTHER DETAILS

C
ALDI ENTRANCE SIGNAGE
1 Nº Vinyl film logo applied to glass of entrance lobby.

D
WALL HANGING SIGN
2470 x 2070 x 120mm LED sign mounted to face of building.

Aluminium Sign Case - finished in RAL 7016 Anthracite.
Polycarbonate Panel - screen printed 5 colour foil logo sign.
Fully internally illuminated by LED fittings.
Illuminance 45 LUX (115 Watt) Approx. Luminance 108 cd/m2 (White letters)
Letter height 370mm. Text width 1280mm.

N

1 : 2 5 0
@ A 1

0 10 20 30 40 50 m

Rev	Date	By	Ap	Note
PO3	27/10/2026	ER	MW	Sign luminance data updated
PO2	07/09/2026	ER	MW	Pole sign position update.
PO1	28/07/2026	ER	MW	Drawing issue.

Kendall Kingscott
Glentworth Court, Lime Kiln Close
Stoke Gifford, Bristol BS34 8SR
+44 (0)117 931 2062
www.kendallkingscott.co.uk

Project: Aldi Winnersh, Gazelle Close
Client: Aldi Stores Ltd
Date: 27/07/2026
Drawn: ER
Purpose/Status: PLANNING
Scale: 1:250
Checked: MW
Paper Size: ISO A1
Filename: 200057

Drawing Title: Proposed Site Plan - AD CONSENT
Project Number/Drawing Number: 201057-XXX-KK-XX-00-D-A-1900
Revision: PO3
Check all dimensions and levels on site

Only to be used on the site for which designed. The electronic transmission of designs/information contained in this drawing is carried out entirely at the User's risk and Kendall Kingscott Ltd will have no liability for any errors or inaccuracies arising therefrom. The production of amended or updated information from the said designs/information by the User is entirely the responsibility of the User and Kendall Kingscott Ltd. shall have no responsibility in respect thereof whatsoever.
© Copyright