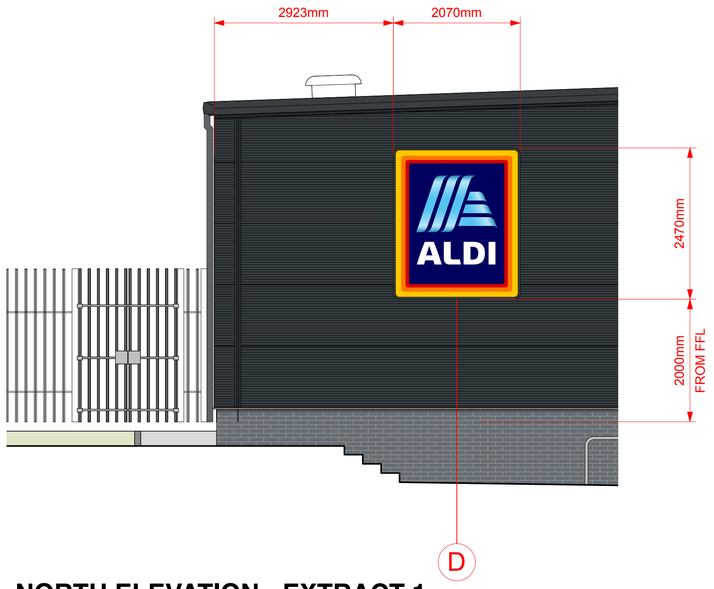


## NORTH ELEVATION - EXTRACT 1
scale 1/50 @ A1




## NORTH ELEVATION - EXTRACT 2
scale 1/50 @ A1

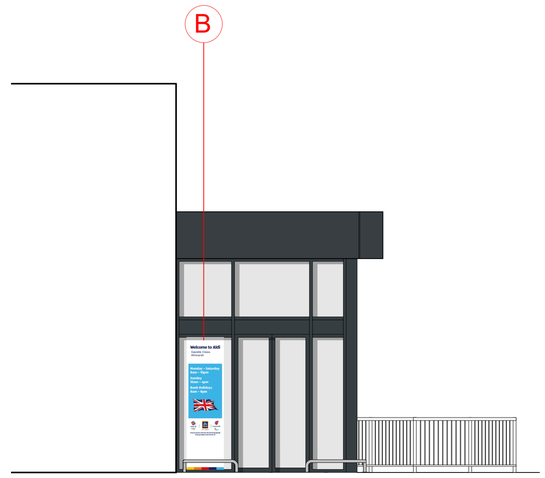


## EAST ELEVATION OF LOBBY
scale 1/50 @ A1

1:50 @A1 — 0, 4, 6, 8, 10 m

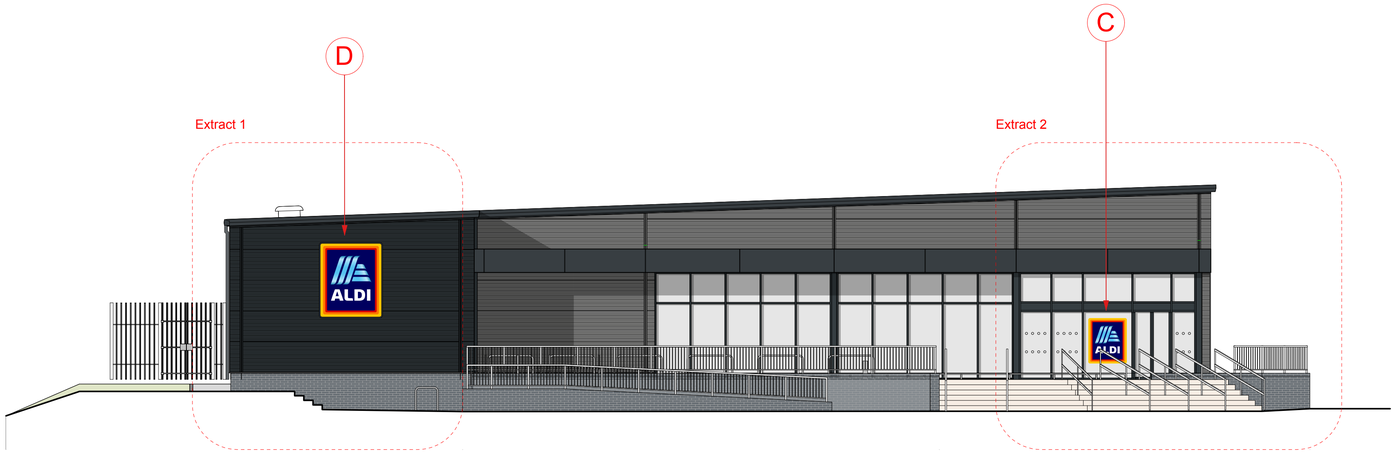


## NORTH ELEVATION
scale 1/100 @ A1

1 : 100 @ A 1 — 0, 5, 10, 15, 20, 25 m

**PERMANENT SIGNAGE**

B OPENING TIMES PANEL AND IMAGE
Vinyl film graphic applied to shopfront glazing.

Letter height 55mm. Text width 420mm.

C ALDI ENTRANCE SIGNAGE
1 Nº Vinyl film logo applied to glass of entrance lobby.

D WALL HANGING SIGN
2470 x 2070 x 120mm LED sign mounted to face of building.

Aluminium Sign Case - finished in RAL 7016 Anthracite. Polycarbonate Panel - screen printed 5 colour foil logo sign.
Fully internally illuminated by LED fittings. Illuminance 45 LUX (115 Watt)
Approx. Luminance 108 cd/m2 (White letters)
Letter height 370mm. Text width 1280mm.

B




**VINYL GRAPHIC APPLIED TO SHOPFRONT GLAZING**

(INDICITIVE DESIGN) (APPROXIMATE DIMENSIONS)

| Rev | Date | By | Ap | Note |
|---|---|---|---|---|
| PO3 | 27/10/2026 | ER | MW | Sign luminance data updated |
| PO2 | 07/09/2026 | ER | MW | Elevation annotations updated |
| PO1 | 28/07/2026 | ER | MW | Drawing issue. |

Kendall Kingscott
Glentworth Court, Lime Kiln Close,
Stoke Gifford, Bristol, BS34 8SR
+44 (0)117 931 2062
www.kendallkingscott.co.uk

Project: Aldi Winnersh, Gazelle Close
Client: Aldi Stores Ltd
Date: 27/07/2026 | Drawn: ER | Purpose/Status: PLANNING
Scale: 1:100 | Checked: MW | Paper Size: ISO A1
Filename: 201057 Winnersh_AD.vwx

Drawing Title: Proposed Elevations - AD CONSENT
Project Number/Drawing Number: 201057-XXX-KK-XX-ZZ-D-A-1950
Revision: PO3
Check all dimensions and levels on site

© Copyright
Only to be used on the site for which designed. The electronic transmission of designs/information contained in this drawing is carried out entirely at the User's risk and Kendall Kingscott Ltd. will have no liability for any errors or inaccuracies arising therefrom. The production of amended or updated information from the said designs/information by the User is entirely the responsibility of the User and Kendall Kingscott Ltd. shall have no responsibility in respect thereof whatsoever.