
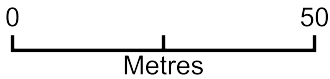


98 Elm Road, Earley, Wokingham, RG6 5TD

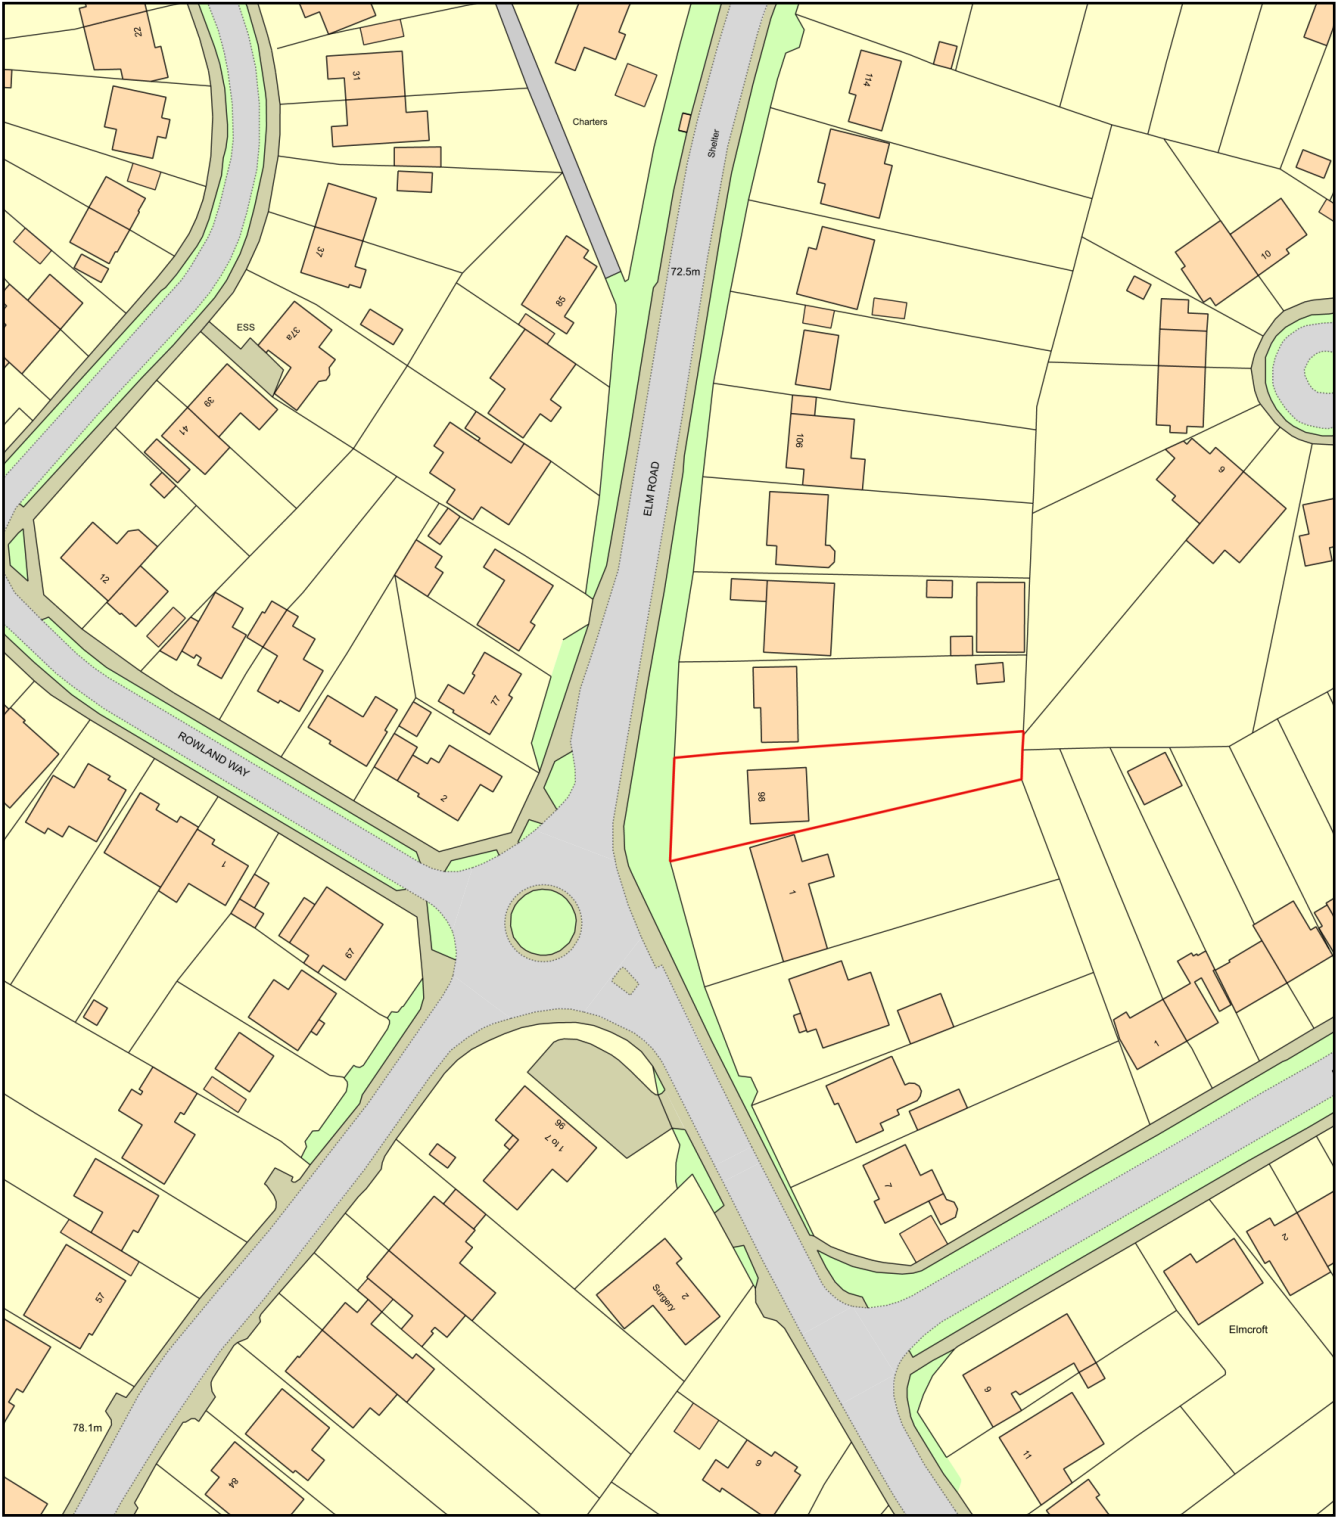

Plan Produced for: Oyster Supported Living
Date Produced: 12 Jun 2026
Plan Reference Number: TQRQM26163055811114
Scale: 1:1250 @ A4