






● DENOTES FLOOD LIGHT

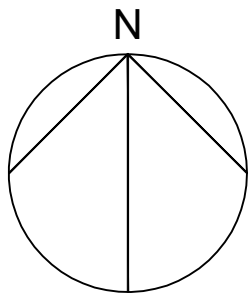

LOCALITY PLAN  
SCALE - 1:1250

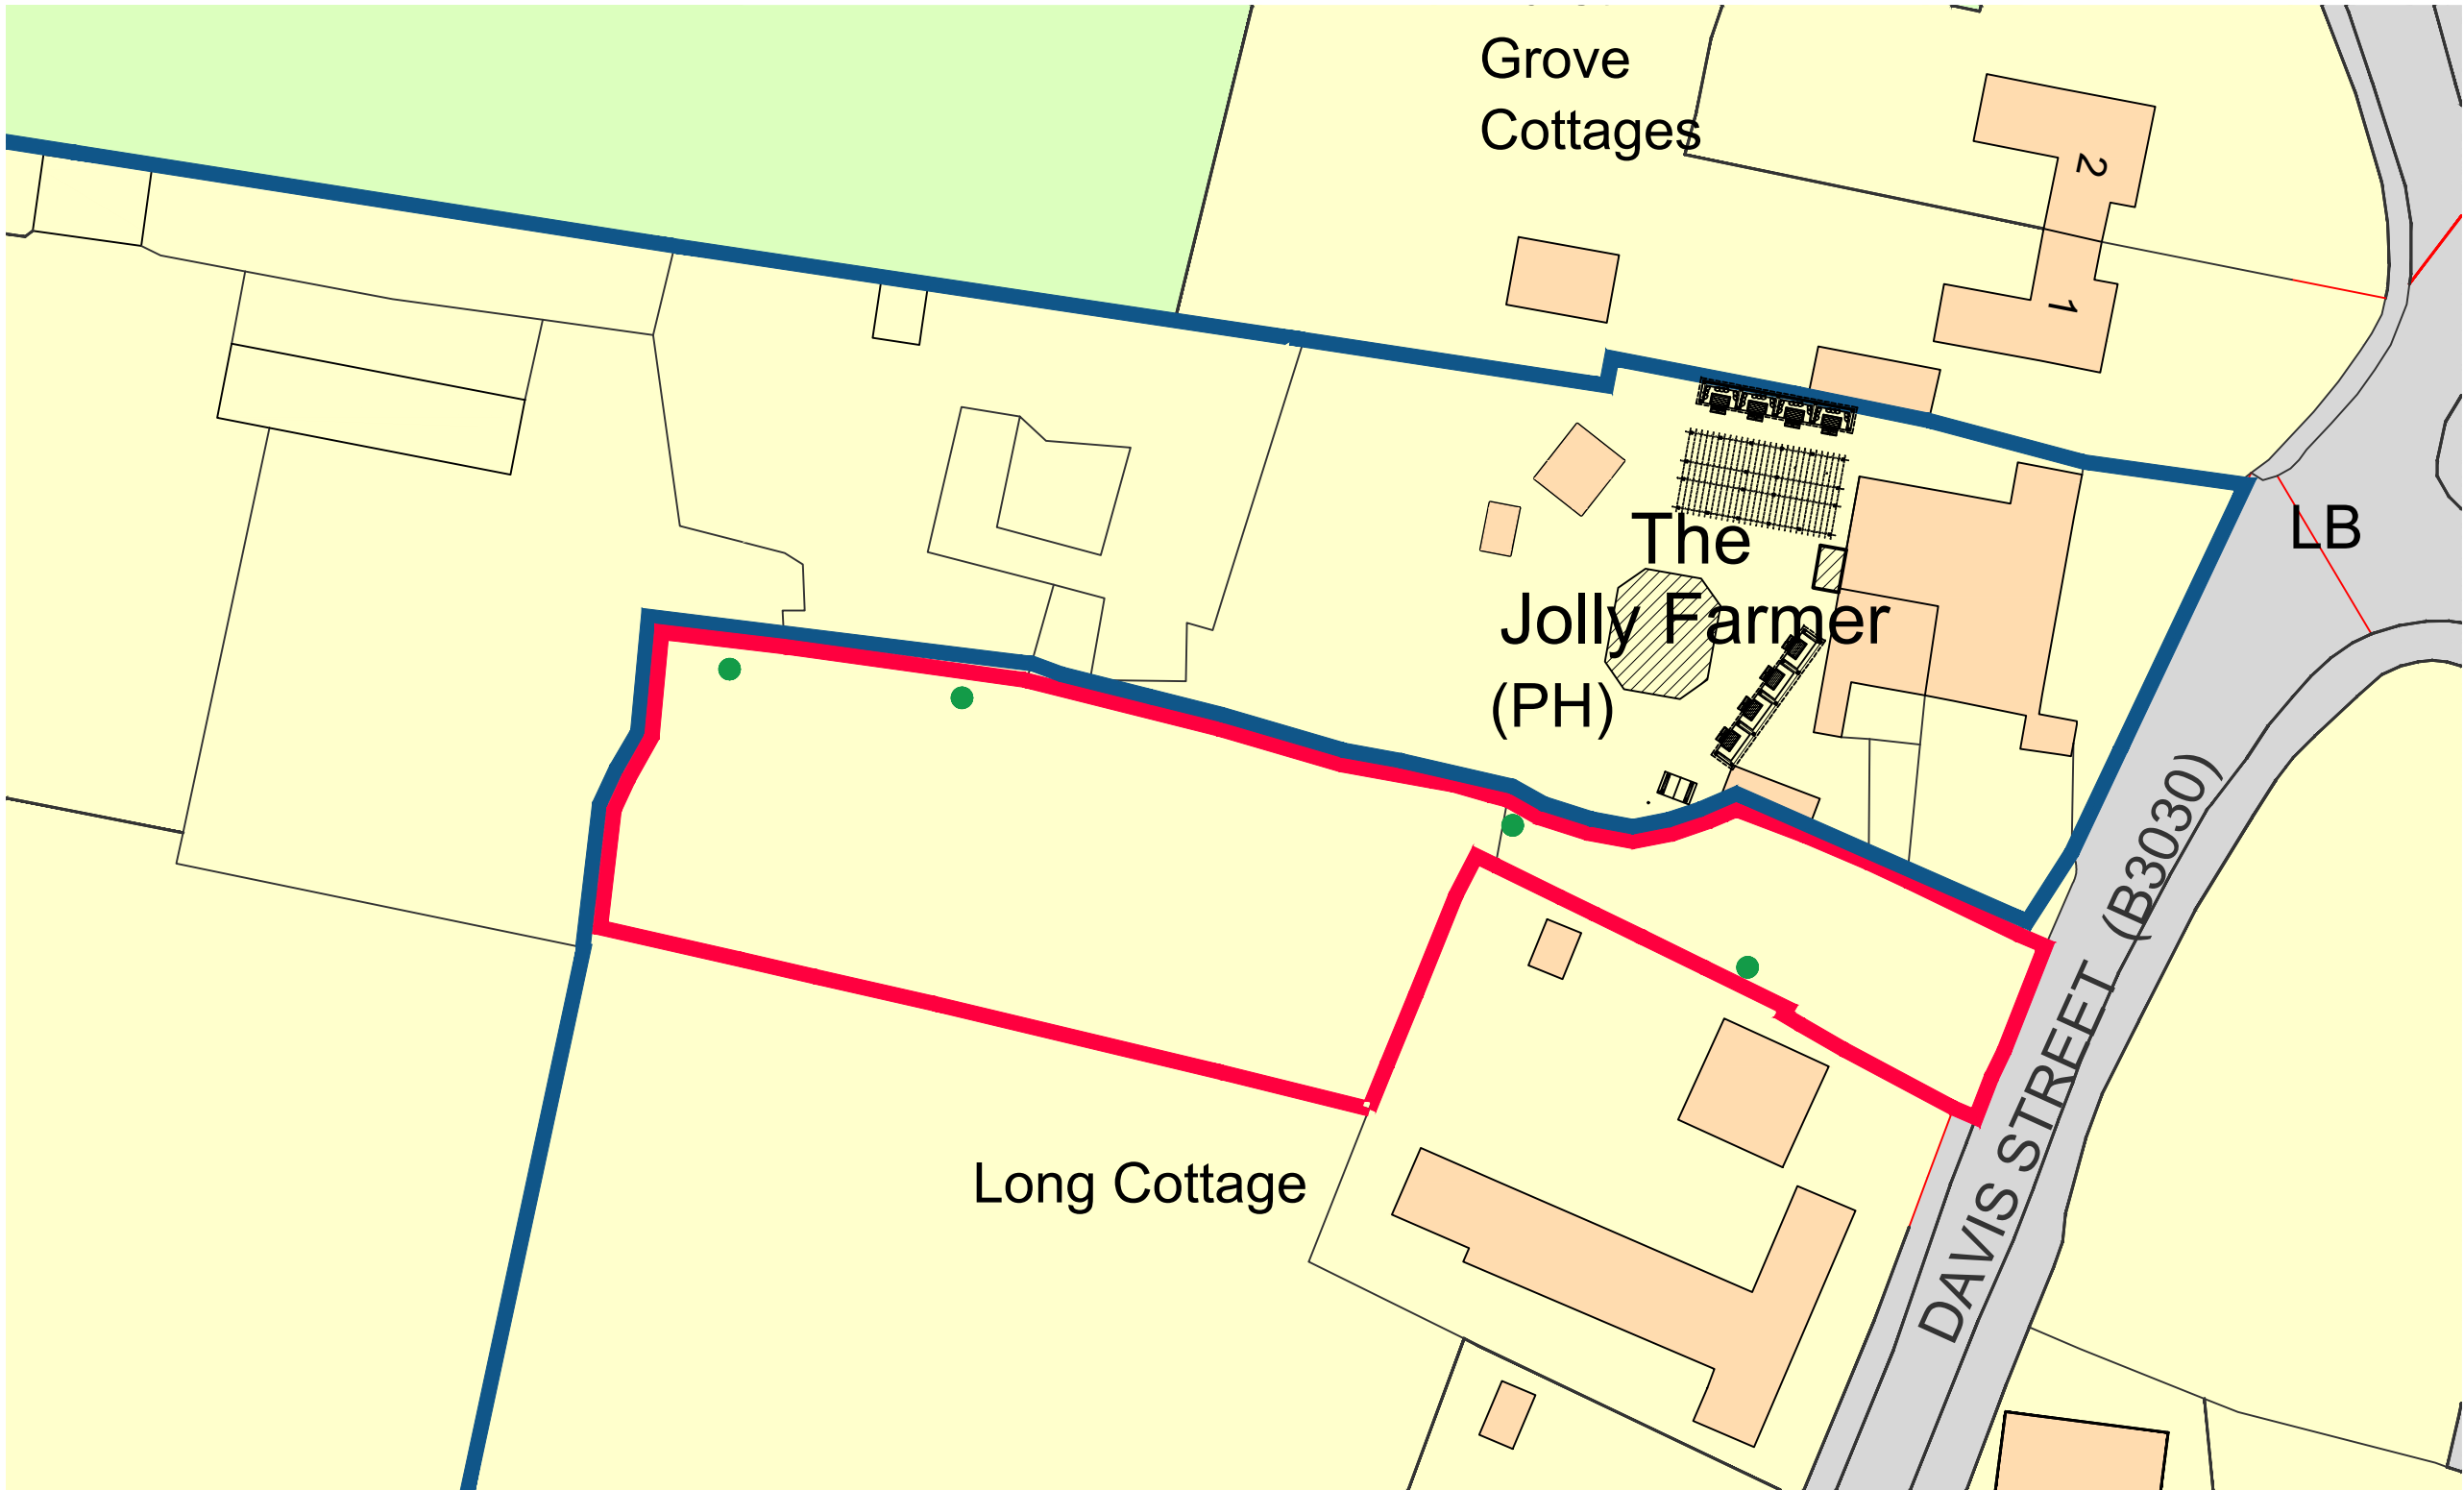

BLOCK PLAN  
SCALE - 1:500

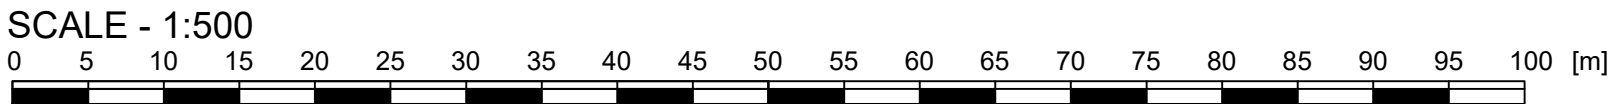

**NOTE:**

The Contractor is to check and verify all building and site dimensions, levels and sewer invert levels at connection points before work starts. This drawing must be read with and checked against any structural or other specialist drawings provided.

The Contractor is to comply in all respects with the current Building Regulations whether or not specifically stated on these drawings. This drawing is not intended to show details of foundation or ground conditions. Each area of ground relied upon to support the structure depicted must be investigated by the Contractor and suitable methods of foundation be provided.

|      |  |    |      |
|------|--|----|------|
| Rev. |  | By | Date |
|      |  |    |      |

Hollington

AGENCY LTD

E-mail : ben@hollington-architects.co.uk Tel. 07974 763424

Site

THE JOLLY FARMER

Davis St, Hurst, Reading, RG10 0TH

Title

LOCALITY & BLOCK PLANS

|                             |                                 |                      |                  |
|-----------------------------|---------------------------------|----------------------|------------------|
| Project Manager/<br>Checked | Drawn By<br>BH                  | Scale<br>AS NOTED@A1 | Date<br>28.07.26 |
| Arch./Des.                  | Drawing<br>Number<br>26:03/ 206 | Rev.<br>.            |                  |