

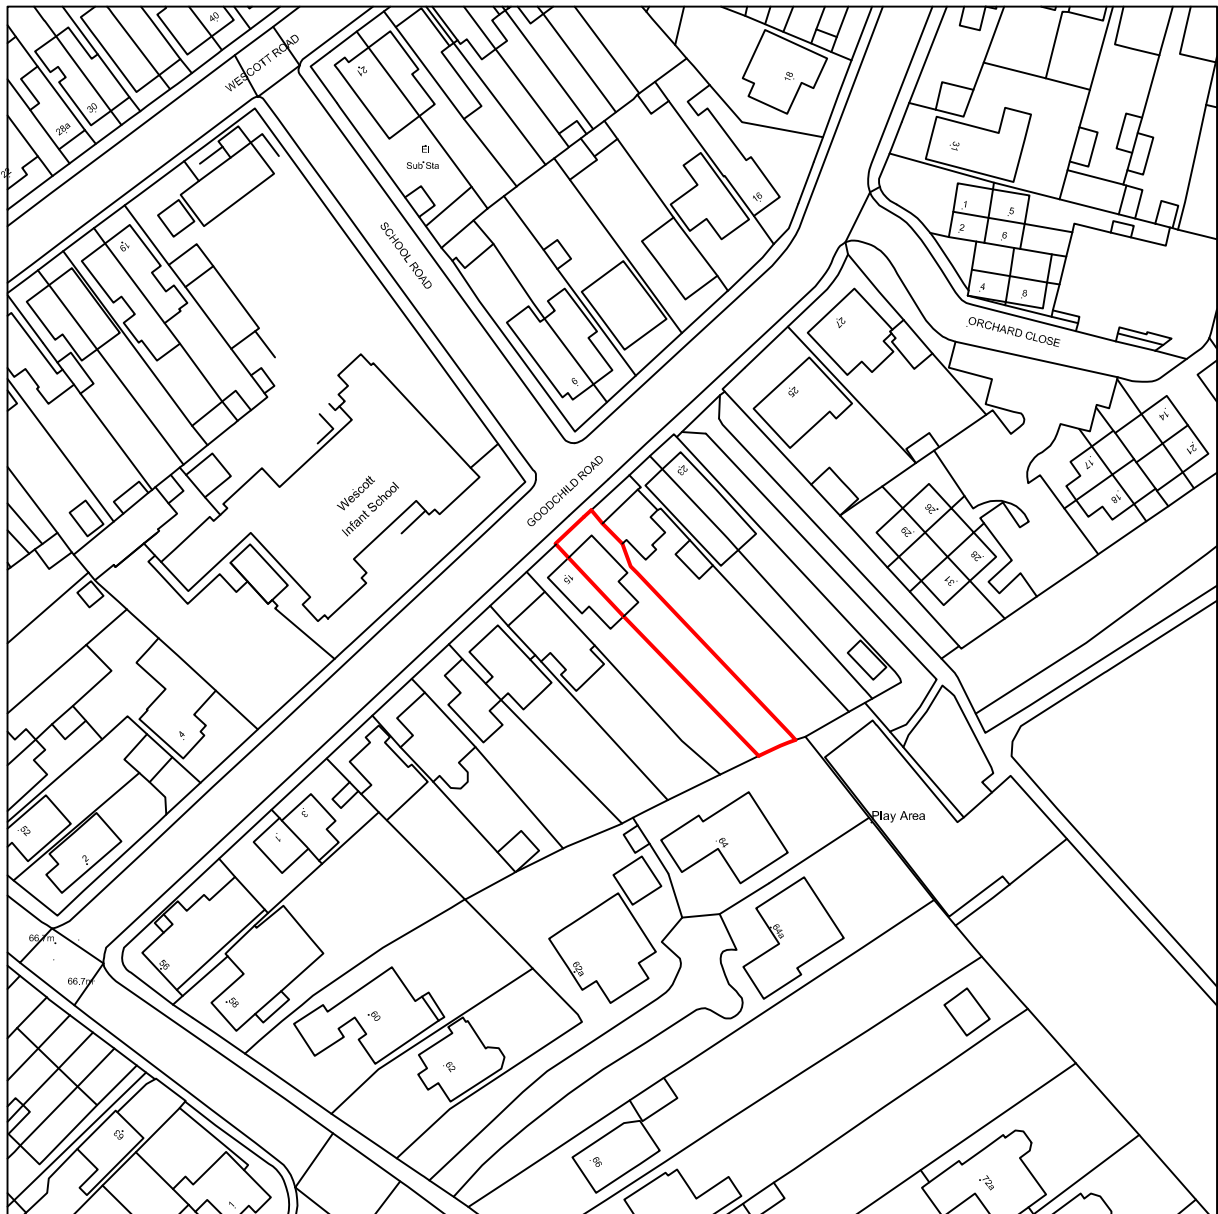


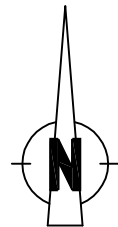

Crown Copyright and database rights 2025.  
OS AC0000814278 National Map Centre.

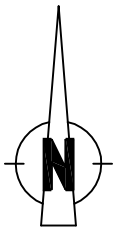

Drawing No 2601-2  
17 Goodchild Road  
Wokingham  
RG40 2EN

0 20 40 60 80

Scale 1 : 1250  
Paper size A4