


C:\USERS\MAZHA\WOKINGHAM BOROUGH COUNCIL\CAPITAL SCHEMES - DOCUMENTS\PROJECTS\2507 TOUTLEY FOOTWAY\10 - CAD\01 OUTLINE DESIGN\2507-001-001.DWG 09/01/2026 10:23:41 Mazzah Hoider

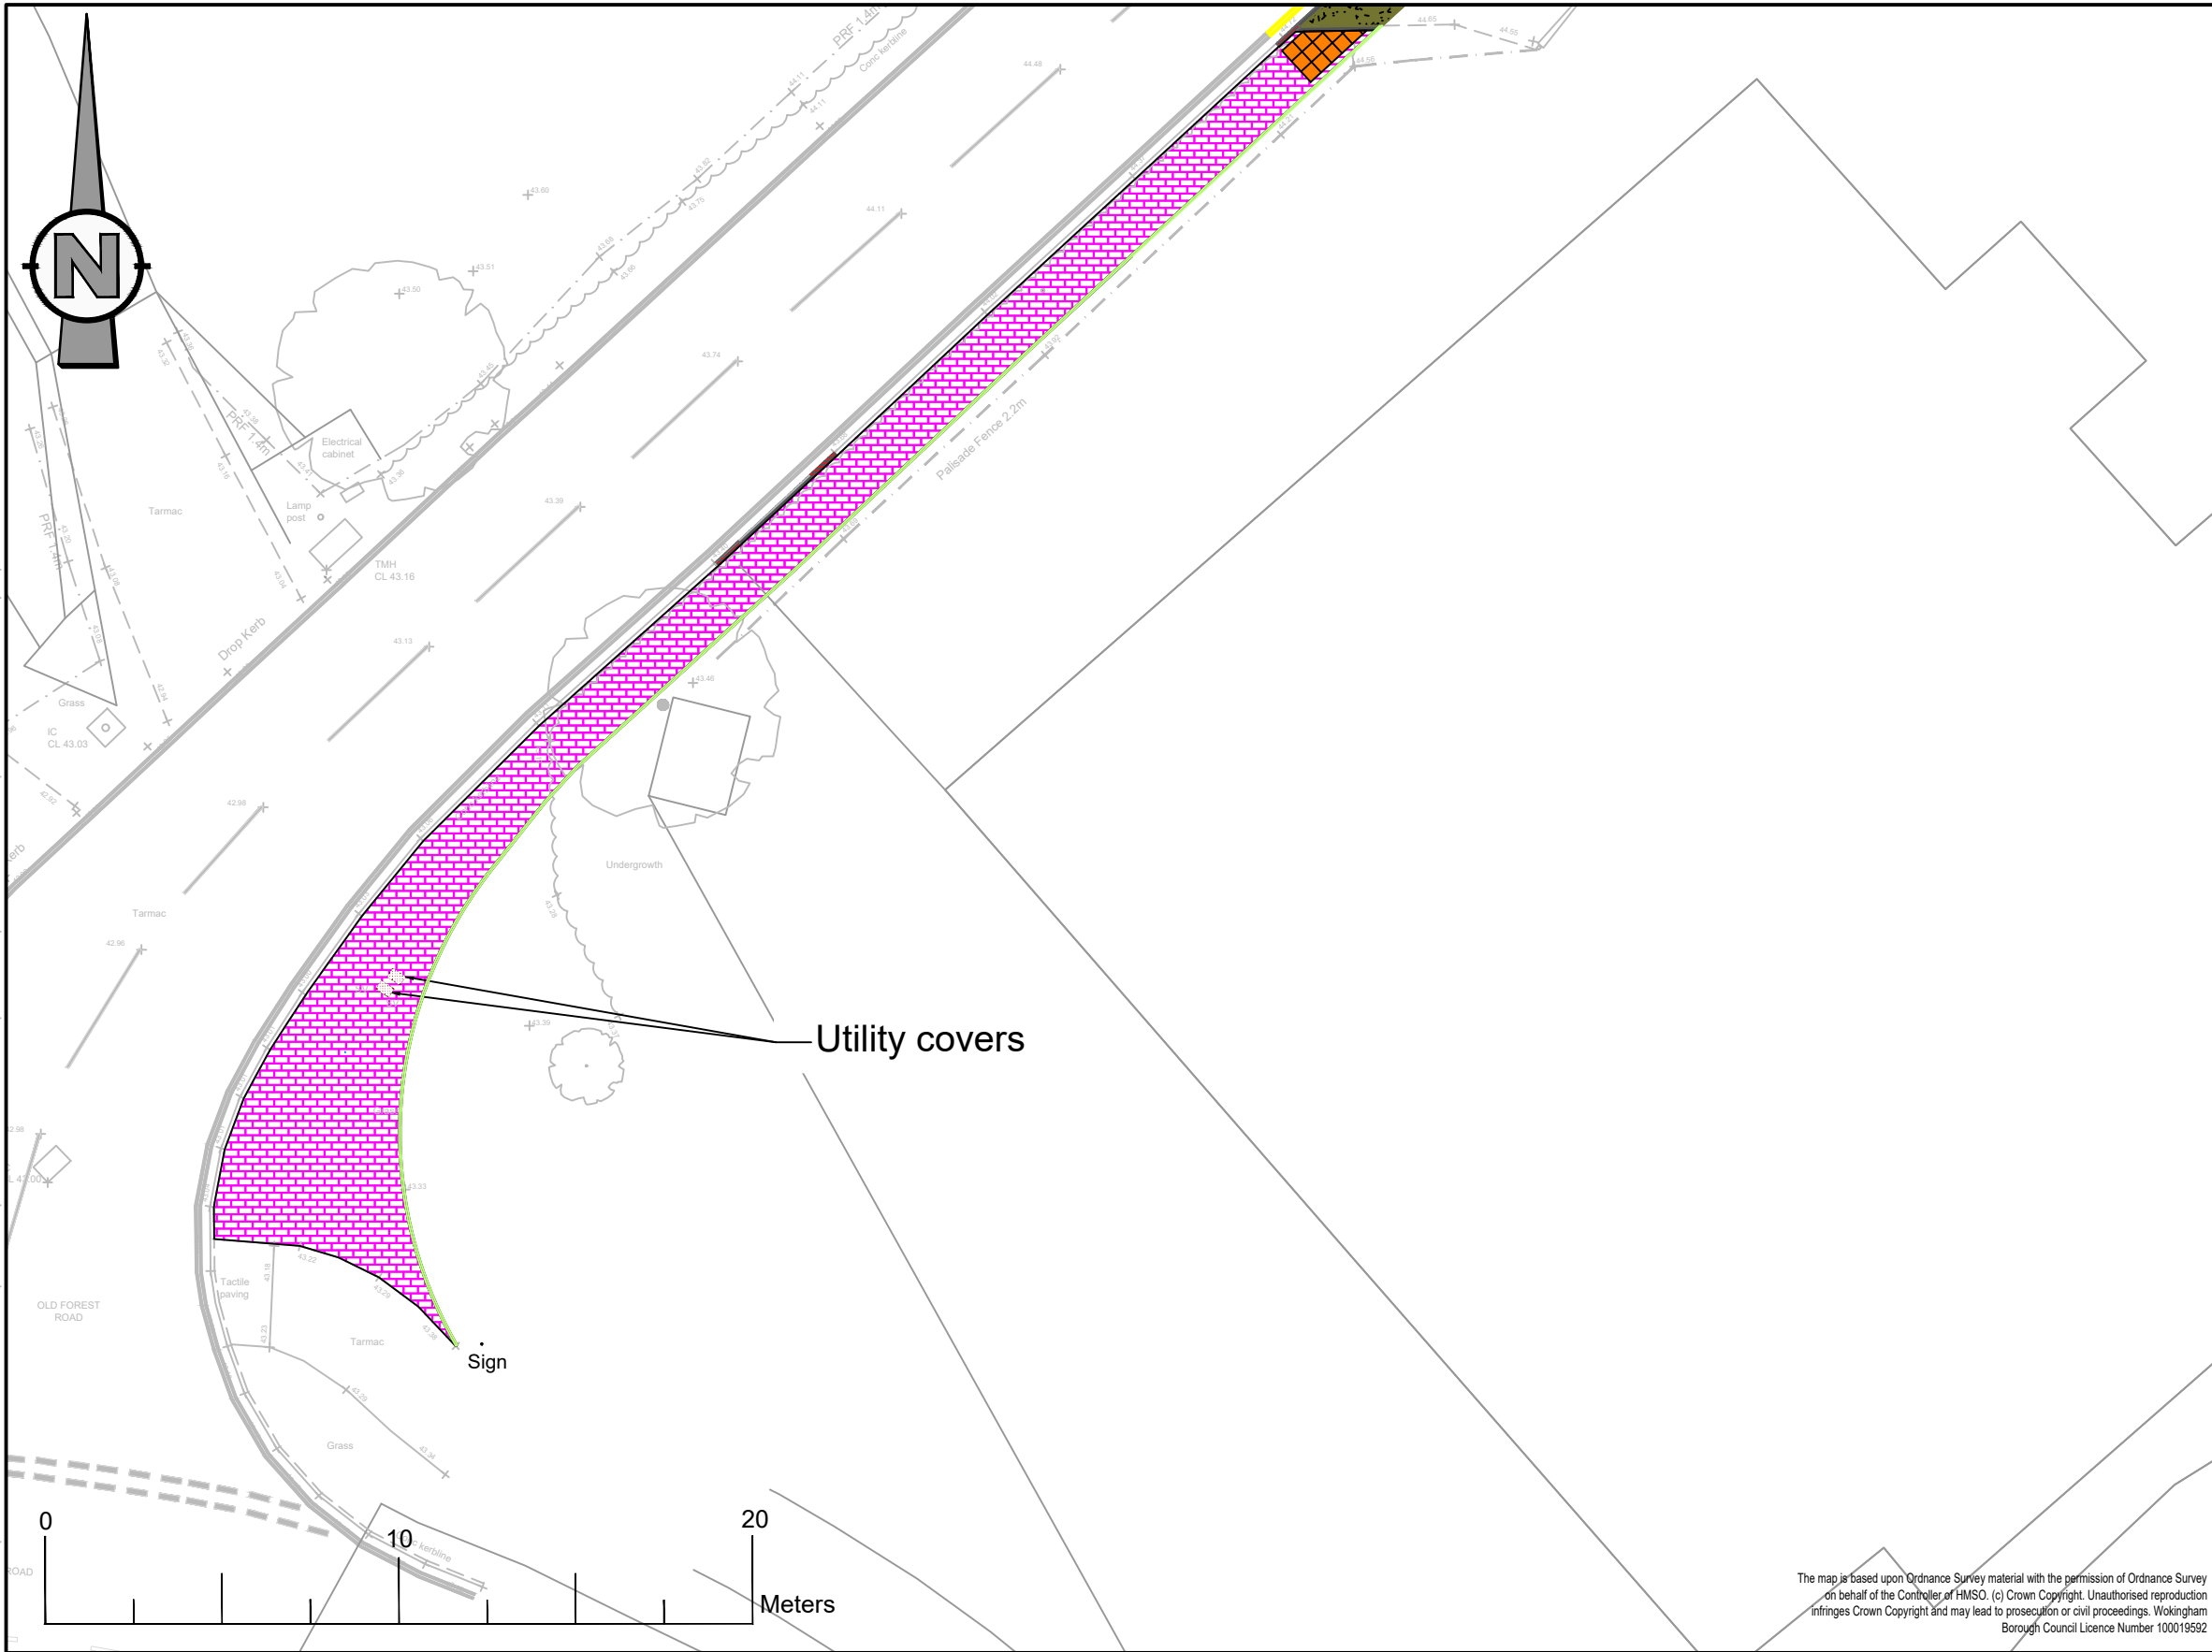

DO NOT SCALE

General Notes:

1. All dimensions are in meters unless otherwise stated.
2. The design is based on the topographical survey provided by Thames Valley Geomatics ltd, dated October 2025.
3. This drawing should be read in conjunction with drawings 2507-100-001 and 2507-100-002, along with all relevant documentation, standard details, and specifications.
4. Any discrepancies between site conditions and this drawing shall be reported to the designer immediately.

Key:

-  Carriageway resurfacing
-  Footway

A	05/01/2026	MH	FIRST ISSUE	CD	
REV	DATE	BY	DESCRIPTION	CHK	APD
DRAWING STATUS:					
FOR INFORMATION ONLY					



**WOKINGHAM
BOROUGH COUNCIL**

Shute End, Wokingham, Berkshire RG40 1BN
Tel: (0118) 974 6000 Web: www.wokingham.gov.uk

CLIENT:	PROJECT:	SCALE @ A3:	CHECKED:	APPROVED:
WOKINGHAM BOROUGH COUNCIL	OLD FOREST ROAD FOOTWAY CONSTRUCTION	1:200	CD	
ENGINEER:	TITLE:	CAD FILE:	DESIGN-DRAWN:	DATE:
CAPITAL SCHEMES	OVERVIEW	2507-001-001	MH	JANUARY 2026
		PROJECT No:	DRAWING No:	REV:
		2507	2507-100-003	A
© Wokingham Borough Council				