


C:\USERS\MAZHA\WOKINGHAM BOROUGH COUNCIL\CAPITAL SCHEMES - DOCUMENTS\PROJECTS\2507 TOUTLEY FOOTWAY\10 - CAD\01 OUTLINE DESIGN\2507-001-001.DWG 09/01/2026 13:07:24 Mazzah Hoidei

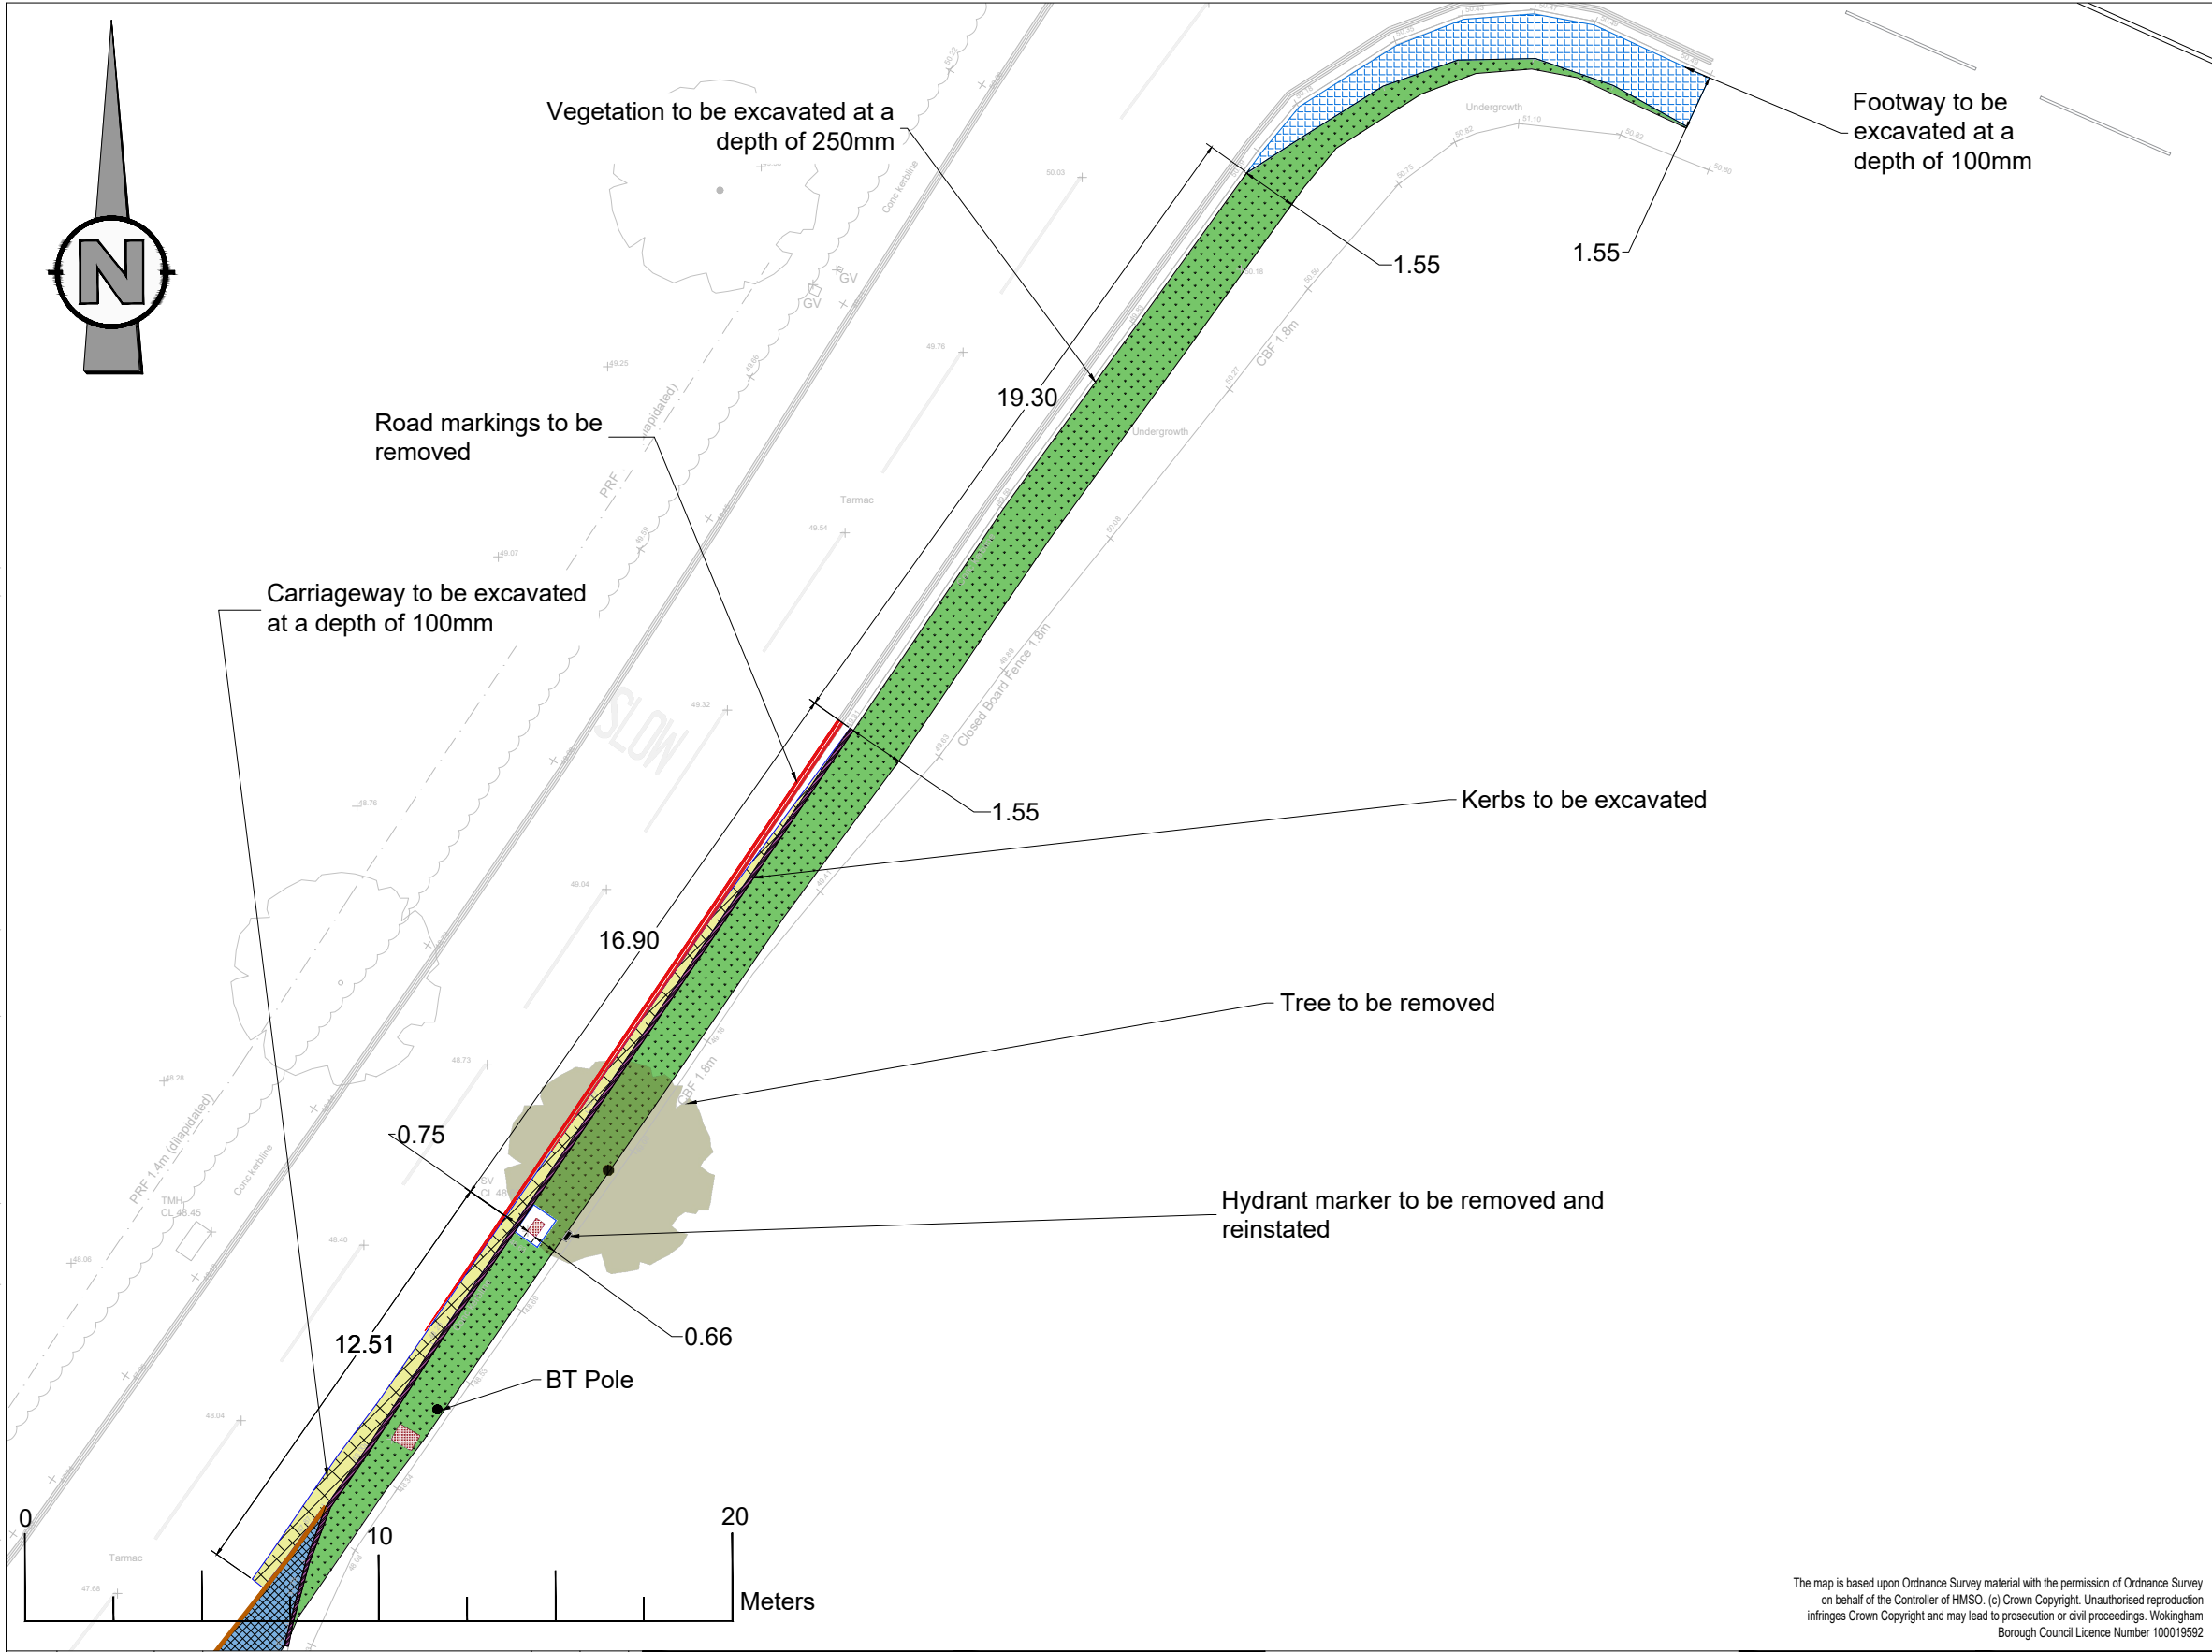

DO NOT SCALE

General Notes:

1. All dimensions are in meters unless otherwise stated.
2. The design is based on the topographical survey provided by Thames Valley Geomatics Ltd, dated October 2025.
3. This drawing should be read in conjunction with drawings 2507-200-002, 2507-100-003 and 2507-100-004, along with all relevant documentation, standard details, and specifications.
4. Any discrepancies between site conditions and this drawing shall be reported to the designer immediately.
5. Excavate around utility covers and BT pole with care, preserving covers and surrounding concrete.
6. Existing trees and stumps to be removed by a qualified arborist, roots cleared within the footway construction zone, and all excavation voids backfilled with compacted Type 1 prior to footway construction.

Key:

- Carriageway to be excavated to 100mm depth, and the material to be disposed of.
- Concrete slabs to be excavated to 380mm depth, and the material to be disposed of.
- Vegetation to be excavated to 250mm depth, and the material to be disposed of.
- Existing footway to be excavated to 100mm depth, and the material to be disposed of.
- Existing granite setts to be excavated and to be disposed of.
- Existing kerbs to be excavated and to be disposed of.
- Existing road markings to be removed.
- Hydrant marker to be removed and reinstated following footway installation.
- Existing utility inspection covers, see note 5.
- Existing trees to be removed. see note 6.
- Existing BT Pole, see note 5.

The map is based upon Ordnance Survey material with the permission of Ordnance Survey on behalf of the Controller of HMSO. (c) Crown Copyright. Unauthorised reproduction infringes Crown Copyright and may lead to prosecution or civil proceedings. Wokingham Borough Council Licence Number 100019592

REV	DATE	BY	DESCRIPTION	CHK	APD
A	05/01/2026	MH	First Issue	CD	
DRAWING STATUS:					
FOR INFORMATION ONLY					



**WOKINGHAM
BOROUGH COUNCIL**

Shute End, Wokingham, Berkshire RG40 1BN
Tel: (0118) 974 6000 Web: www.wokingham.gov.uk

CLIENT:

WOKINGHAM BOROUGH COUNCIL

ENGINEER:

CAPITAL SCHEMES

PROJECT:

OLD FOREST ROAD
FOOTWAY CONSTRUCTION

TITLE:

SITE CLEARANCE

SCALE @ A3:

1:200

CHECKED:

CD

APPROVED:

CAD FILE:

2507-001-001

DESIGN-DRAWN:

MH

DATE:

JANUARY 2026

PROJECT No:

2507

DRAWING No:

2507-200-001

REV:

A

© Wokingham Borough Council