


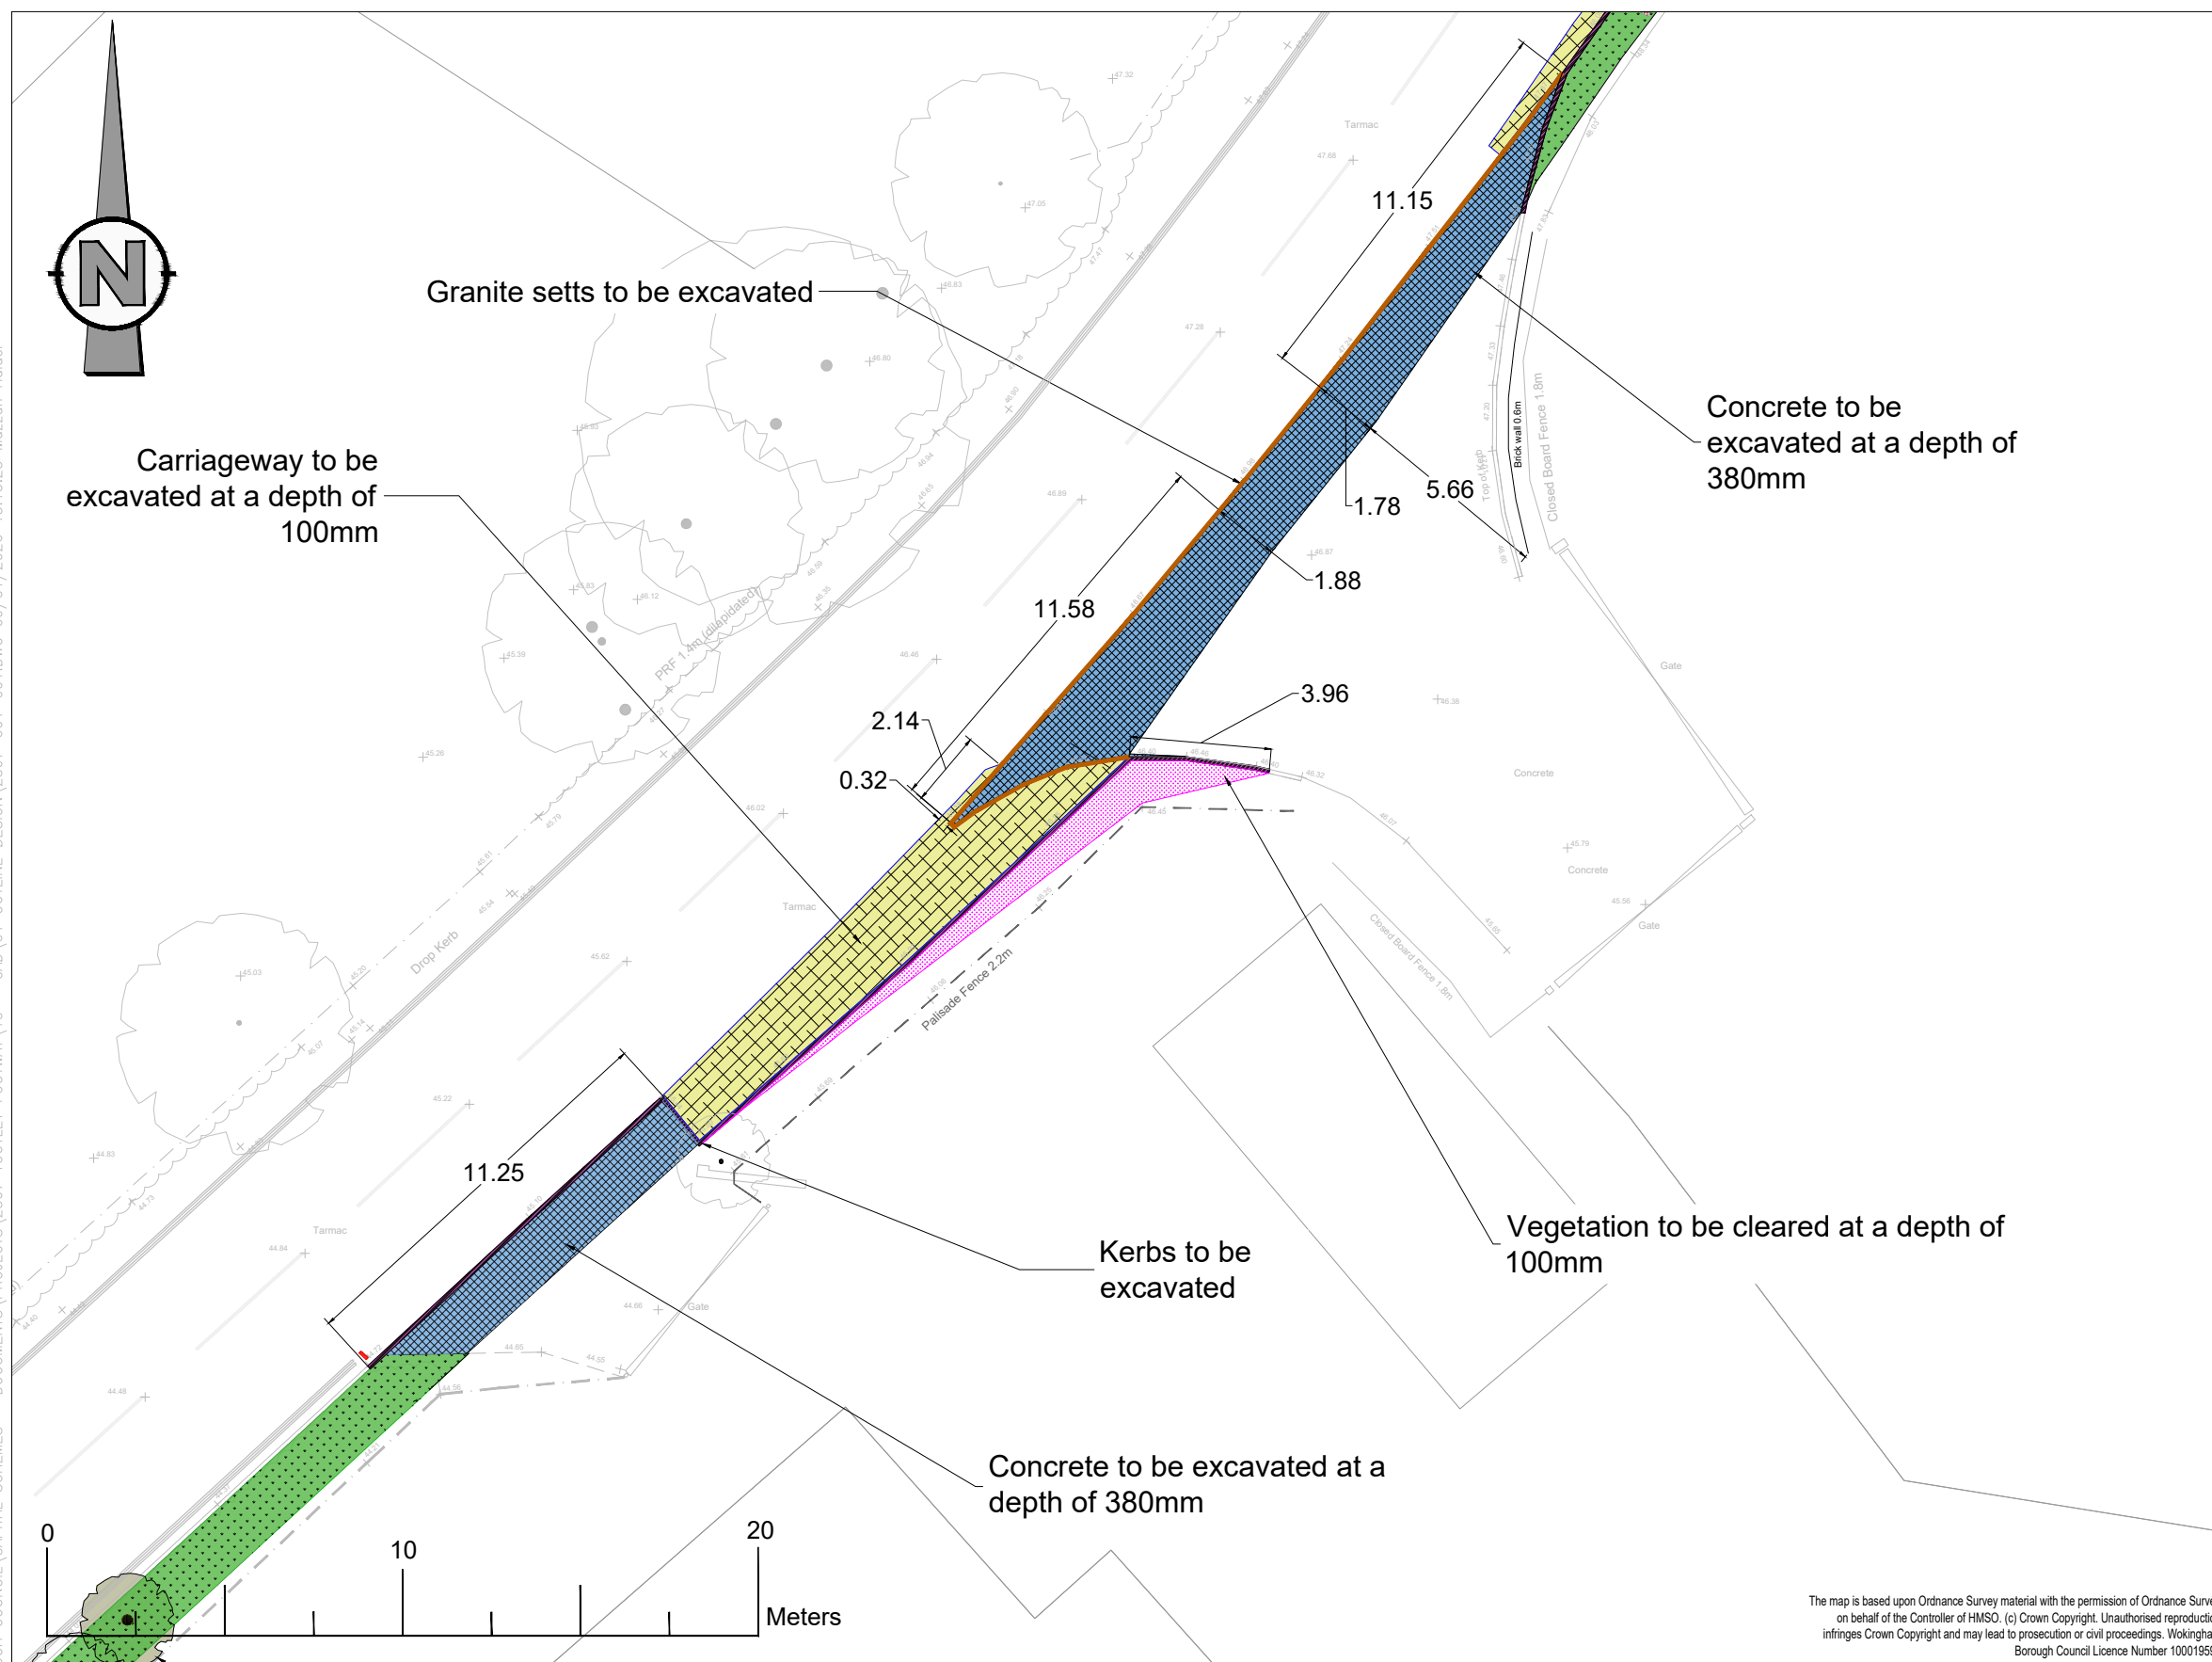

The map is based upon Ordnance Survey material with the permission of Ordnance Survey on behalf of the Controller of HMSO. (c) Crown Copyright. Unauthorised reproduction infringes Crown Copyright and may lead to prosecution or civil proceedings. Wokingham Borough Council Licence Number 10001951

A	05/01/2026	MH	First Issue	CD	
REV	DATE	BY	DESCRIPTION	CHK	APD

DRAWING STATUS:

FOR INFORMATION ONLY



WOKINGHAM
BOROUGH COUNCIL

Shute End, Wokingham, Berkshire RG40 1BN
Tel: (0118) 974 6000 Web: www.wokingham.gov.uk

CLIENT:

WOKINGHAM BOROUGH COUNCIL

ENGINEER:

CAPITAL SCHEMES

PROJECT:

OLD FOREST ROAD
FOOTWAY CONSTRUCTION

TITLE:	
--------	--

SITE CLEARANCE

SCALE @ A3:

1:200

CAD FILE:

PROJECT No:

CHECKED:

CD

	DESIGN-DRAWN:
--	---------------

2507-200-003

APPROVED:

--	--

DATE:	JANUARY 2026
-------	--------------

REV:	
------	--

A

© Wokingham Borough Council

DO NOT SCALE

General Notes:

1. All dimensions are in meters unless otherwise stated.
2. The design is based on the topographical survey provided by Thames Valley Geomatics Ltd, dated October 2025.
3. This drawing should be read in conjunction with drawings 2507-200-001 2507-200-002 and 2507-100-004, along with all relevant documentation, standard details, and specifications.
4. Any discrepancies between site conditions and this drawing shall be reported to the designer immediately.
5. Existing trees and stumps to be removed by a qualified arborist, roots cleared within the footway construction zone, and all excavation voids backfilled with compacted Type 1 prior to footway construction.

Key:

- | | |
|---|---|
|  | Carriageway to be excavated to 100mm depth, and the material to be disposed of. |
|  | Concrete to be excavated to 380mm depth, and the material to be disposed of. |
|  | Vegetation to be excavated to 250mm depth, and the material to be disposed of. |
|  | Existing topsoil to be cleared to 100mm depth, and to be disposed of. |
|  | Existing granite setts to be excavated and to be disposed of. |
|  | Existing kerbs to be excavated and disposed of. |
|  | Existing road markings to be removed. |