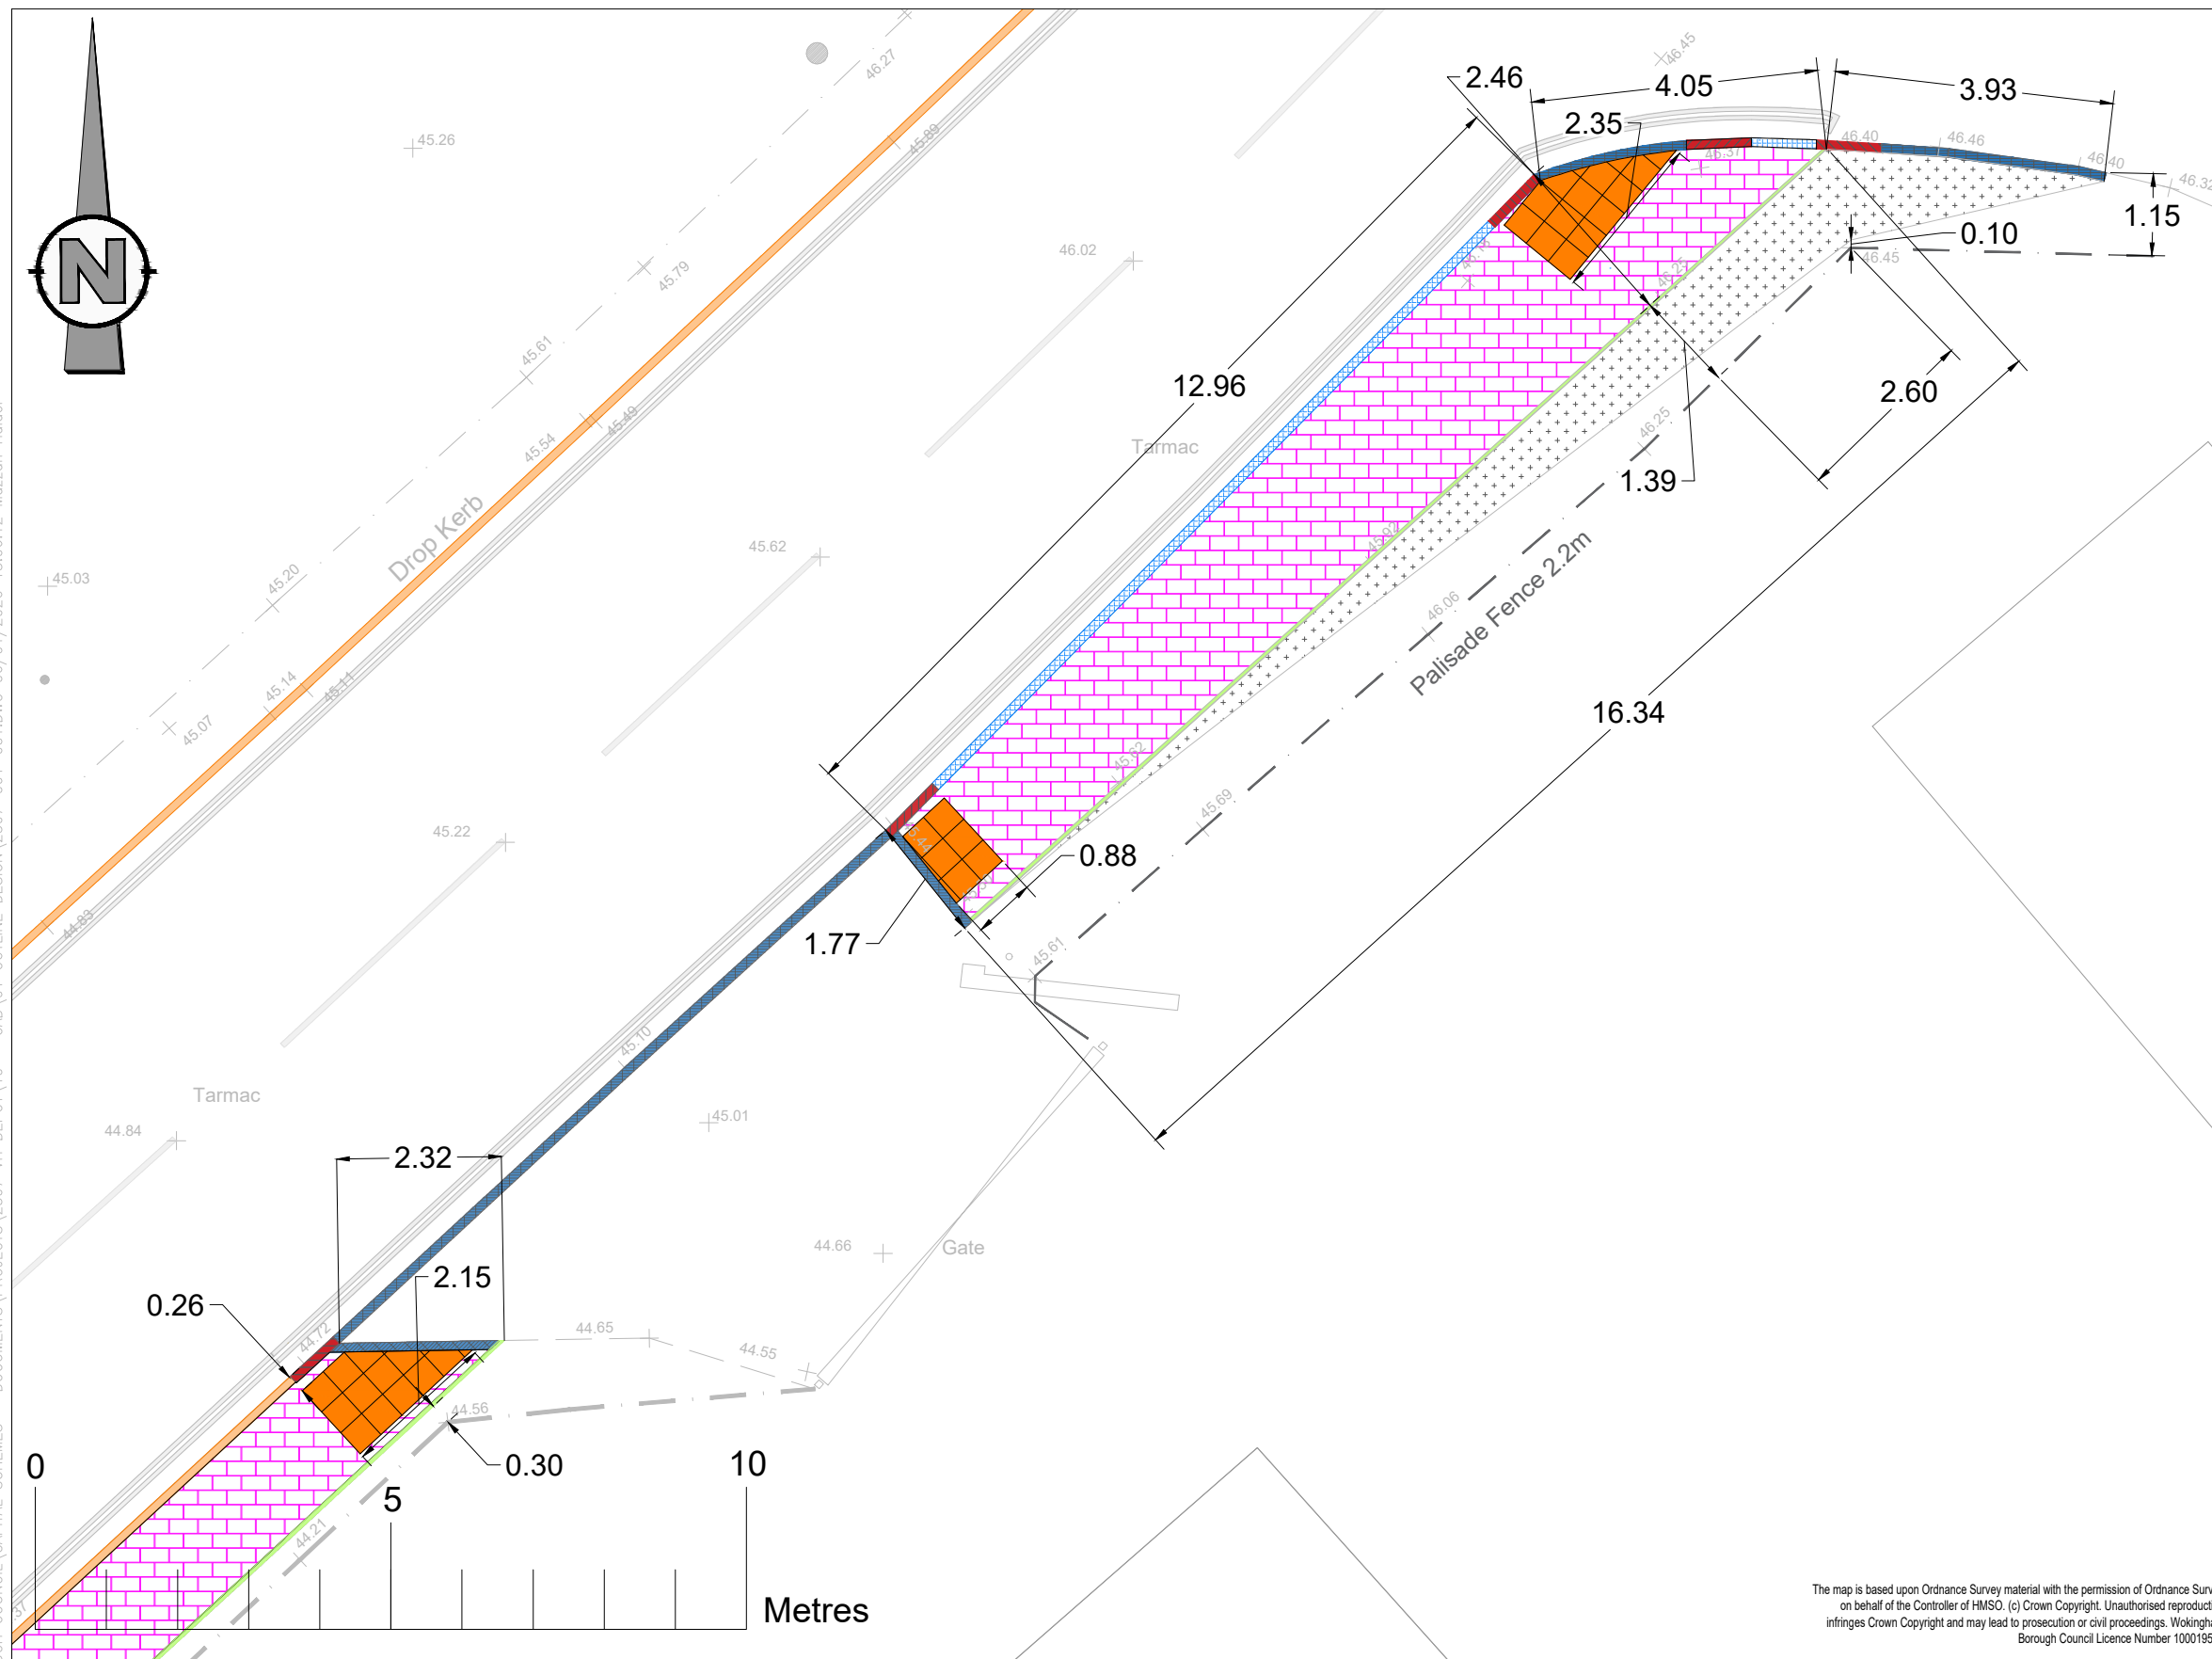


 
 


DO NOT SCALE

General Notes:

1. All dimensions are in meters unless otherwise stated.
2. The design is based on the topographical survey provided by Thames Valley Geomatics ltd, dated October 2025.
3. This drawing shall be read in conjunction with all relevant documentation and specifications, including Wokingham Borough Council Highways Development Design Sheet WDS_HD_01 and drawings 2507-1100-001, 2507-1100-002 and 2507-1100-004.
4. Any discrepancies between site conditions and this drawing shall be reported to the designer immediately.
5. Tactile blister paving slabs to be 400mm × 400mm × 65mm, installed in accordance with WBC Design Sheets WDS_HD_01 and WDS_HD_04.
6. A minimum 1.5 m wide footway shall be maintained for the proposed resurfacing works, unless otherwise shown on the drawings.
7. Proposed footway levels shall generally match existing vegetation and carriageway levels. New kerb levels shall match existing kerb levels.

Key:

- | | |
|---|--|
|  | Existing Kerb |
|  | Bull Nose Kerb BN2
(125mm x 225mm) |
|  | Dropped Bull Nose Kerb BN3
(125mm x 150mm) |
|  | Transition Kerb (BN2 to BN3) |
|  | Edging Kerb (50mm x 150mm) |
|  | Footway to be constructed according to the WBC
design sheet WDS_HD_01 |
|  | Tactile pavement layout |
|  | Vegetation verge |

The map is based upon Ordnance Survey material with the permission of Ordnance Survey on behalf of the Controller of HMSO. (c) Crown Copyright. Unauthorised reproduction infringes Crown Copyright and may lead to prosecution or civil proceedings. Wokingham Borough Council Licence Number 100019592

A	05/01/2026	MH	First Issue	CD	
REV	DATE	BY	DESCRIPTION	CHK	APD

DRAWING STATUS:

FOR INFORMATION ONLY



WOKINGHAM
BOROUGH COUNCIL

Shute End, Wokingham, Berkshire RG40 1BN
Tel: (0118) 974 6000 Web: www.wokingham.gov.uk

CLIENT:

WOKINGHAM BOROUGH COUNCIL

ENGINEER:

CAPITAL SCHEMES

PROJECT:

OLD FOREST ROAD
FOOTWAY CONSTRUCTION

TITLE:

FOOTWAYS, KERBS AND BLOCK PAVED AREAS

SCALE @ A3:

1:100

CHECKED:

CD

APPROVED:

CAD FILE:

2507-001-001

	DESIGN-DRAWN:
--	---------------

MH

DATE: _____

JANUARY 2026

PROJECT No:

2507

	DRAWING No:
--	-------------

2507-1100-003

EV:

A

© Wokingham Borough Council