


C:\USERS\MAZHAH\WOKINGHAM BOROUGH COUNCIL\CAPITAL SCHEMES - DOCUMENTS\PROJECTS\2507 VH DEPOT\10 - CAD\01 OUTLINE DESIGN\2507-001-001.DWG 06/01/2026 15:07:05 Mazzah Haider

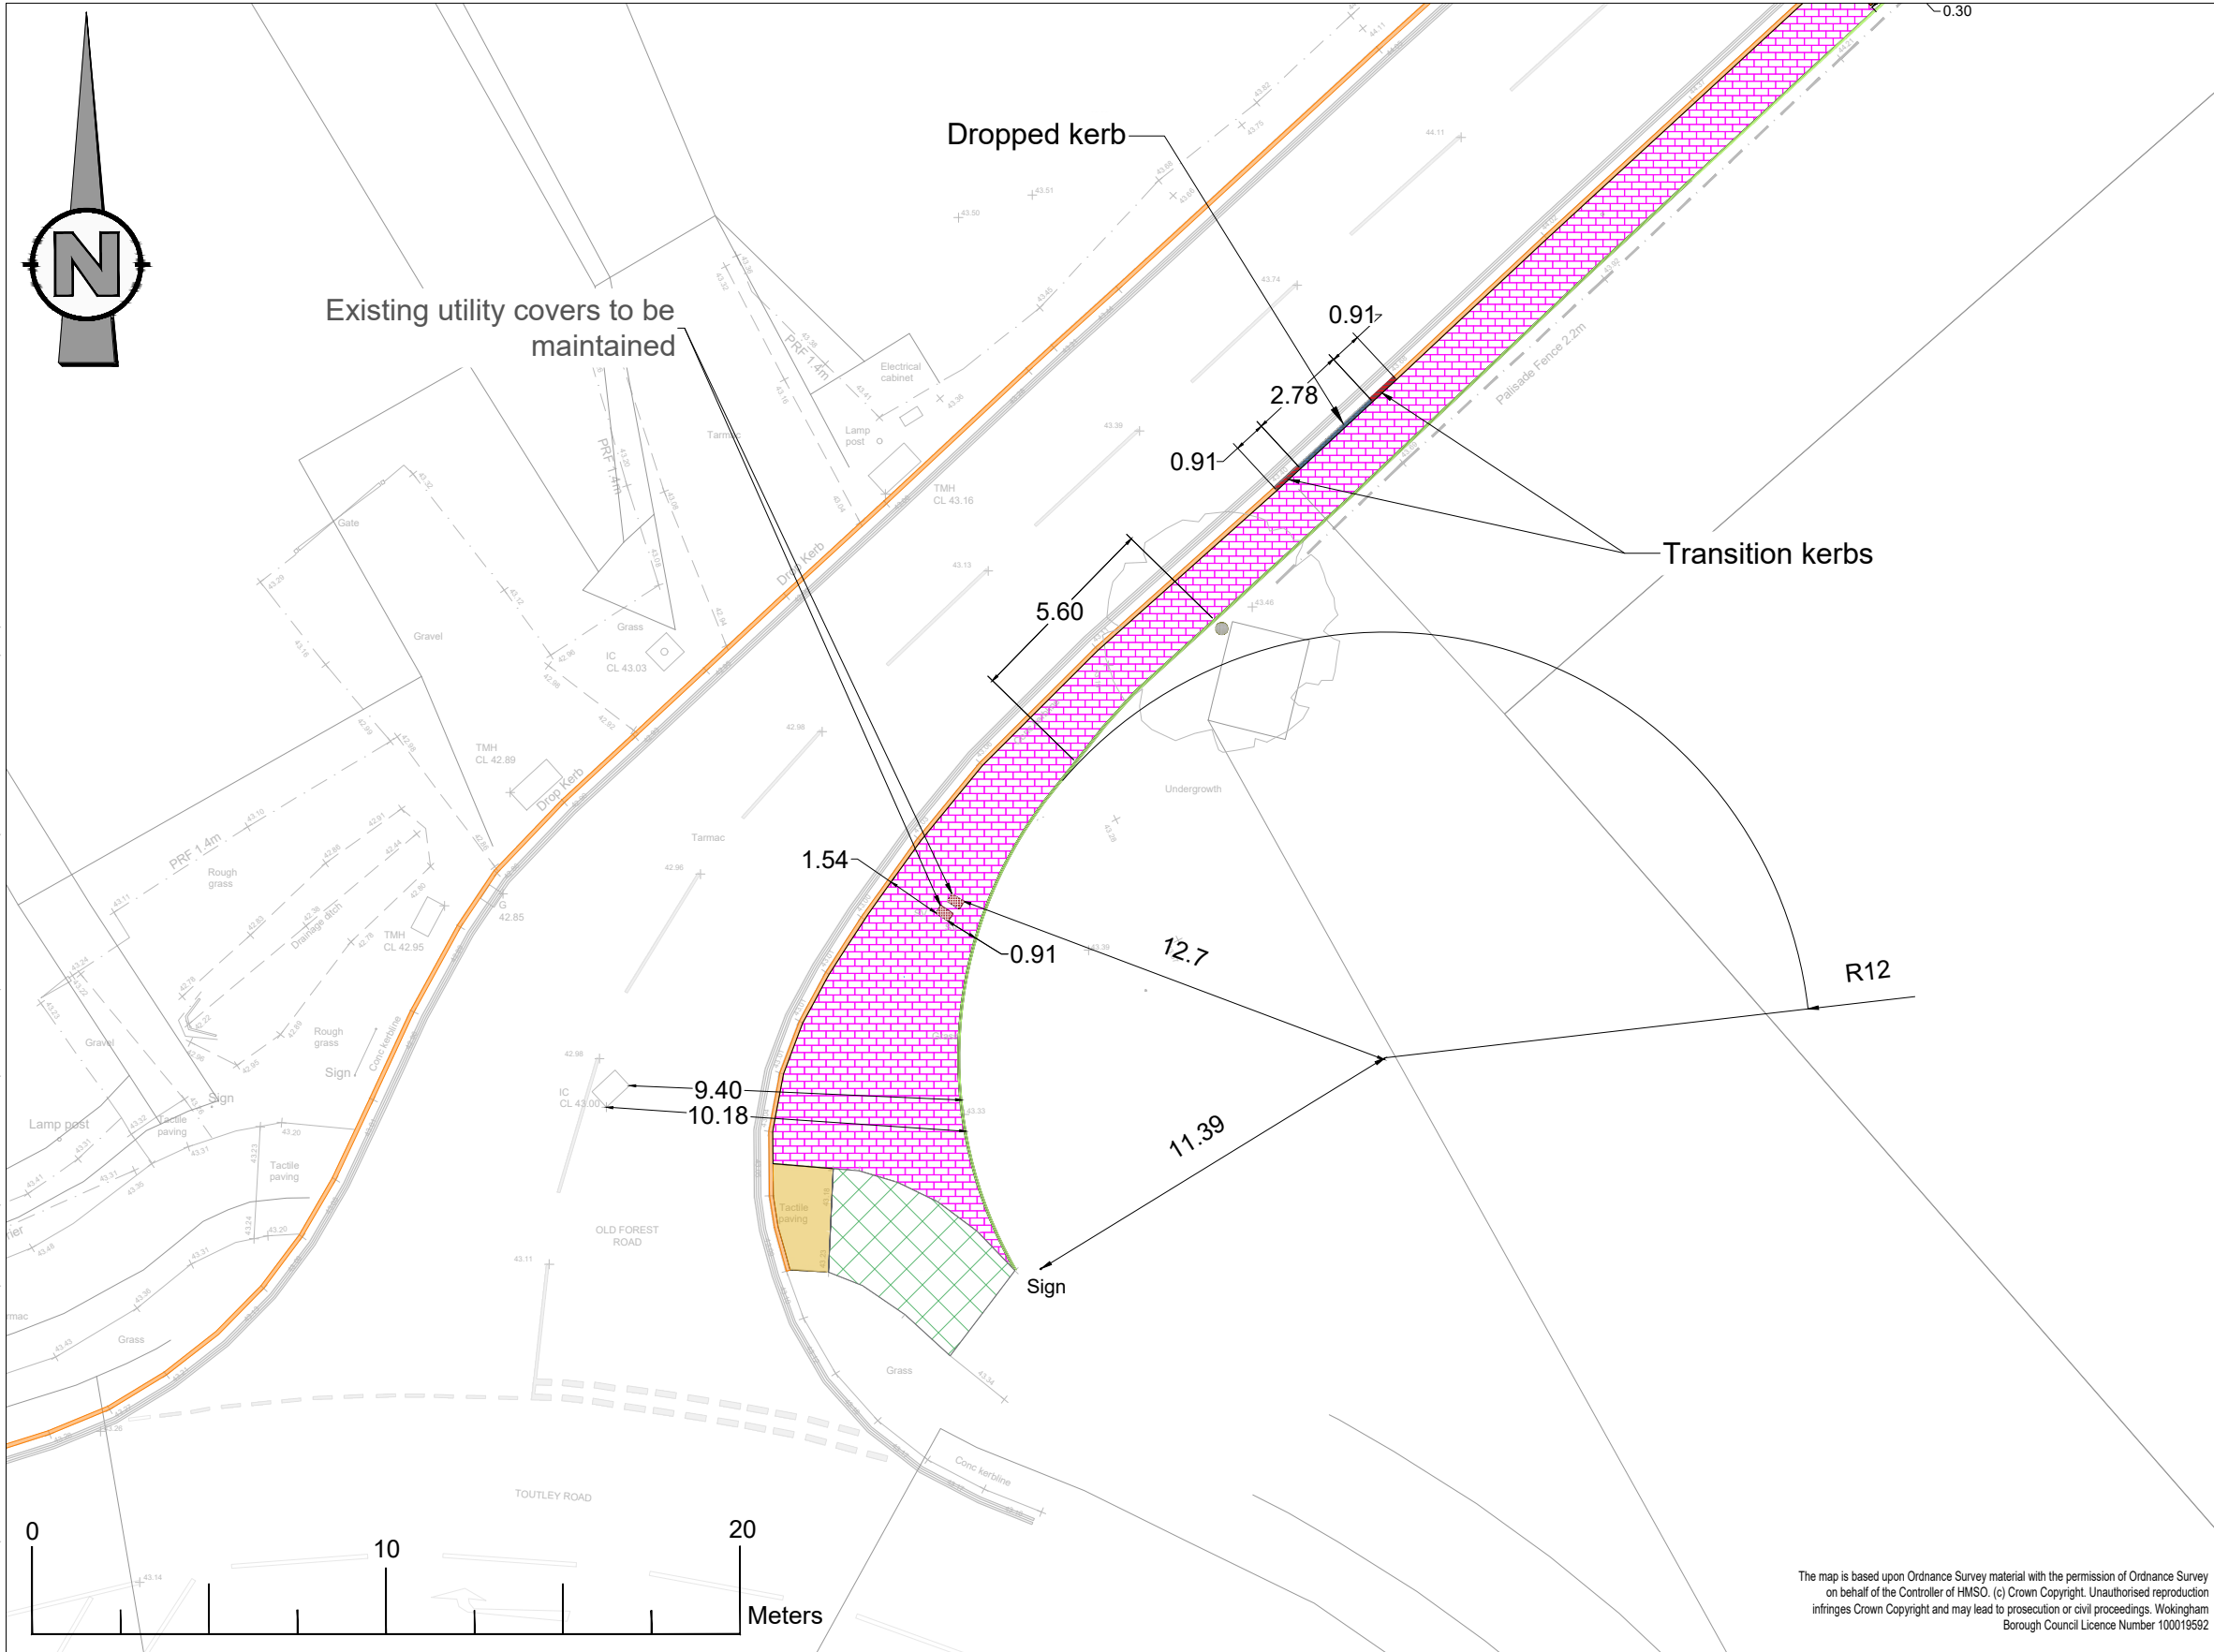

DO NOT SCALE

General Notes:

1. All dimensions are in meters unless otherwise stated.
2. The design is based on the topographical survey provided by Thames Valley Geomatics Ltd, dated October 2025.
3. This drawing shall be read in conjunction with all relevant documentation and specifications, including Wokingham Borough Council Highways Development Design Sheet WDS_HD_01 and drawings 2507-1100-001, 2507-1100-002 and 2507-1100-003.
4. Any discrepancies between site conditions and this drawing shall be reported to the designer immediately.
5. A minimum 1.5 m wide footway shall be maintained for the proposed resurfacing works, unless otherwise shown on the drawings.
6. New kerb levels shall match existing kerb levels.
7. Footway surfacing to be smoothly tapered around existing utility covers, maintaining existing overland surface water flow and drainage continuity.

Key:

- Existing Kerb
- Bull Nose Kerb BN2 (125mm x 225mm)
- Dropped Bull Nose Kerb BN3 (125mm x 150mm)
- Transition Kerb (BN2 to BN3)
- Edging Kerb (50mm x 150mm)
- Footway to be constructed according to the WBC design sheet WDS_HD_01
- Existing Tactile Pavement
- Existing Footway

A	05/01/2026	MH	First Issue	CD	
REV	DATE	BY	DESCRIPTION	CHK	APD
DRAWING STATUS: FOR INFORMATION ONLY					



**WOKINGHAM
BOROUGH COUNCIL**

Shute End, Wokingham, Berkshire RG40 1BN
Tel: (0118) 974 6000 Web: www.wokingham.gov.uk

CLIENT:

WOKINGHAM BOROUGH COUNCIL

ENGINEER:

CAPITAL SCHEMES

PROJECT:

OLD FOREST ROAD
FOOTWAY CONSTRUCTION

TITLE:

FOOTWAYS, KERBS AND BLOCK
PAVED AREAS

SCALE @ A3:

1:200

CHECKED:

CD

APPROVED:

CAD FILE:

2507-001-001

DESIGN-DRAWN:

MH

DATE:

JANUARY 2026

PROJECT No:

2507

DRAWING No:

2507-1100-004

REV:

A

© Wokingham Borough Council