

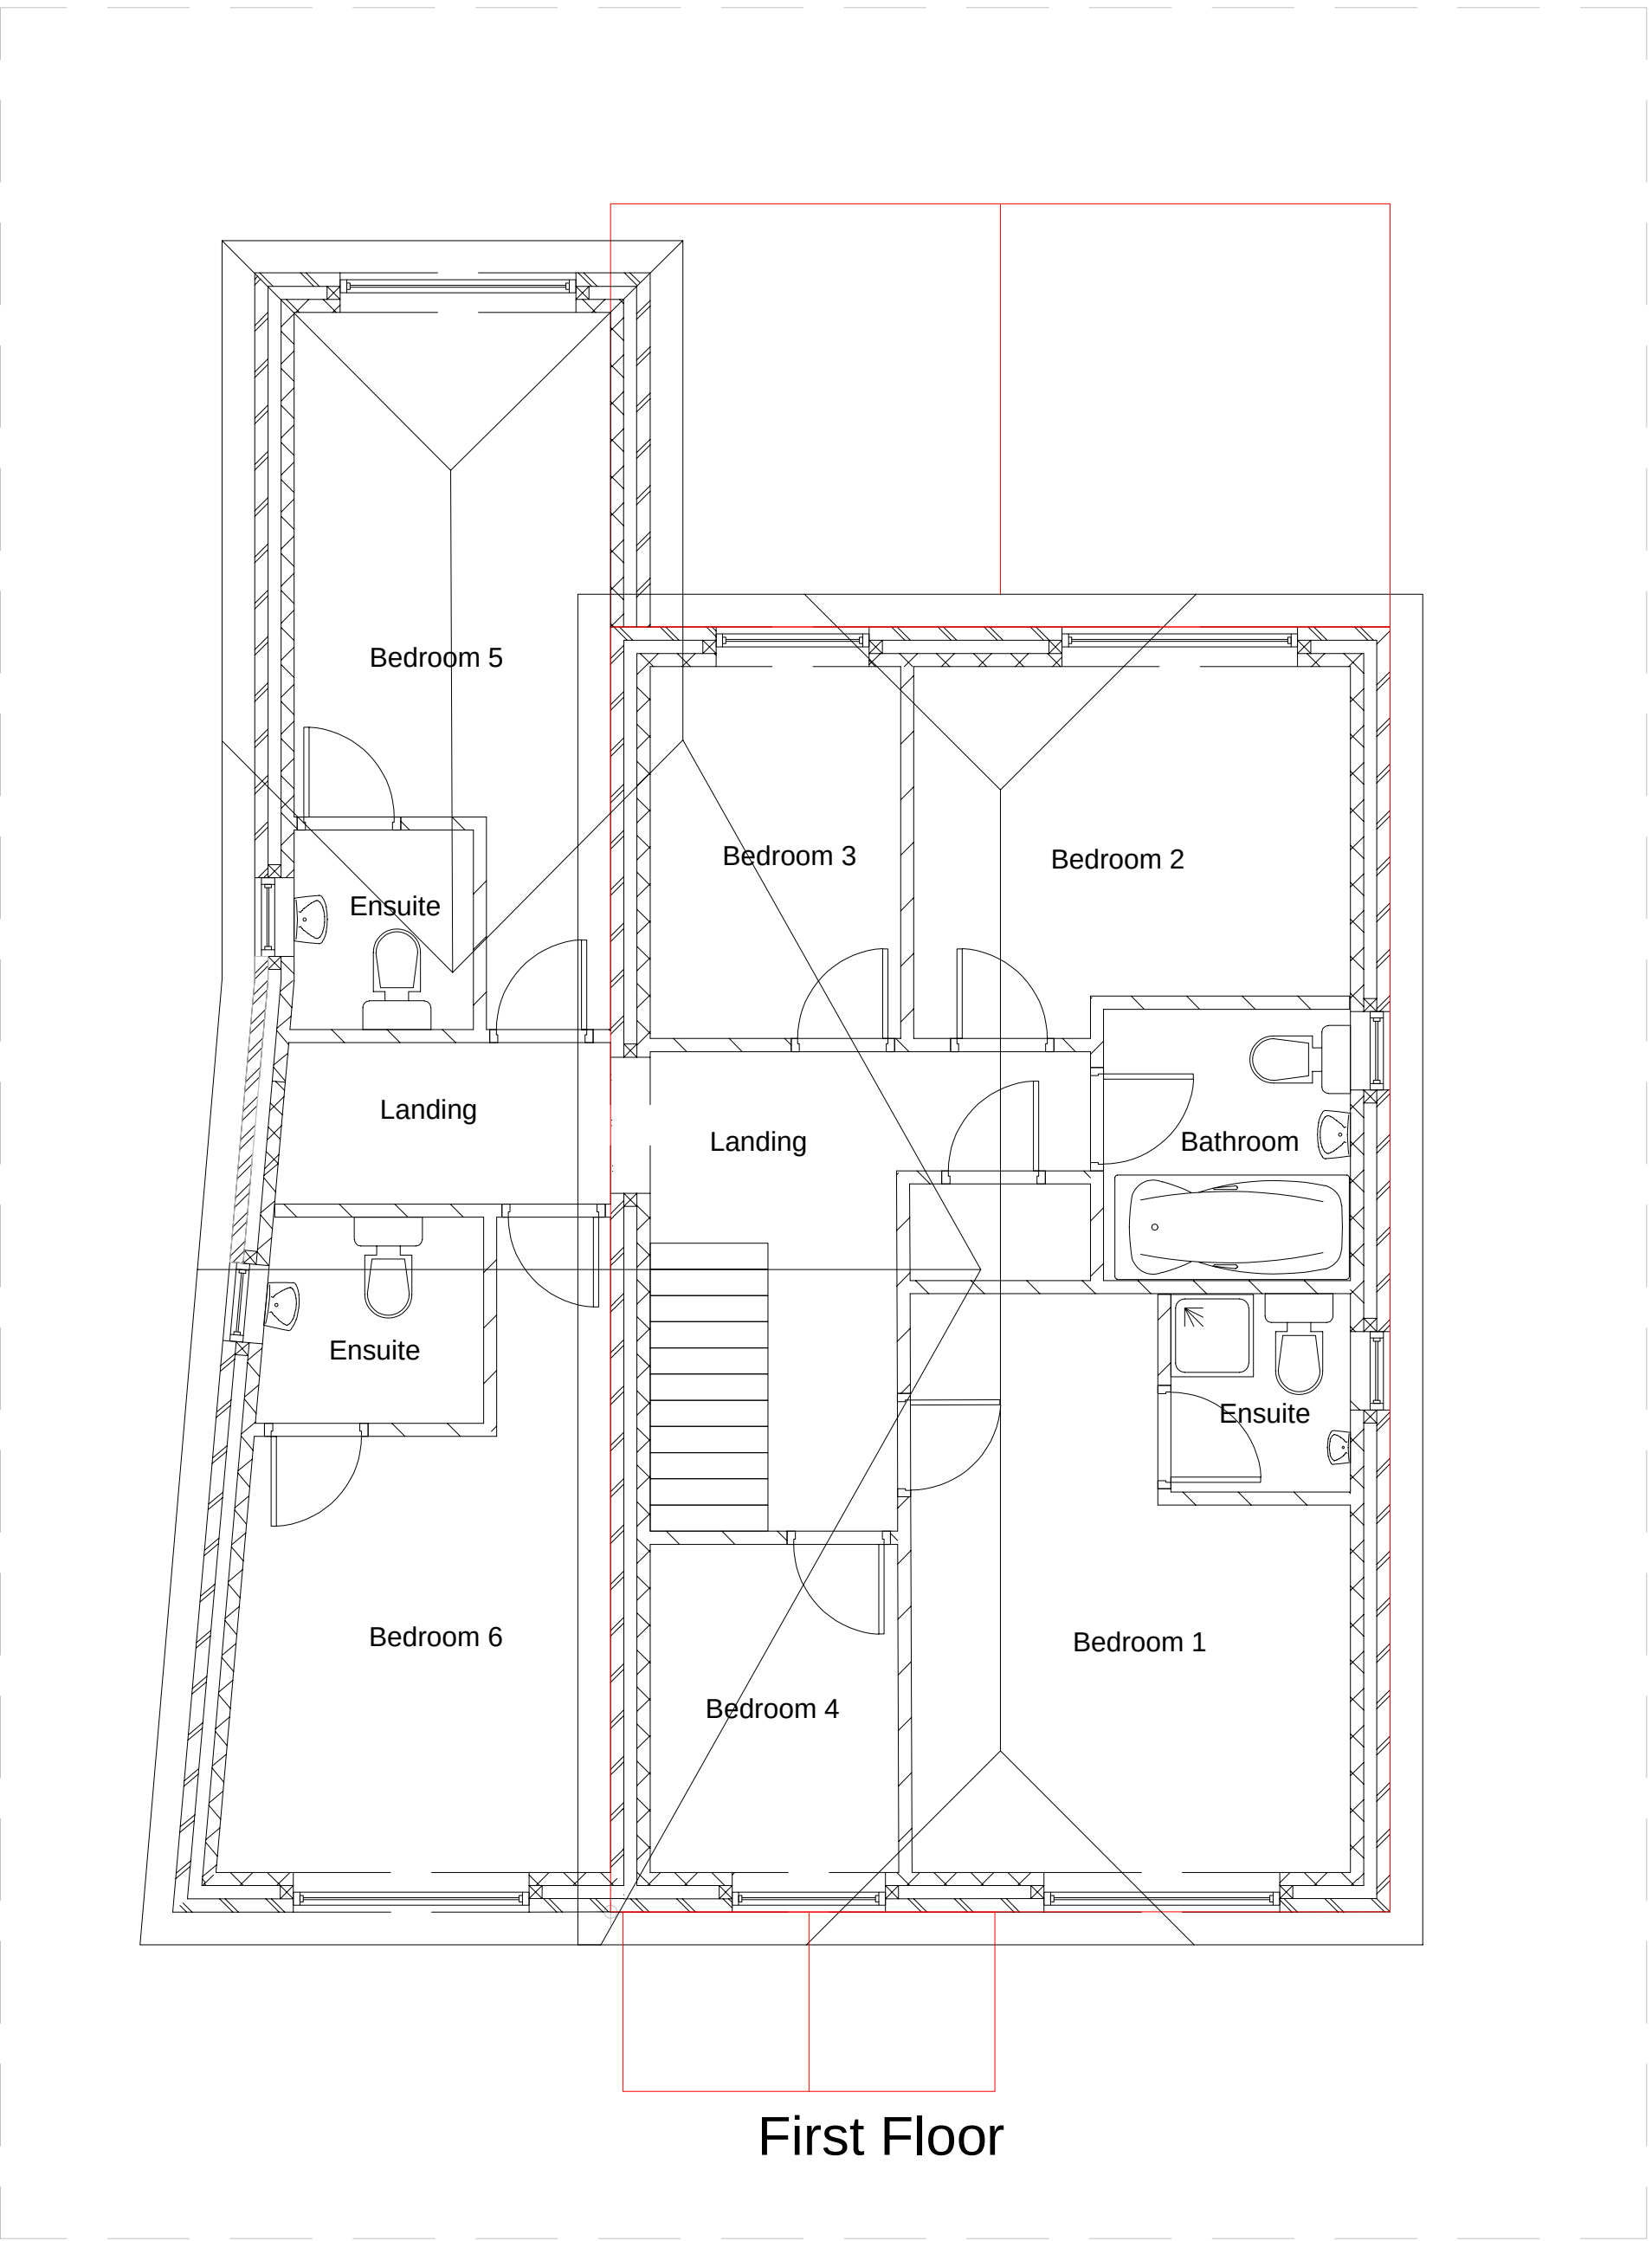


Proposed Plan and Elevations

Notes

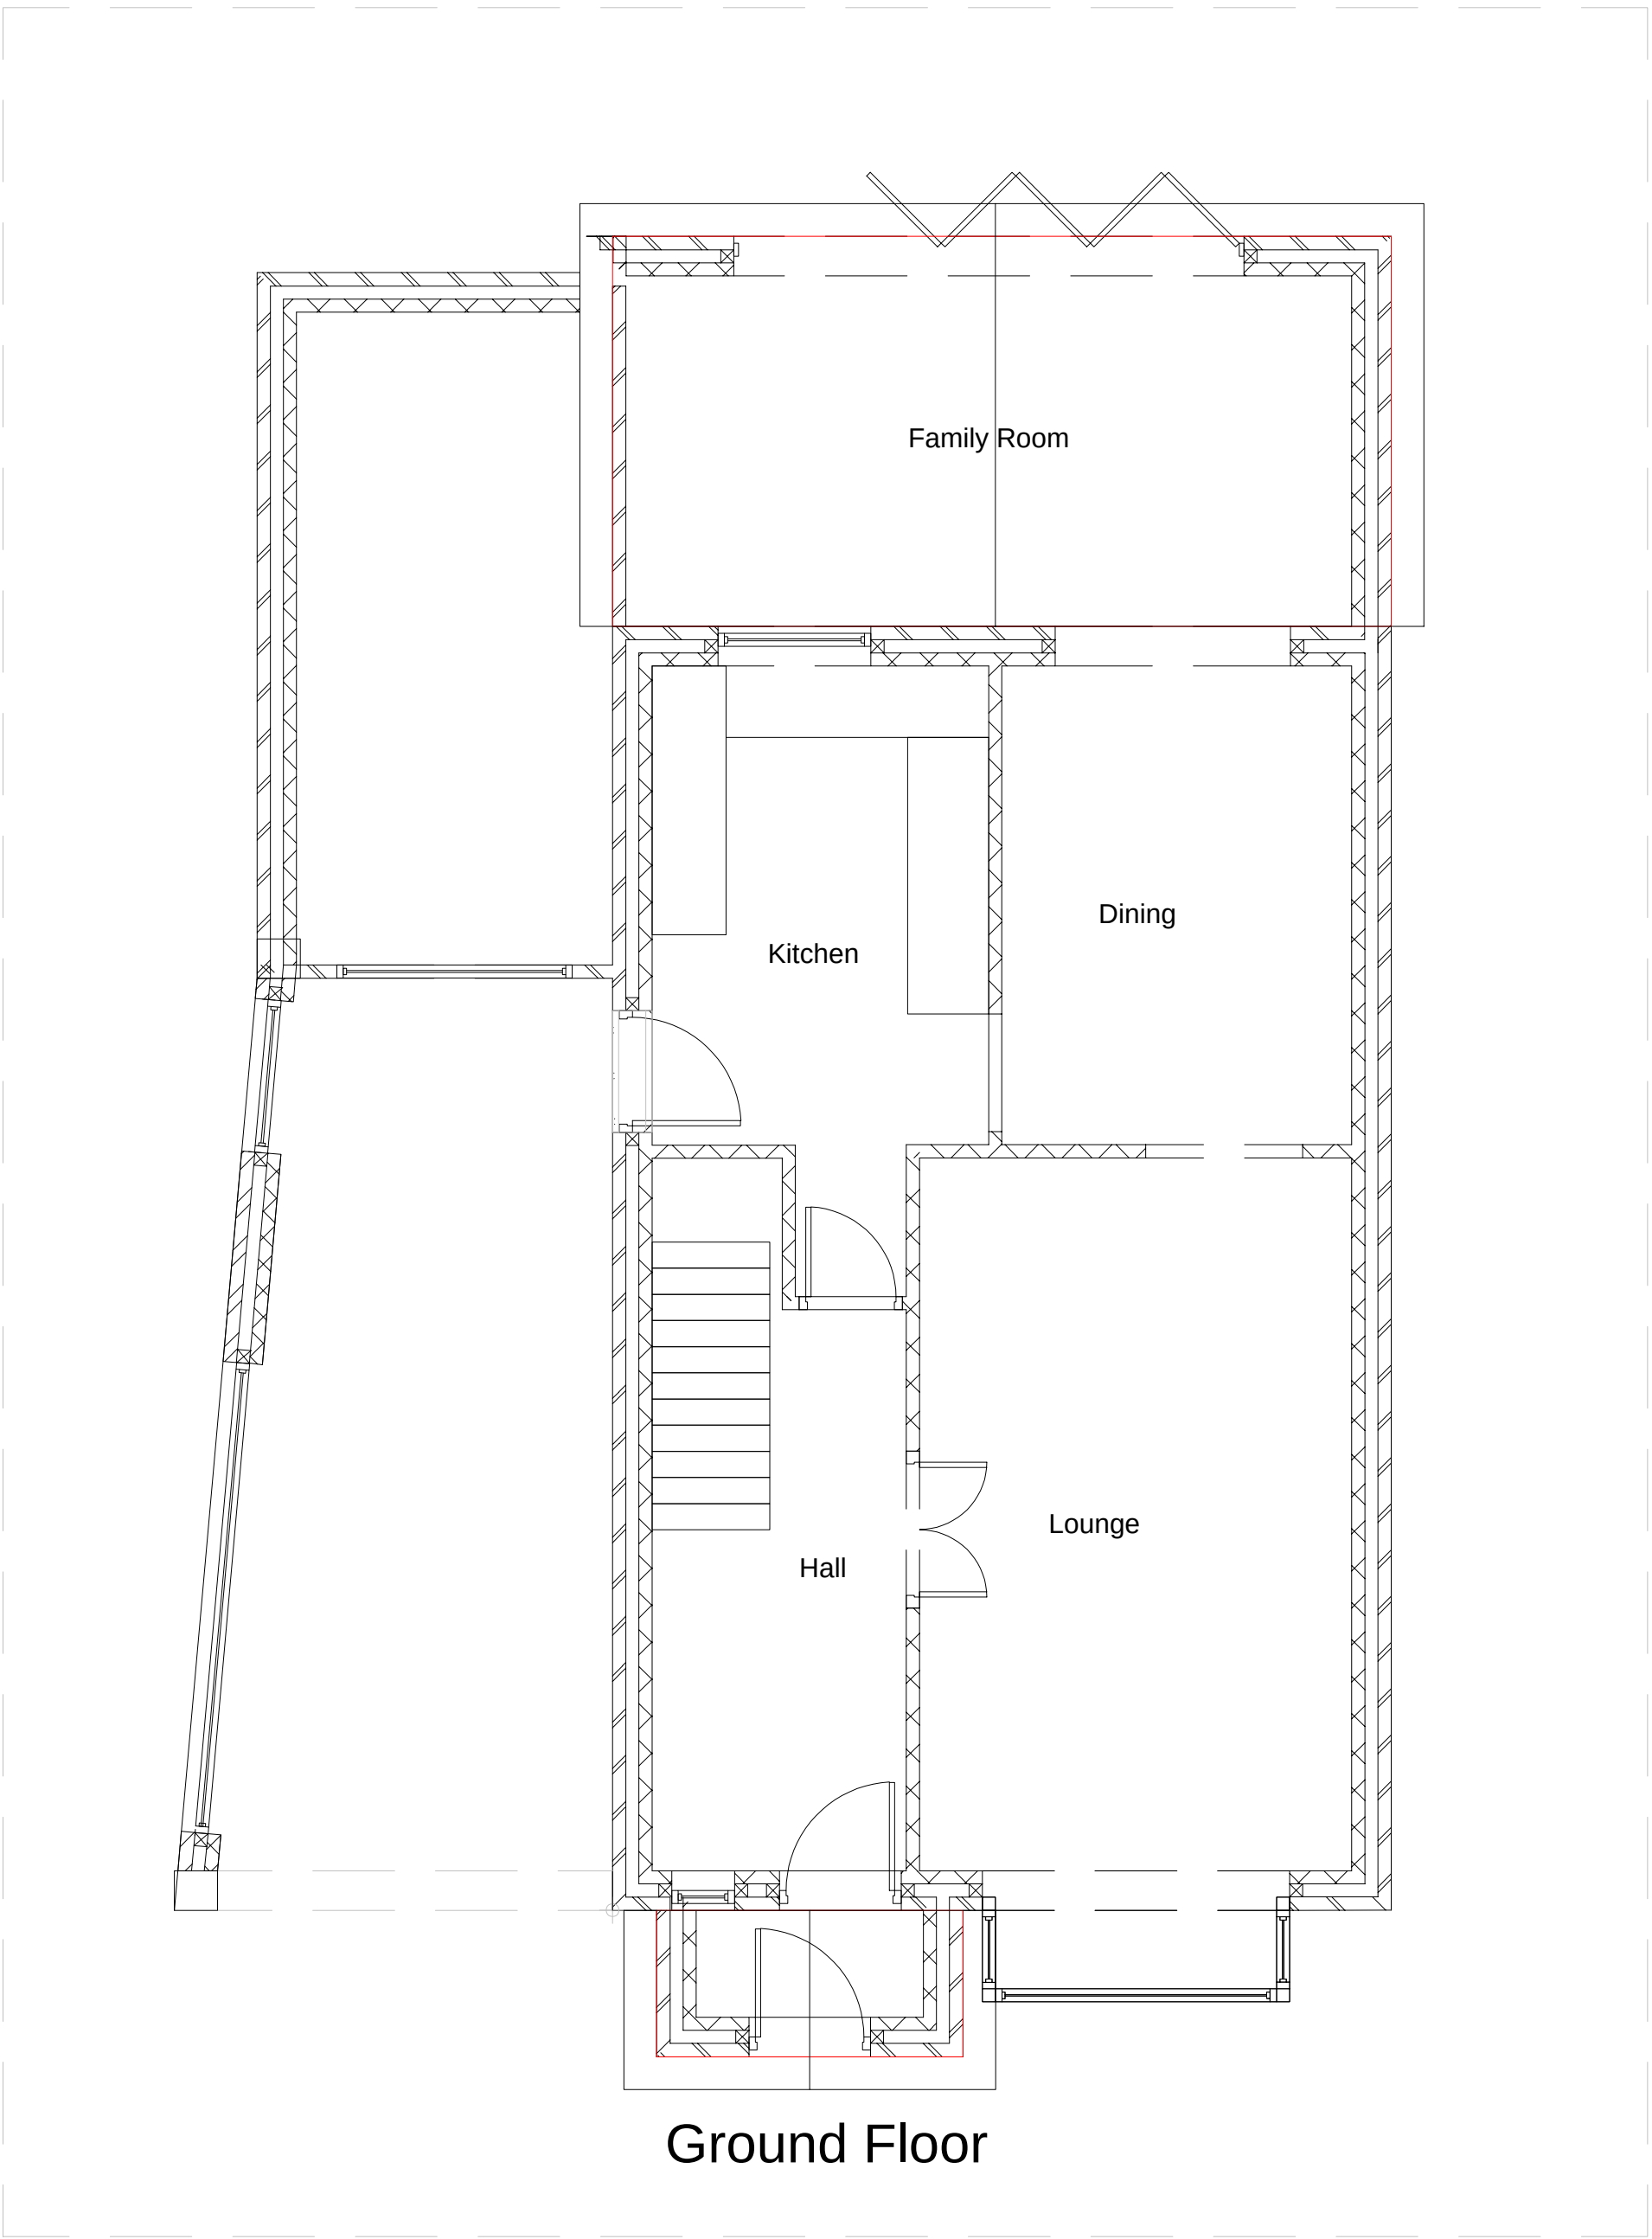

1: 100 @ A1

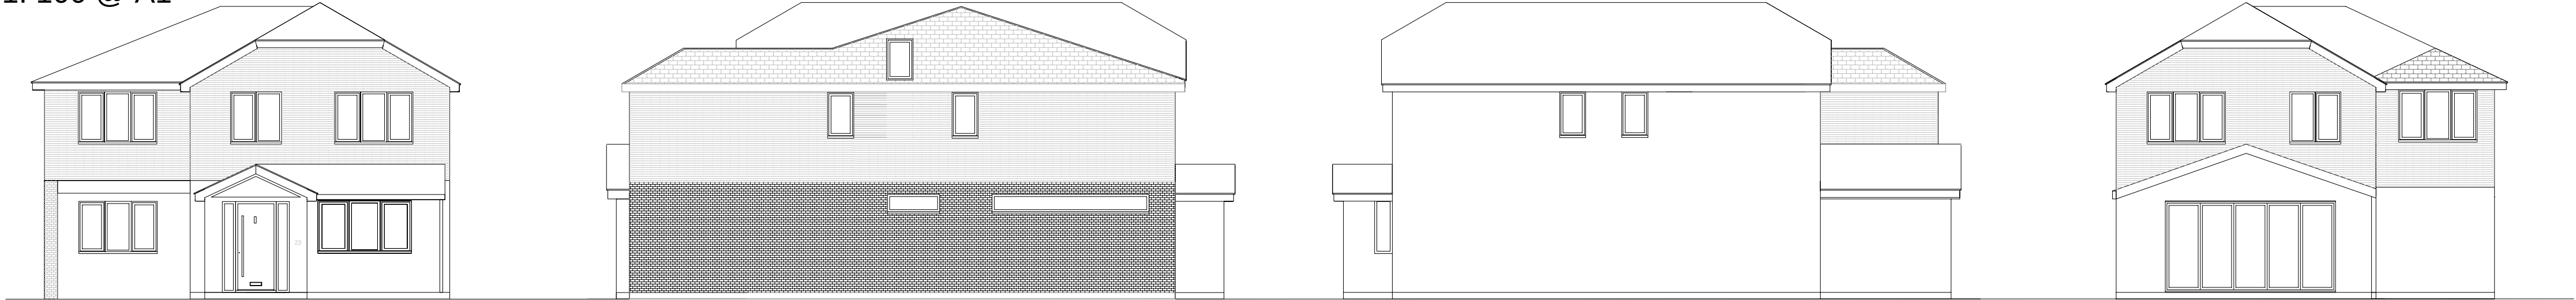

Front Elevation

Side Elevation

Side Elevation

Rear Elevation

All Works Subject To Building Control All Dimensions and Roof Angles To Be Checked on Site

Page Size - A1
1: 50 @ A1

3000 mm

1000

Project
Extension
23 Albany Park Drive
Winnersh
Wokingham
RG41 5HZ
Drawing Type
Proposed Planning
Client
Mr and Mrs A. Mangat