



Notes

All dimensions and levels on site are to be checked prior to commencement of work

This drawing is the copyright of Paul Edwards Architecture

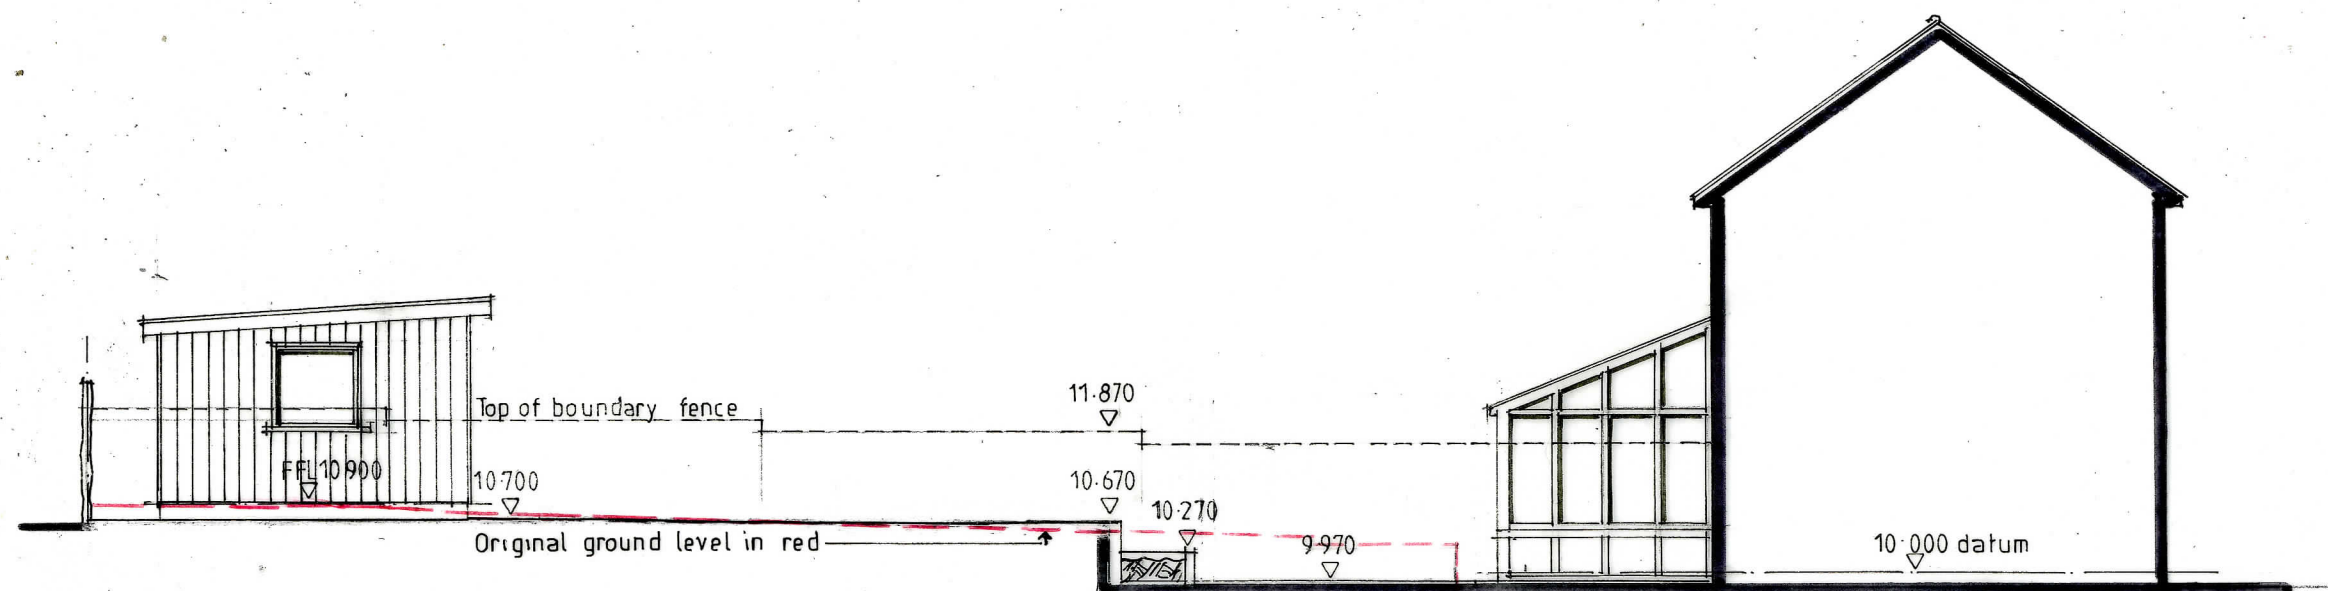

SECTION A A

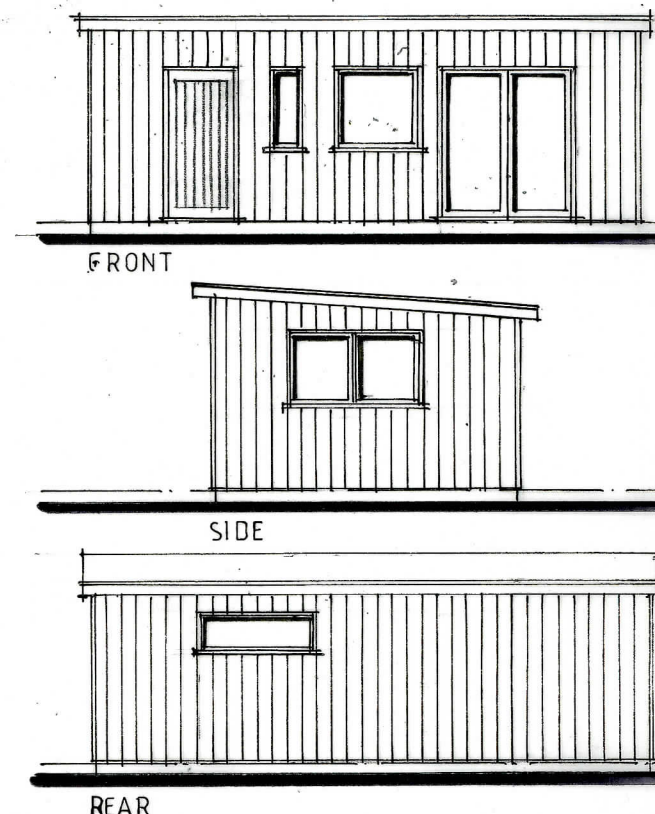


REAR

GARDEN ROOM ELEVATIONS

B: RED LINE SHOWS ORIGINAL GROUND LEVEL 10.06.26
A: HEIGHT OF BOUNDARY FENCE LEVELS STASH 10.06.26

SCALE

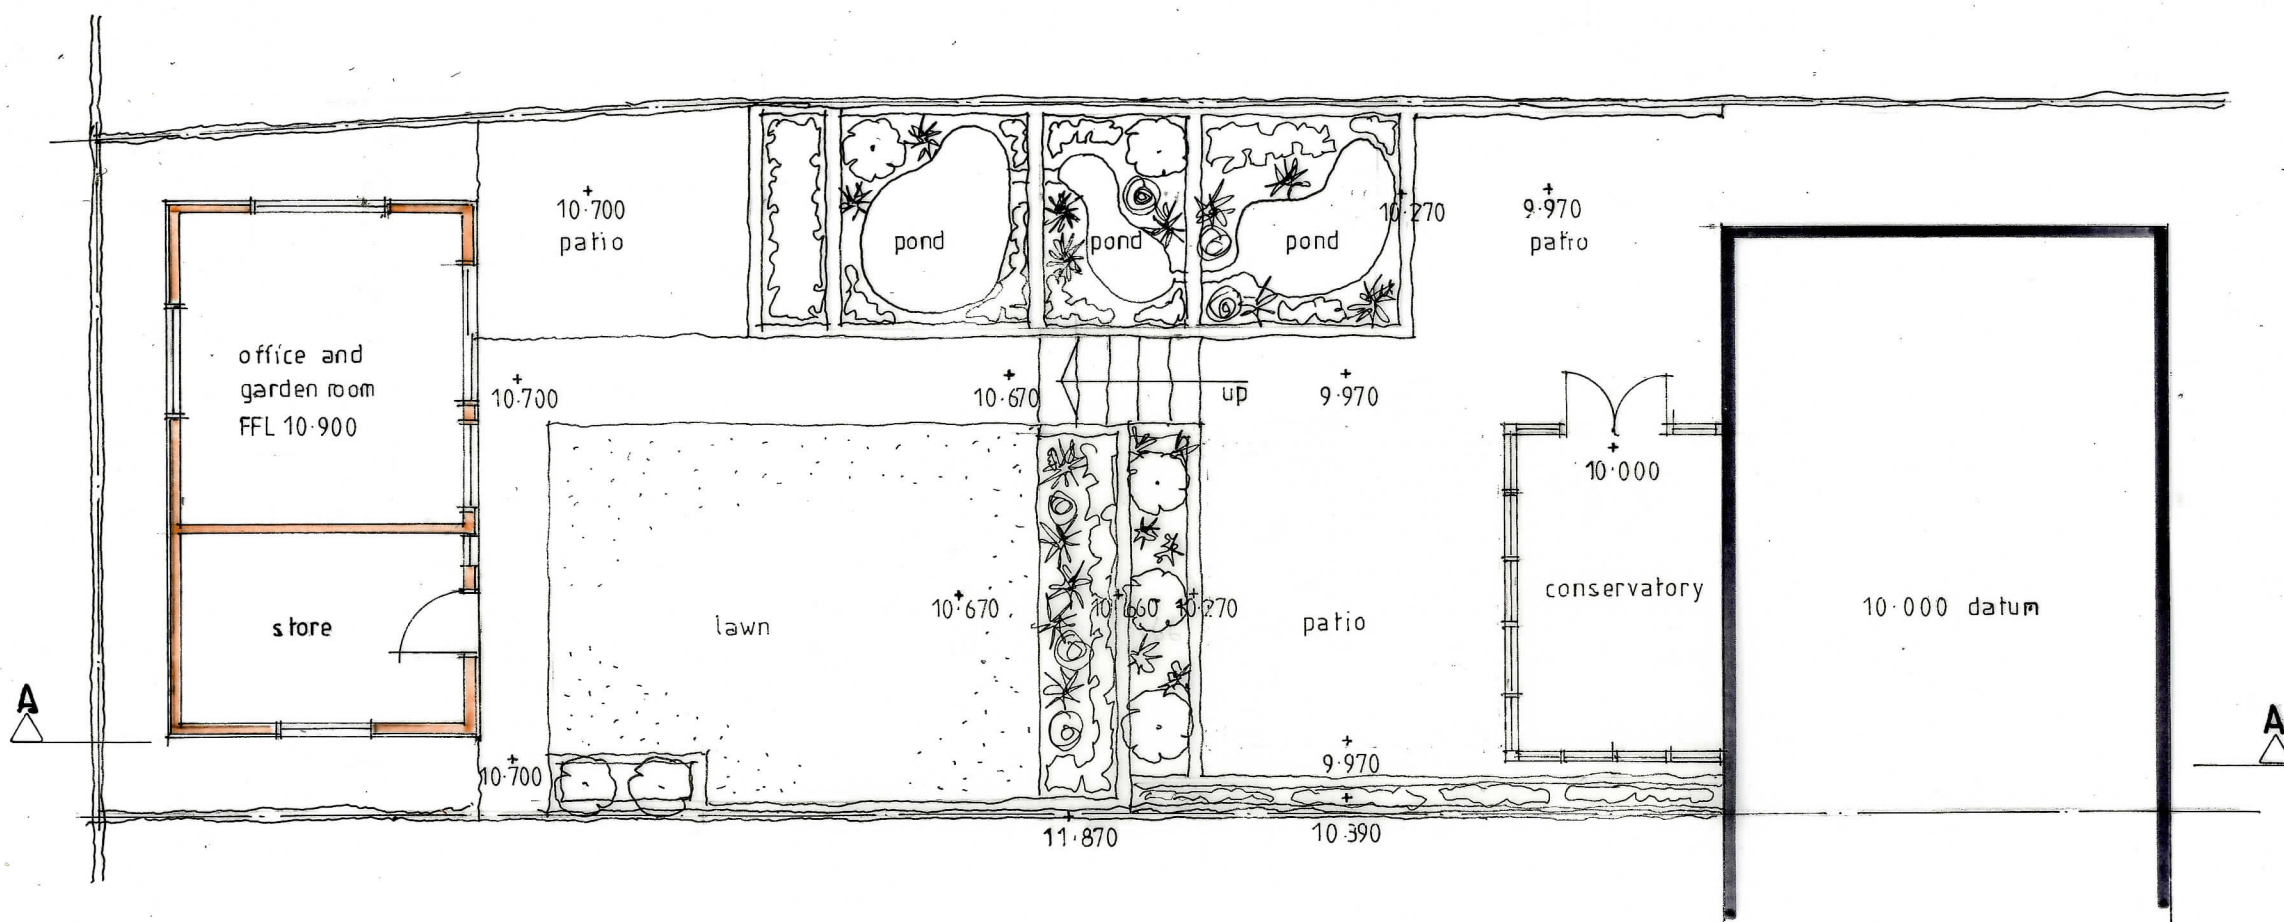

Project	Garden room-landscaping 38 Elizabeth Road WOKINGHAM Berks
Client	Ms J Sturgeon

Drawing	PLAN and SECTION as PROPOSED
Scale	1:100 at A3
Date	April 2026

Paul Edwards Architecture

12 Sandy Lane, Barkham, Wokingham, Berks RG41 4DB
Tel: 01189772925 Mob: 07831837415 E-mail: paul@paulwardarchitecture.co.uk
VAT Registration Number: 33441619

Job 2717 Dwg. 02B