READ IN CONJUNCTION WITH ALL OTHER PROJECT DOCUMENTS - REFER ALL DISCREPANCIES, OMISSIONS AND ERRORS TO THE ARCHITECT/AUTHOR. SCALING FROM THIS DRAWING IS PERMITTED EXCEPT FOR CONSTRUCTION PURPOSES - WORK ONLY TO FIGURED DIMENSIONS DURING CONSTRUCTION. NOT AUTHORISED FOR CONSTRUCTION UNLESS SPECIFICALLY STATED
ALL COPYRIGHTS IN THE DRAWING AND DESIGNS SHOWN THEREIN IS RETAINED - DO NOT REPRODUCE WITHOUT CONSENT

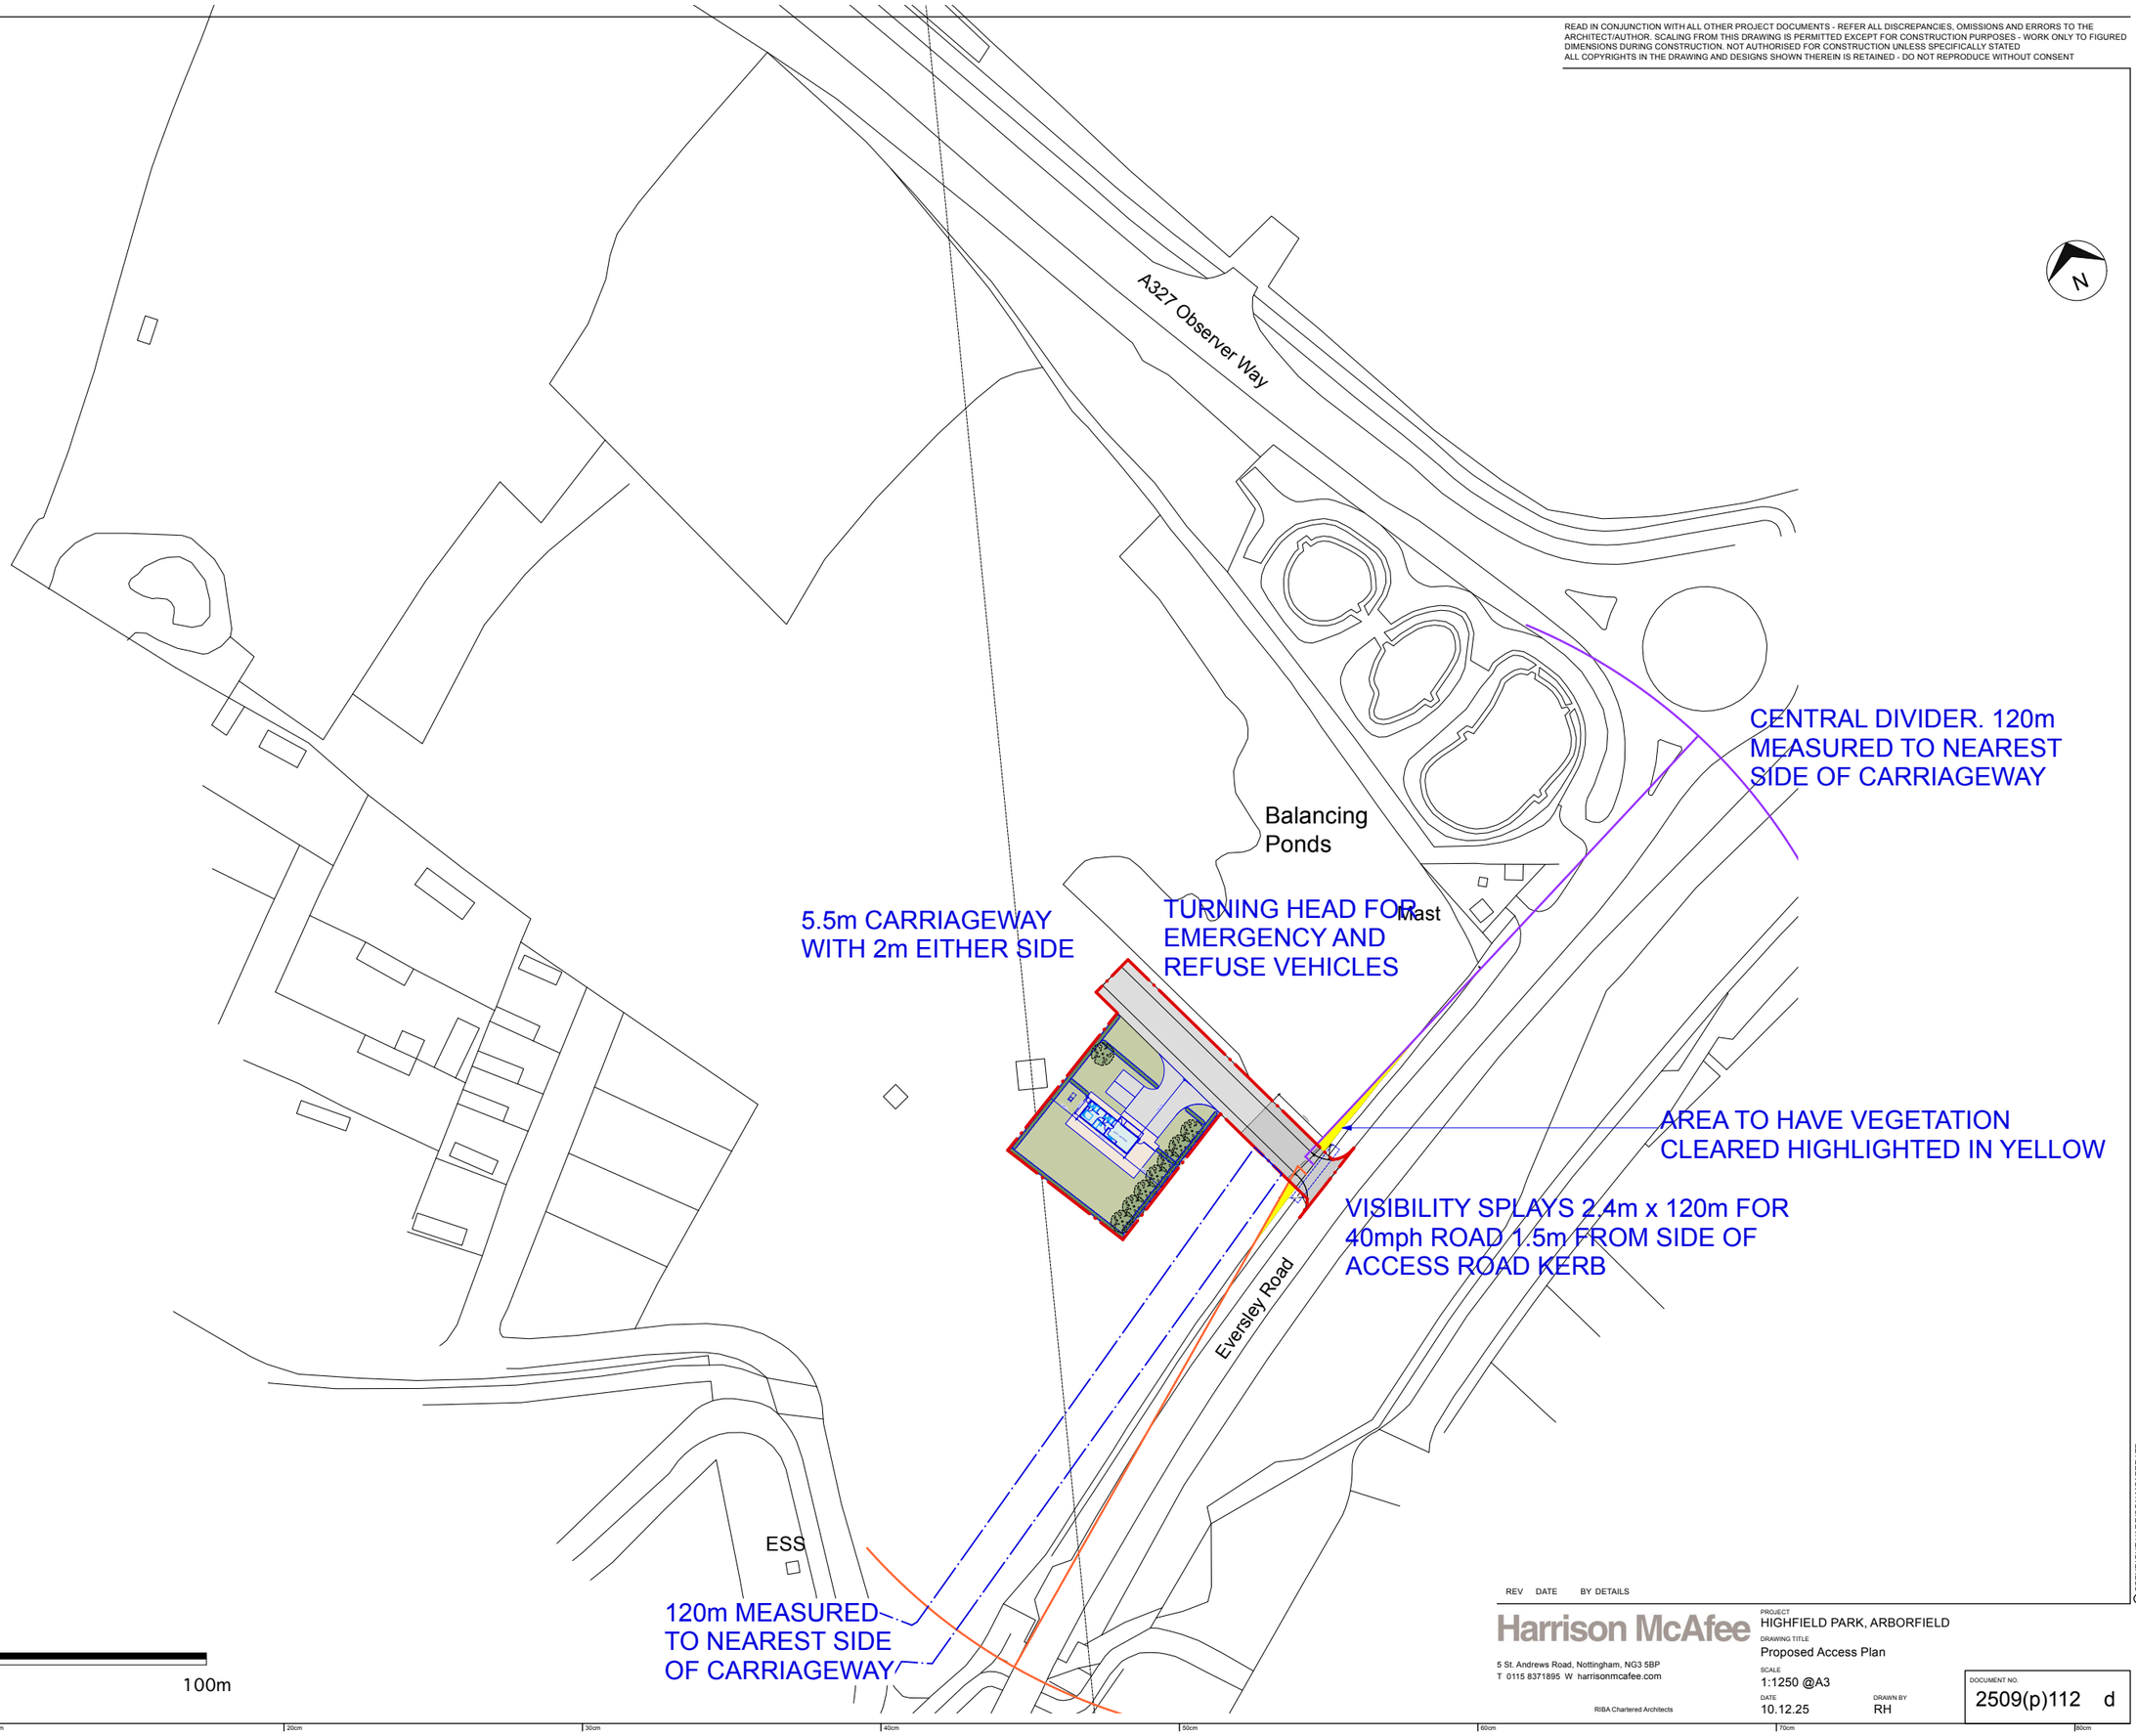

1:1250 SITE PLAN

0m 50 100m

REV	DATE	BY	DETAILS

Harrison McAfee
5 St. Andrews Road, Nottingham, NG3 5BP
T 0115 8371895 W harrisonmcafee.com
RIBA Chartered Architects

PROJECT: HIGHFIELD PARK, ARBORFIELD
DRAWING TITLE: Proposed Access Plan
SCALE: 1:1250 @A3
DATE: 10.12.25
DRAWN BY: RH
DOCUMENT NO.: 2509(p)112 d

© COPYRIGHT HARRISON MCAFEE LTD