
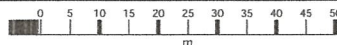


8 Barford Drive, RG40 5AR

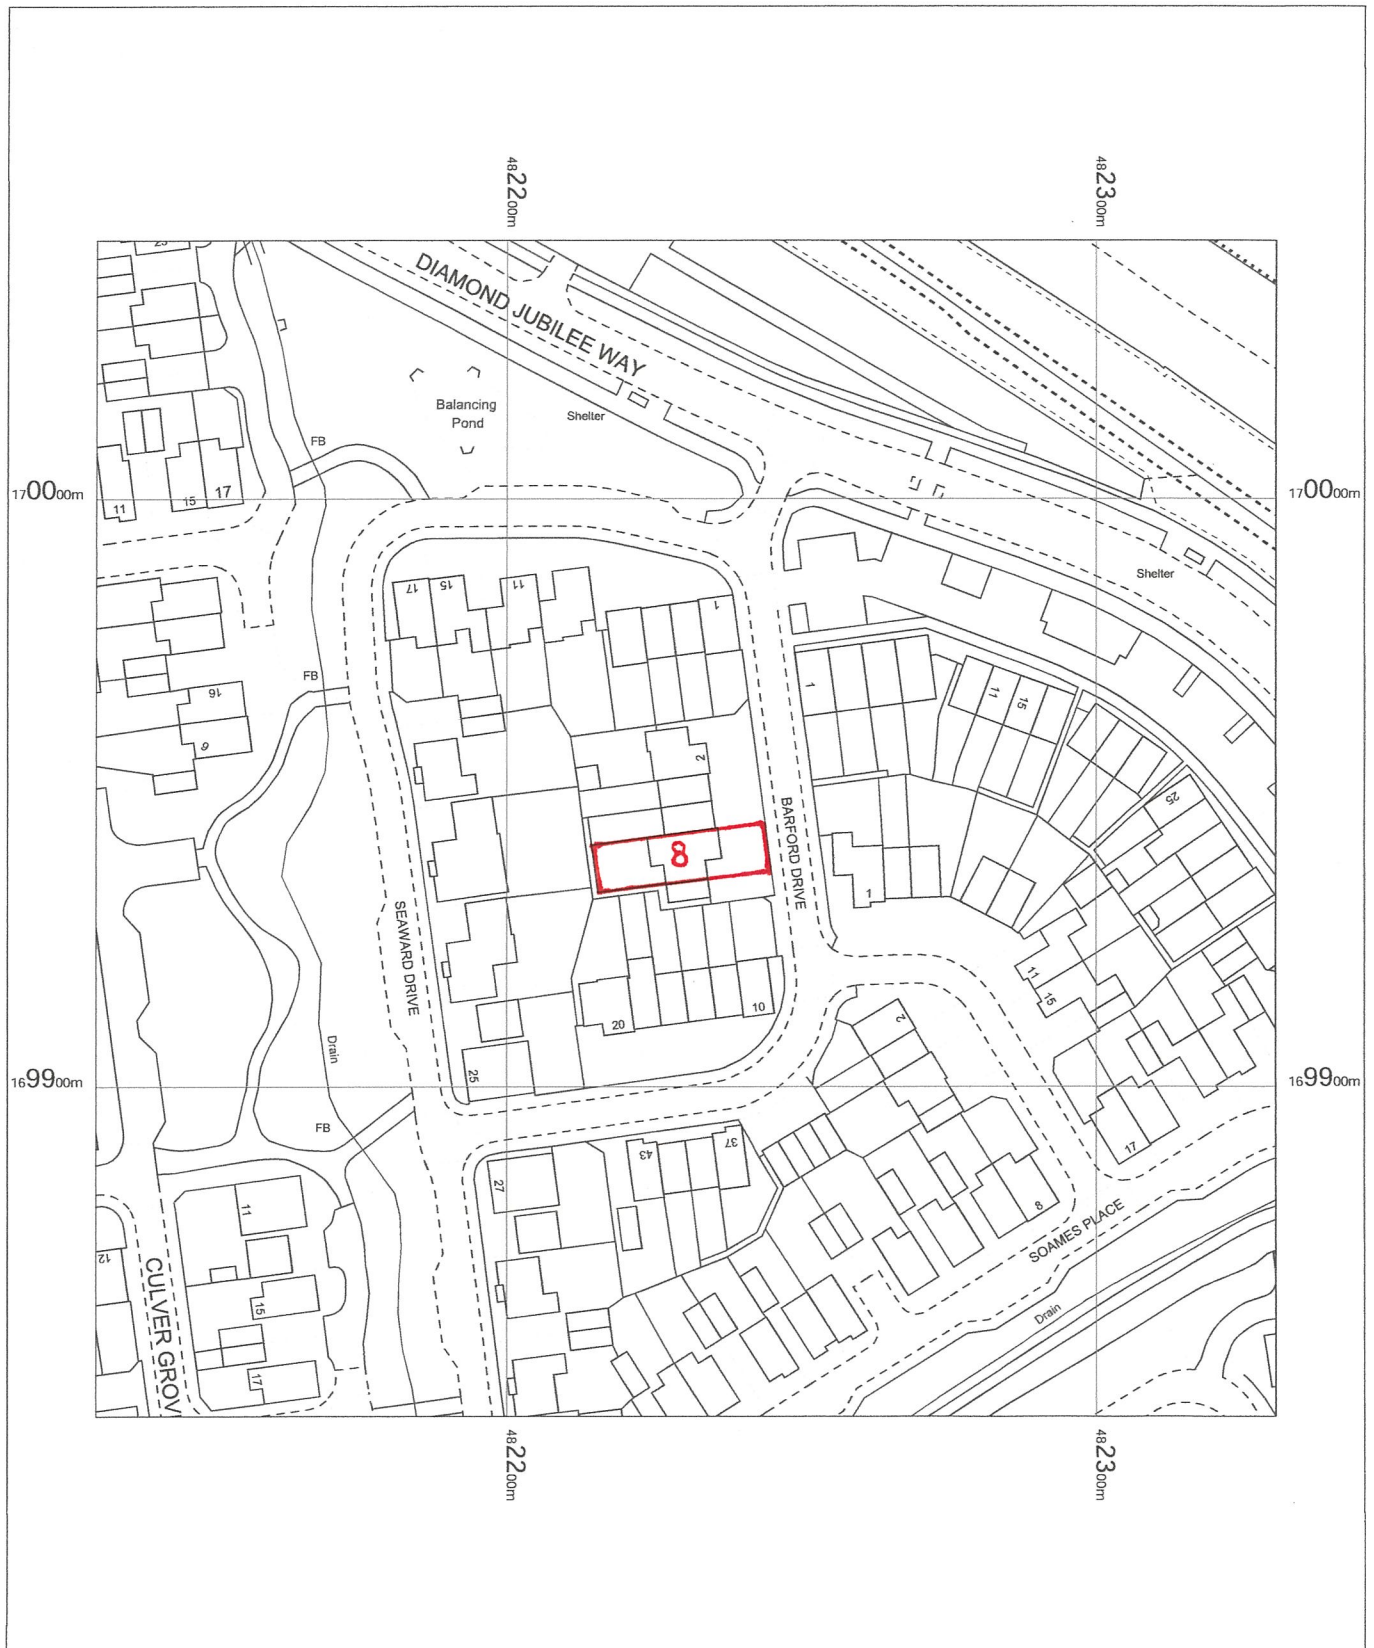


LOCATION PLAN

8 Barford Drive,
Wokingham,
RG40 5AR

OS MasterMap 1250/2500/10000 scale
Thursday, June 4, 2026, ID: LAT-01281403
www.latitudemaps.co.uk

1:1250 scale print at A4, Centre: 482230 E, 169944 N

© Crown Copyright Ordnance Survey. Licence no.
AC0000806982

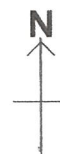


420-03



LATITUDE
MAPPING

8 Barford Drive, RG40 5AR

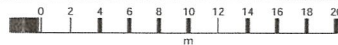

BLOCK PLAN

8 Barford Drive,
Wokingham,
RG40 5AR

OS MasterMap 1250/2500/10000 scale
Thursday, June 4, 2026, ID: LAT-01281402
www.latitudemaps.co.uk

1:500 scale print at A4, Centre: 482232 E, 169940 N


©Crown Copyright Ordnance Survey. Licence no.
AC0000806982




420-02



LATITUDE
MAPPING

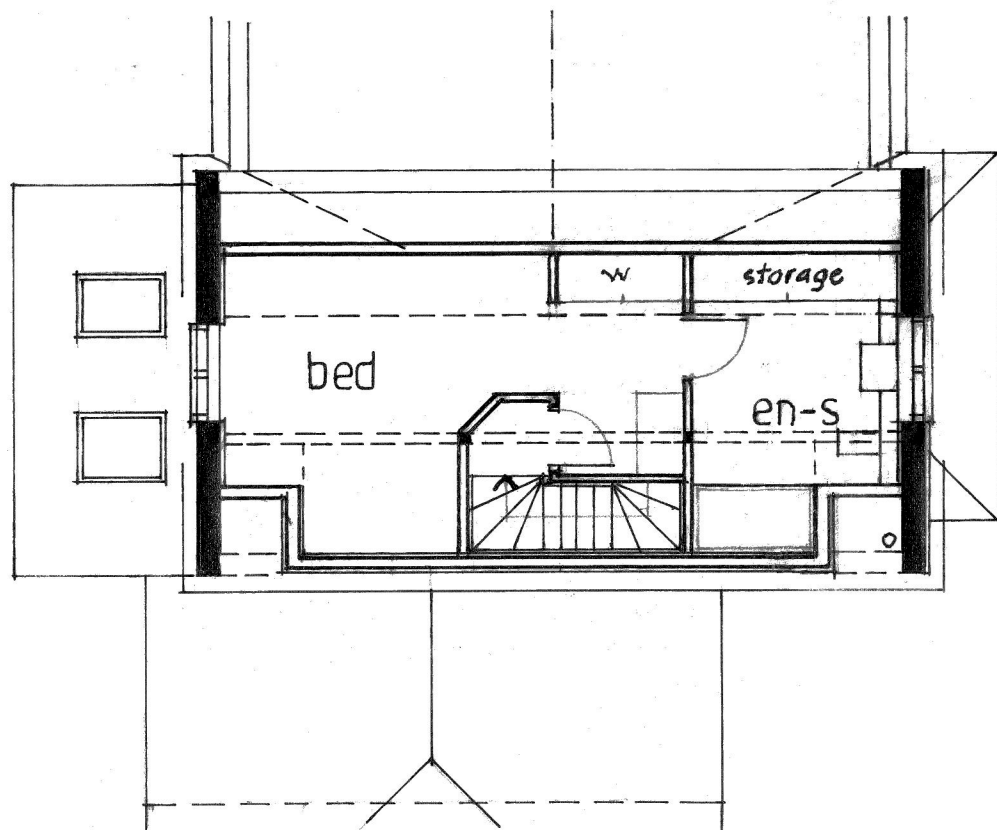


loft floor plan

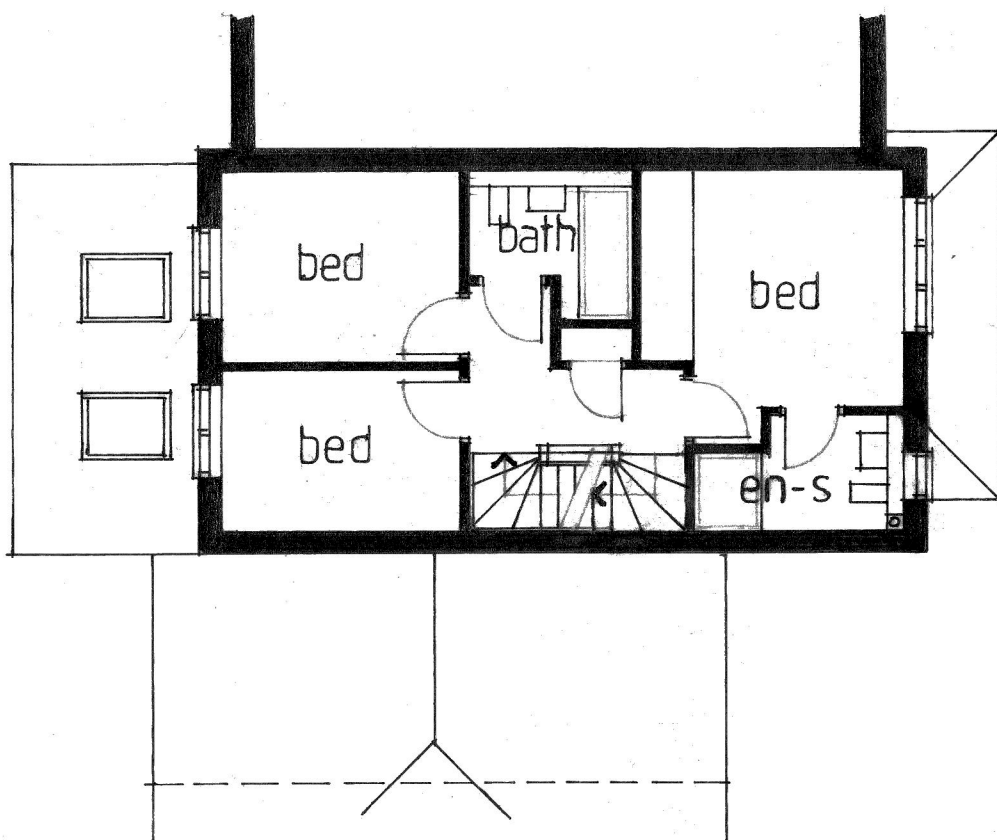

first floor plan




front elevation

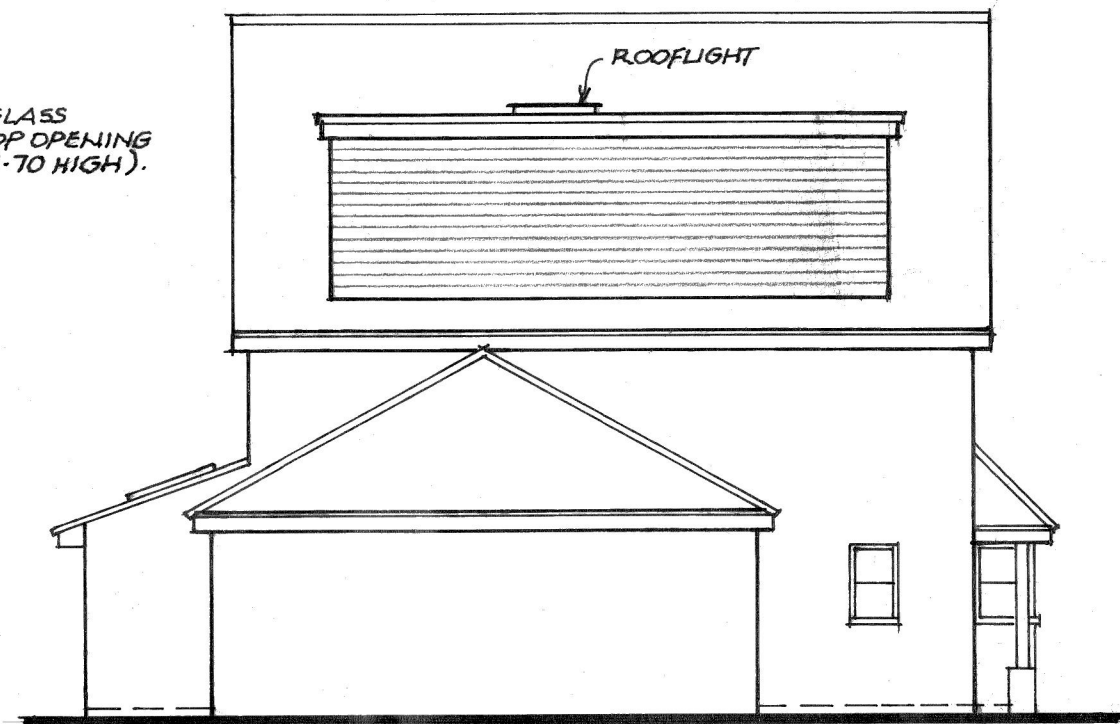

side elevation



rear elevation

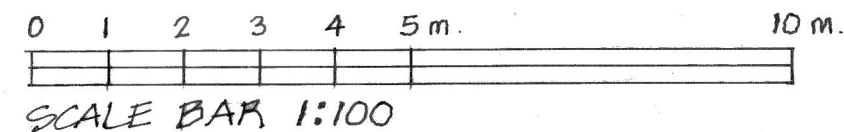

8, BARFORD DRIVE,
WOKINGHAM,
BERKSHIRE, RG40 5AR

Scale 1:100
Date June 2026
Revision

PROPOSED

420-01

**Countryside
Designs**
countryside_designs@outlook.com

White Gables
School Road
Hurst
Berks, RG10 0DR
0118 9340390
07811 252850