


Pergola

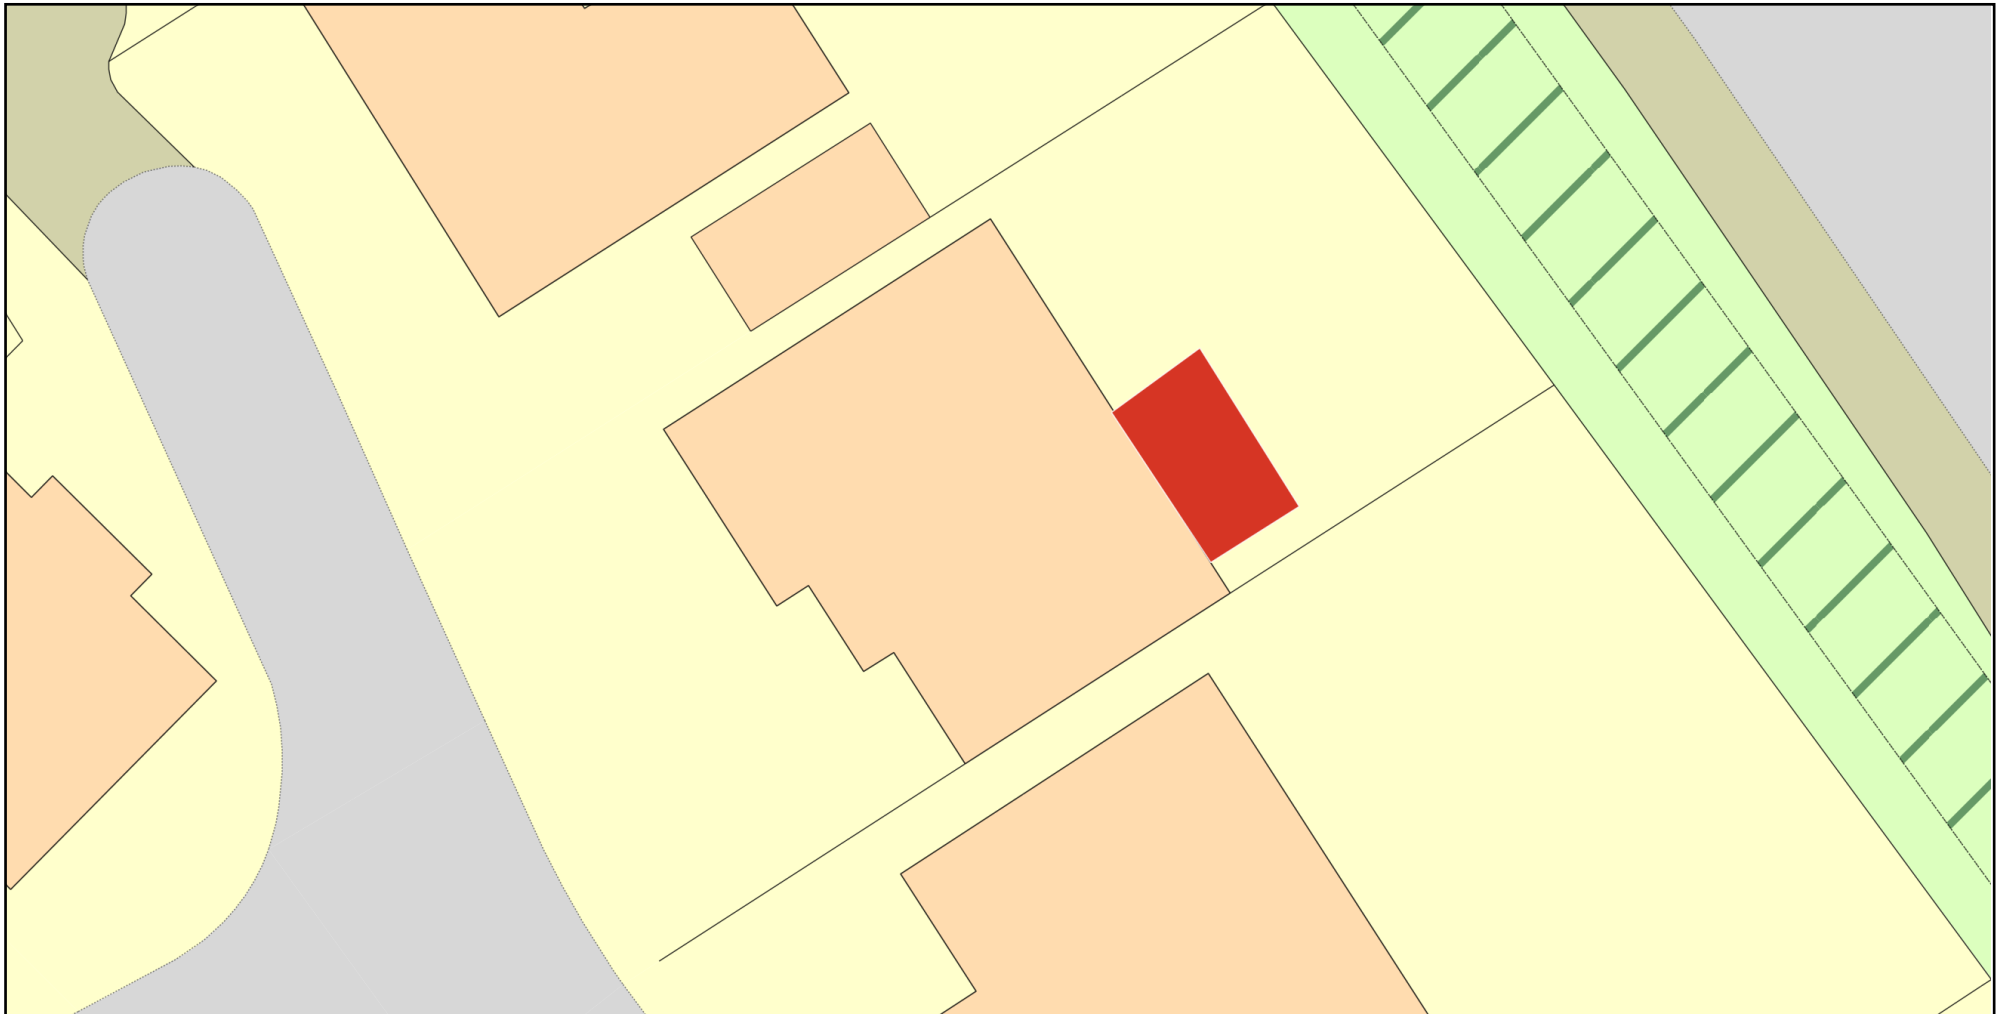

0 10
Metres



Plan Produced for: Nigel Wright

Date Produced: 08 Sep 2024

Plan Reference Number: TQRQM24252103548199

Scale: 1:200 @ A4

© Crown copyright and database rights 2023 OS 100042766