



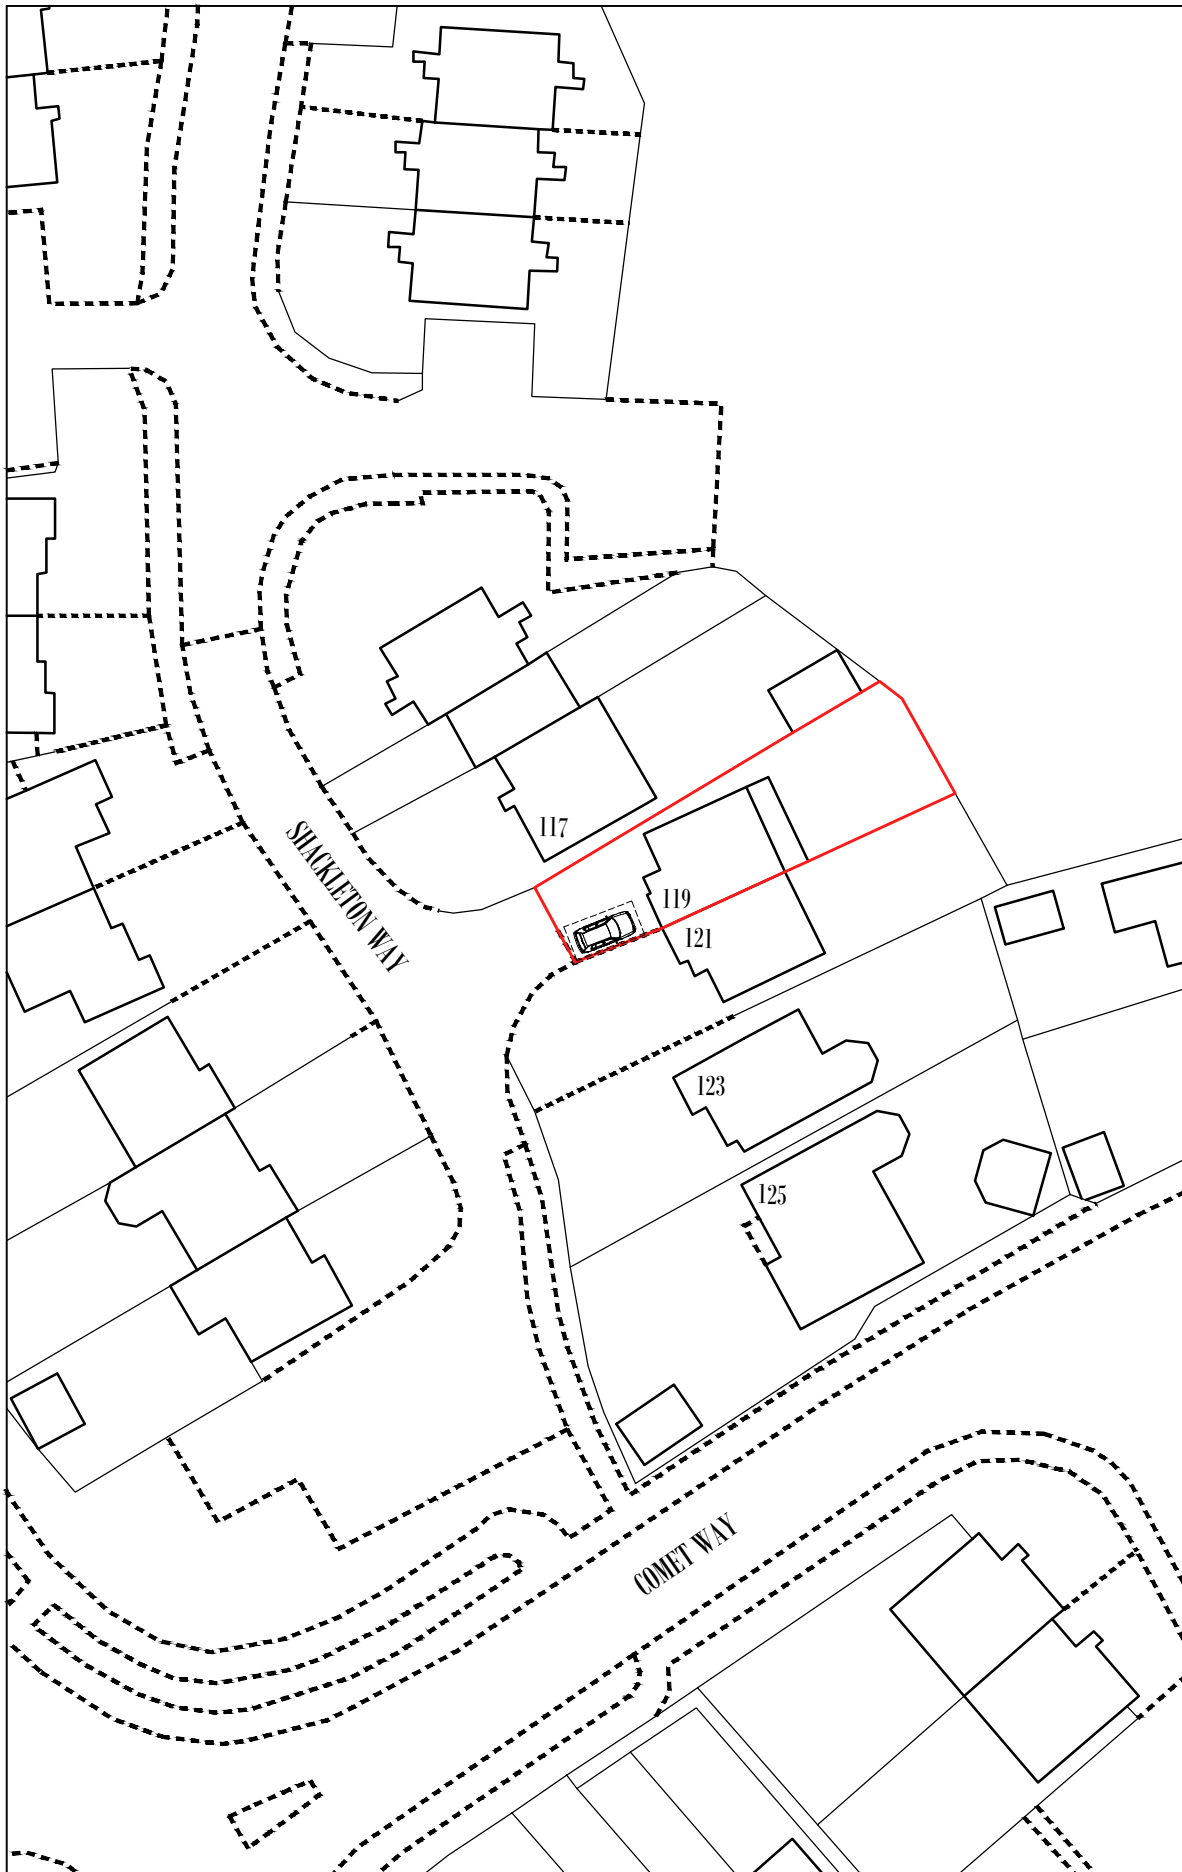

Pre-existing Block Plan
Scale: 1/500

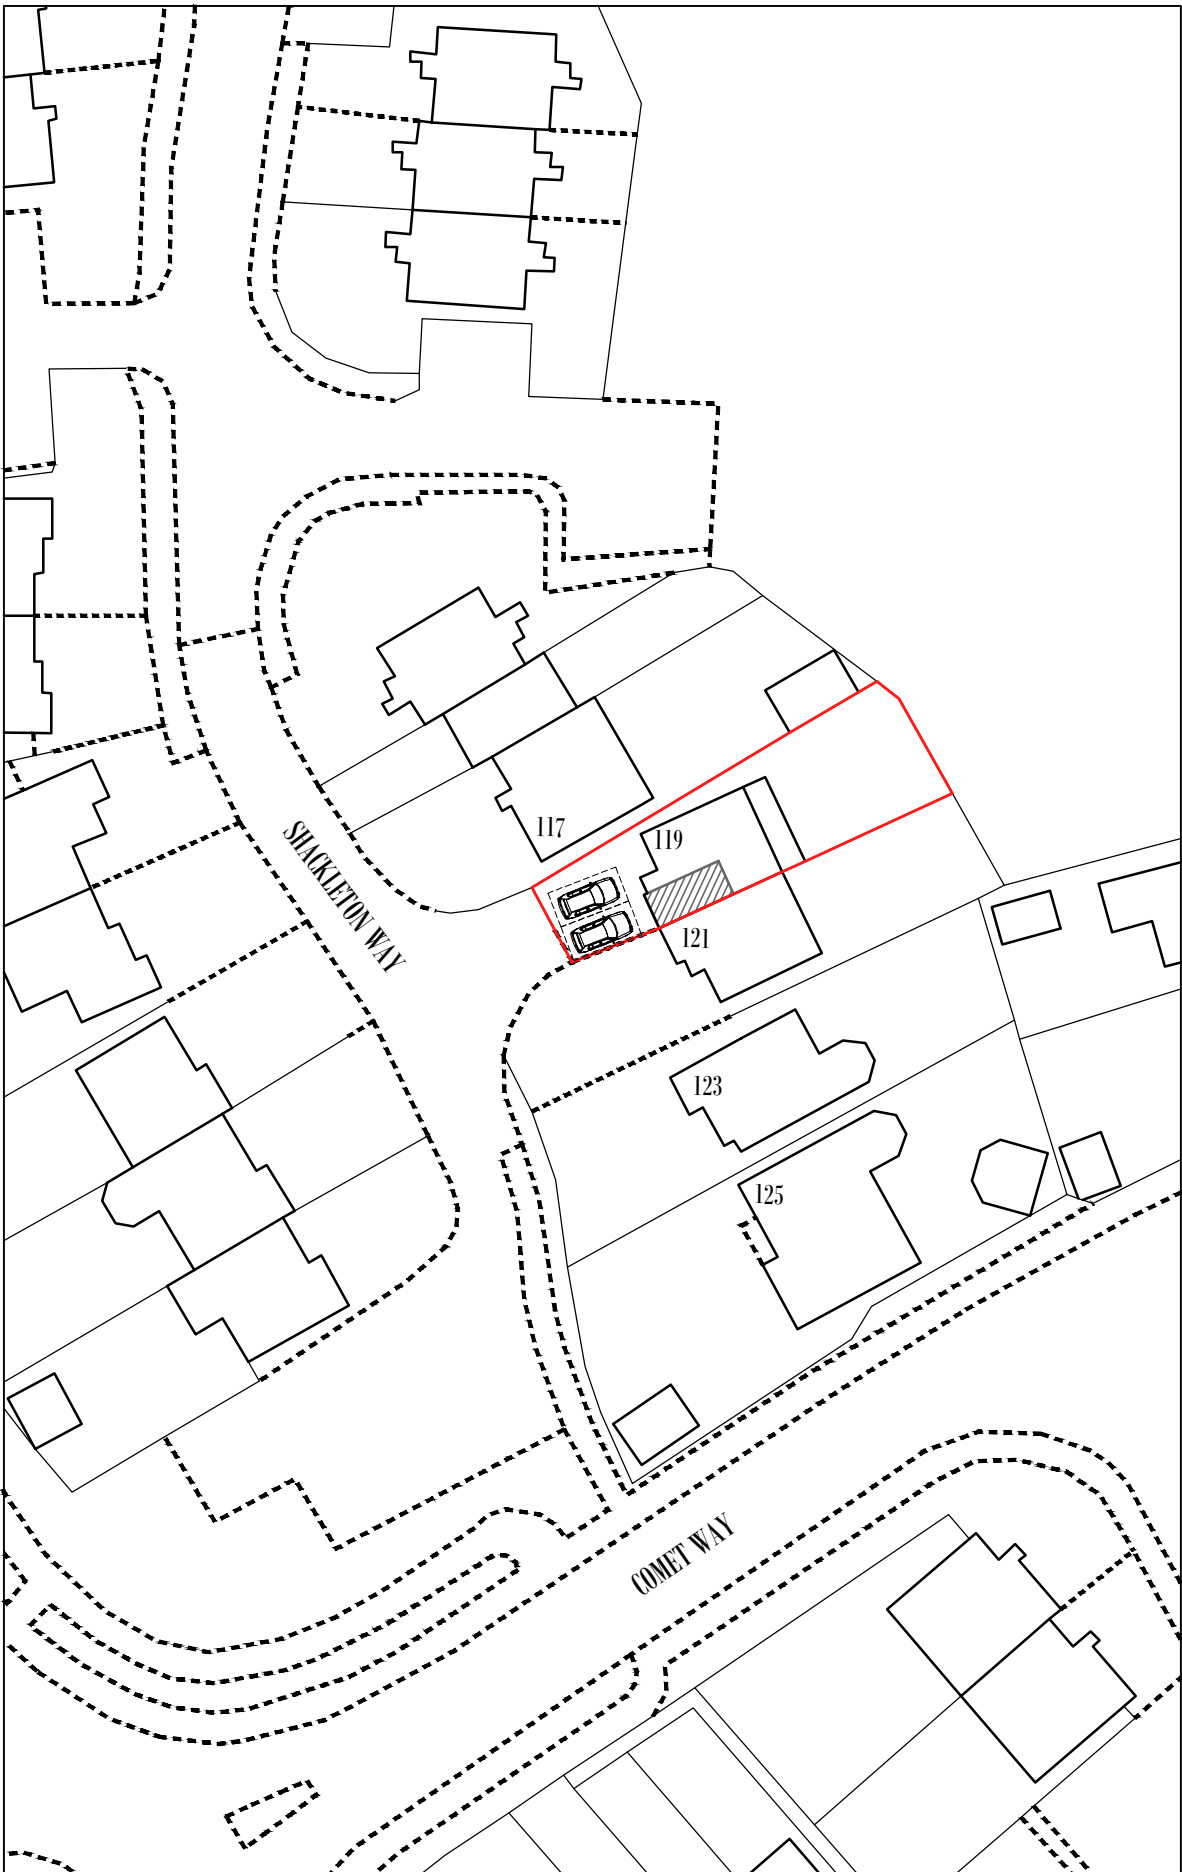

Existing Block Plan
Scale: 1/500

Rev.No	DATE	REV. NOTE
CAD REF		

Project Title		
Garage Conversion		
Layout Name		
BLOCK PLANS		
Client	119 SHACKLETON WAY, WOODLEY,READING,RG5 4NW	
Drawn By	Designed By	
L.T.	L.T.	
Checked By	Approved By	
A.M.	A.M.	
Drawing No	Revision No	
005	00	
Compass	Date	Scale
	05-01-26	1:500
	Project No	Sheet size:
		A3
HEAD OFFICE : PRO PLANNING SOLUTIONS arshad.mahmood2008@yahoo.co.uk Phone : 07534354000		
THIS DRAWING IS A COPYRIGHT OF PRO PLANNING SOLUTIONS AND MUST NOT BE DUPLICATED OR REPRODUCED WITHOUT PERMISSION FROM THE COMPANY.		

