


Date Produced: 23-Jun-2026

Scale: 1:1250 @A3

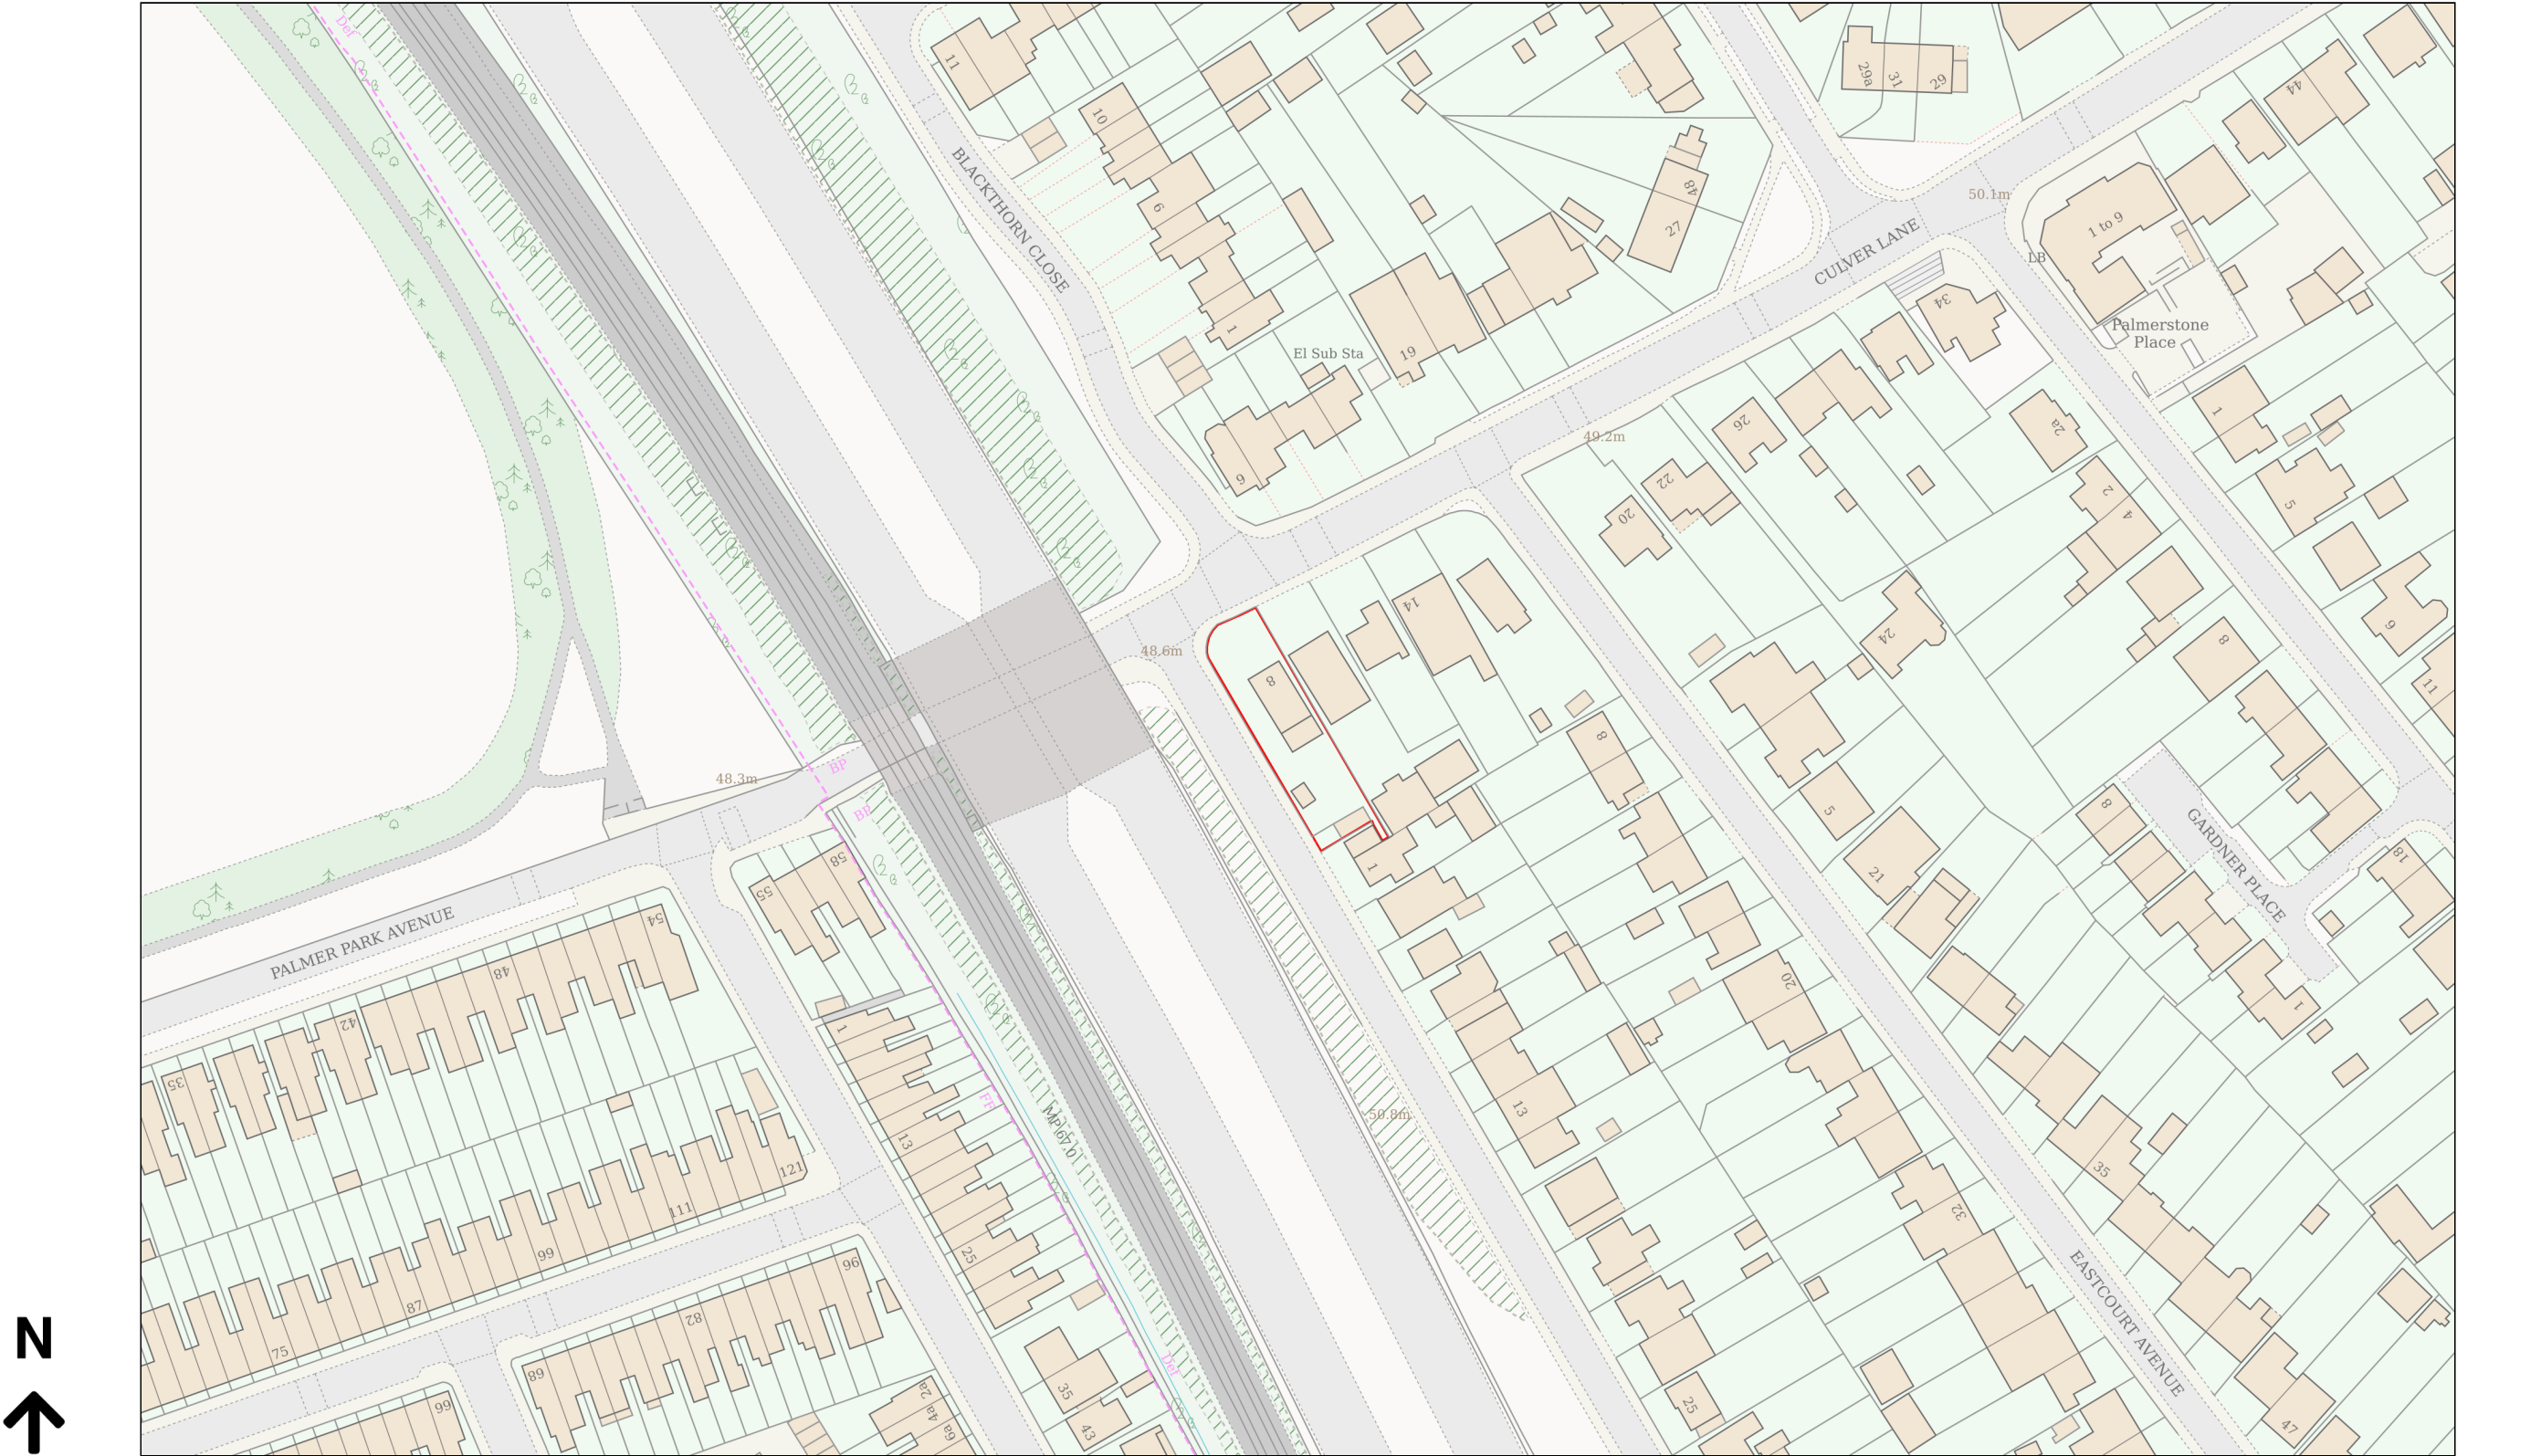

Planning Portal Reference: PP-15032509v1

