


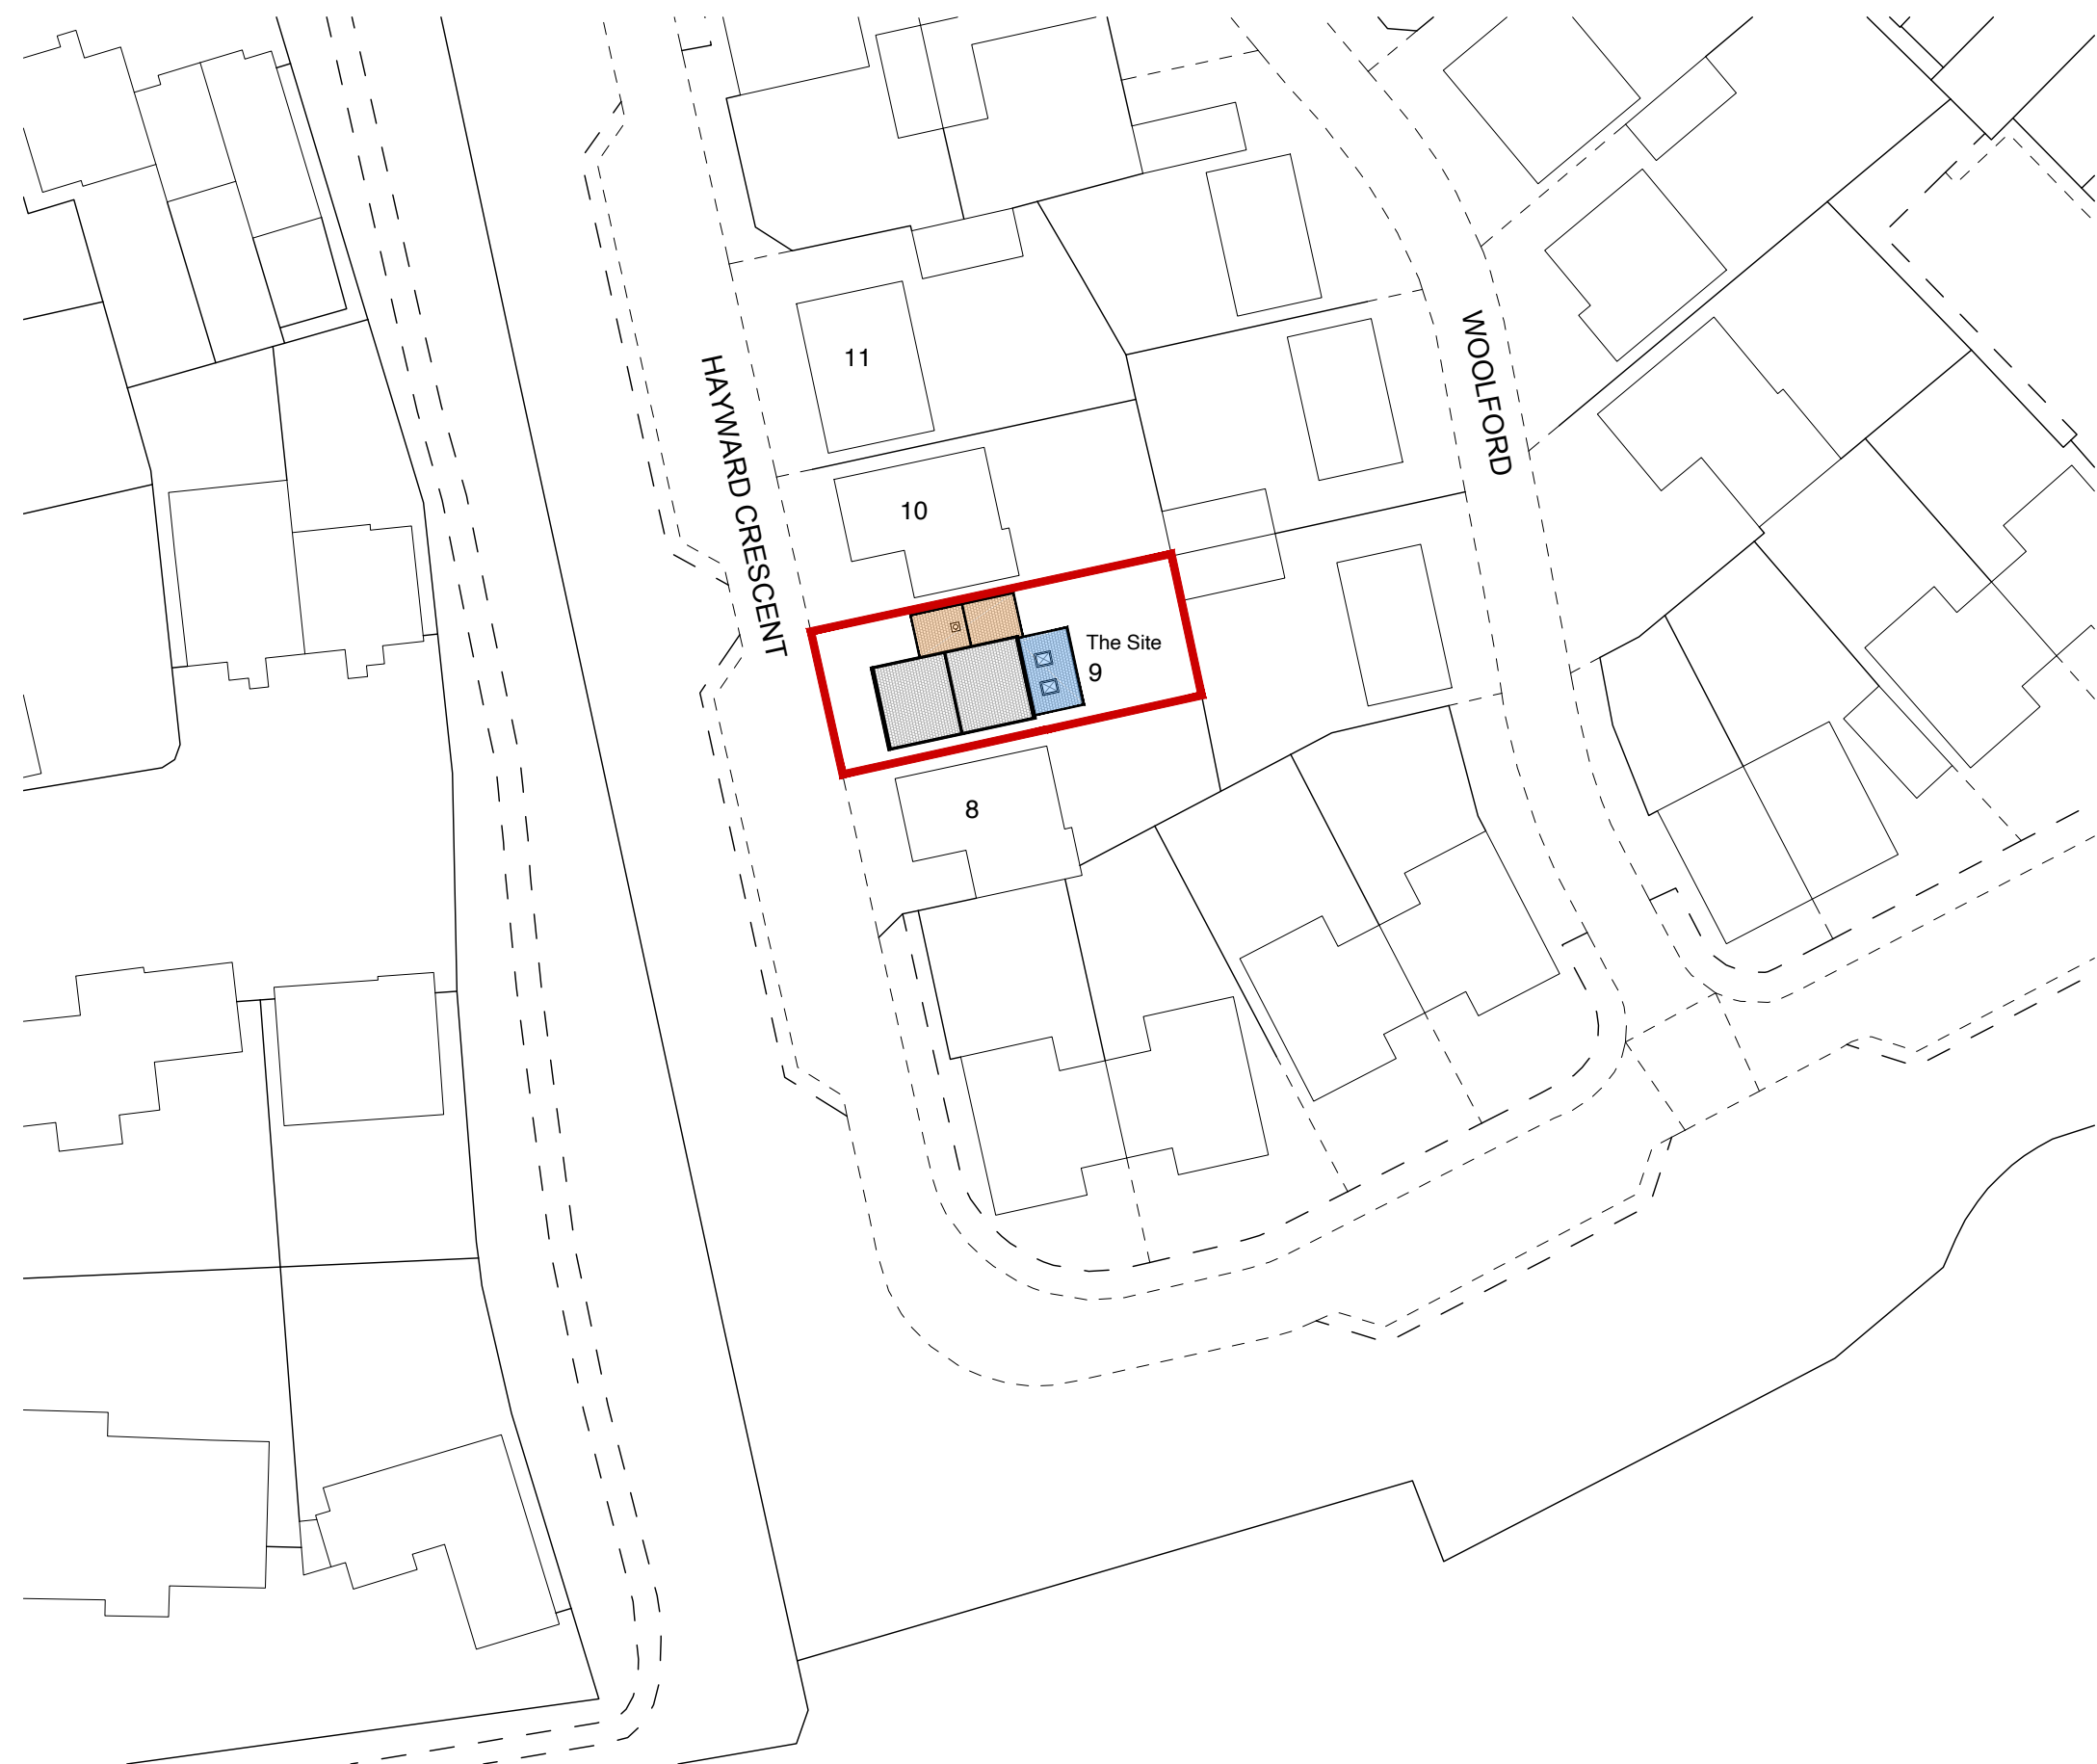

- NOTES:
1. This drawing is to be read in conjunction with all associated drawings by architects and other designers and associated specifications.
 2. All dimensions shall be checked and verified on site before commencing work or preparing shop drawings. Any discrepancy shall be reported immediately.
 3. This drawing is protected by copyright.

 The Site

CODE -	FOR PLANNING APPLICATION
OWNER: FUYI HOME LTD	
PROJECT: PROPOSED GARAGE CONVERSION AND REAR EXTENSION	
LOCATION 9 HAYWARD CRESCENT WOKINGHAM RG40 1LS	
TITLE: LOCATION PLAN	
Computer File	PLOT DATE 07-08-2024
PROJECT NUMBER: BC_025	SCALE: 1:1250@A3
DRAWING NUMBER 002	Rev. 1